
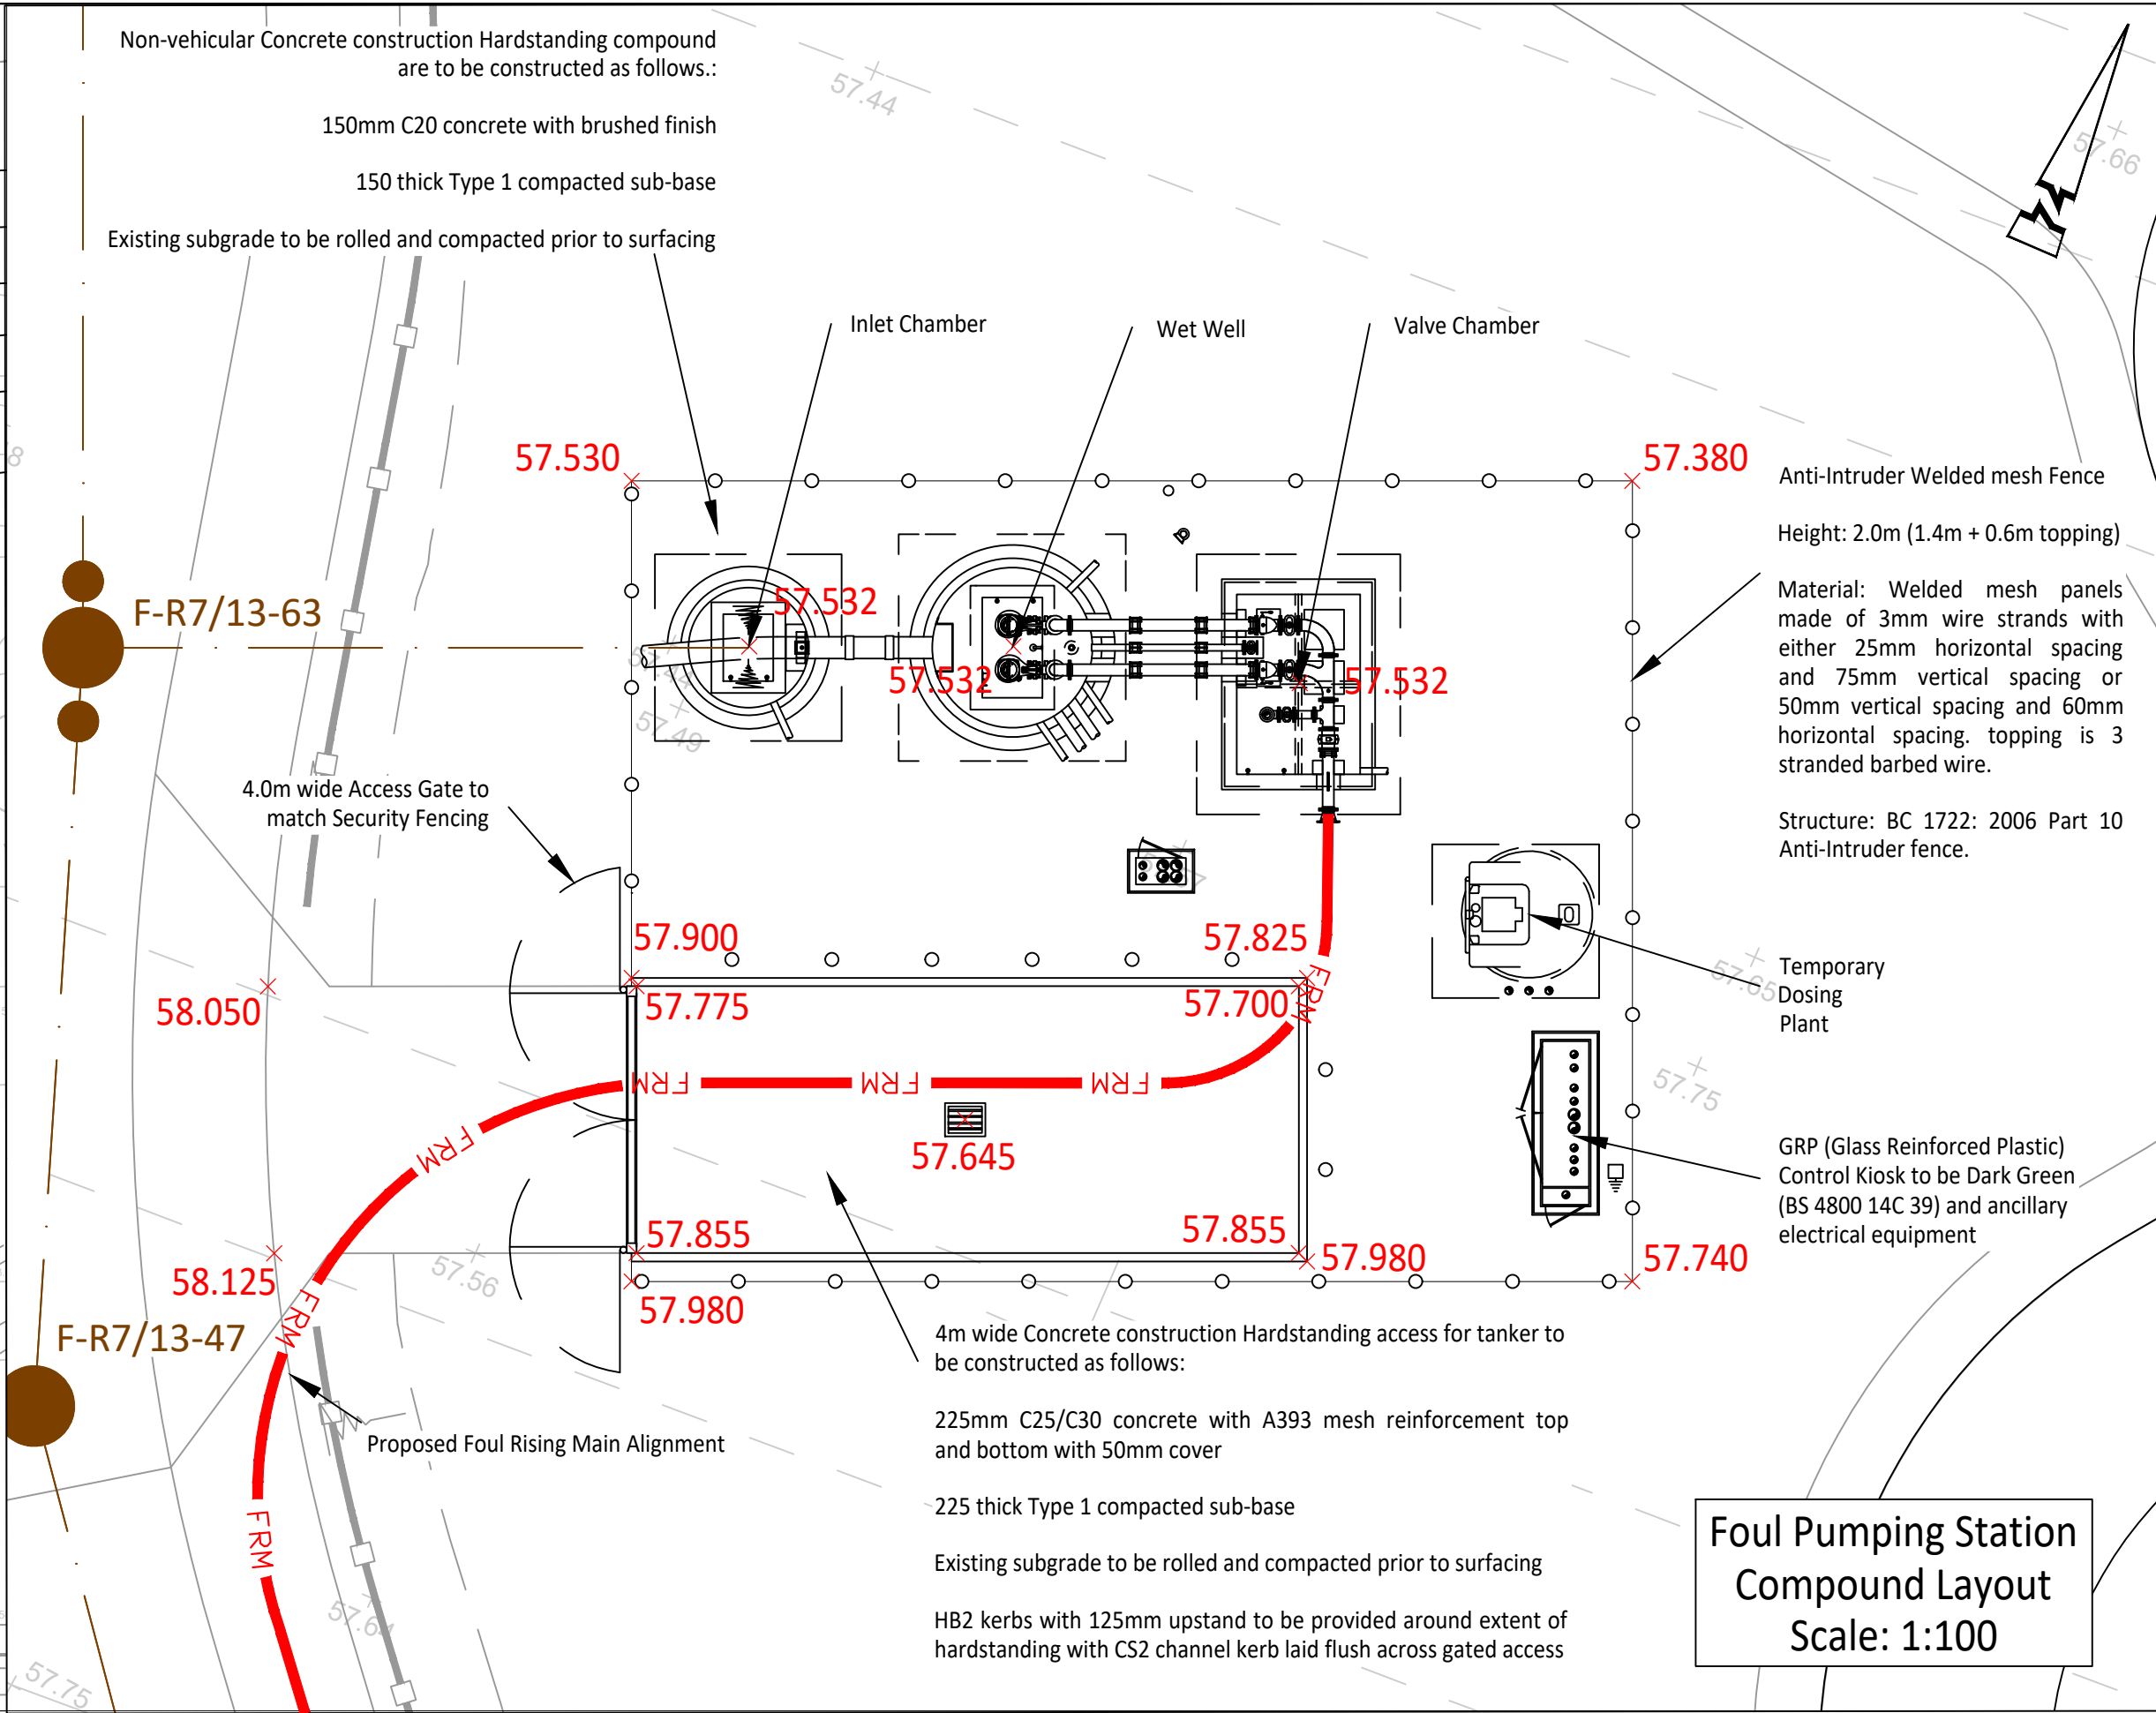


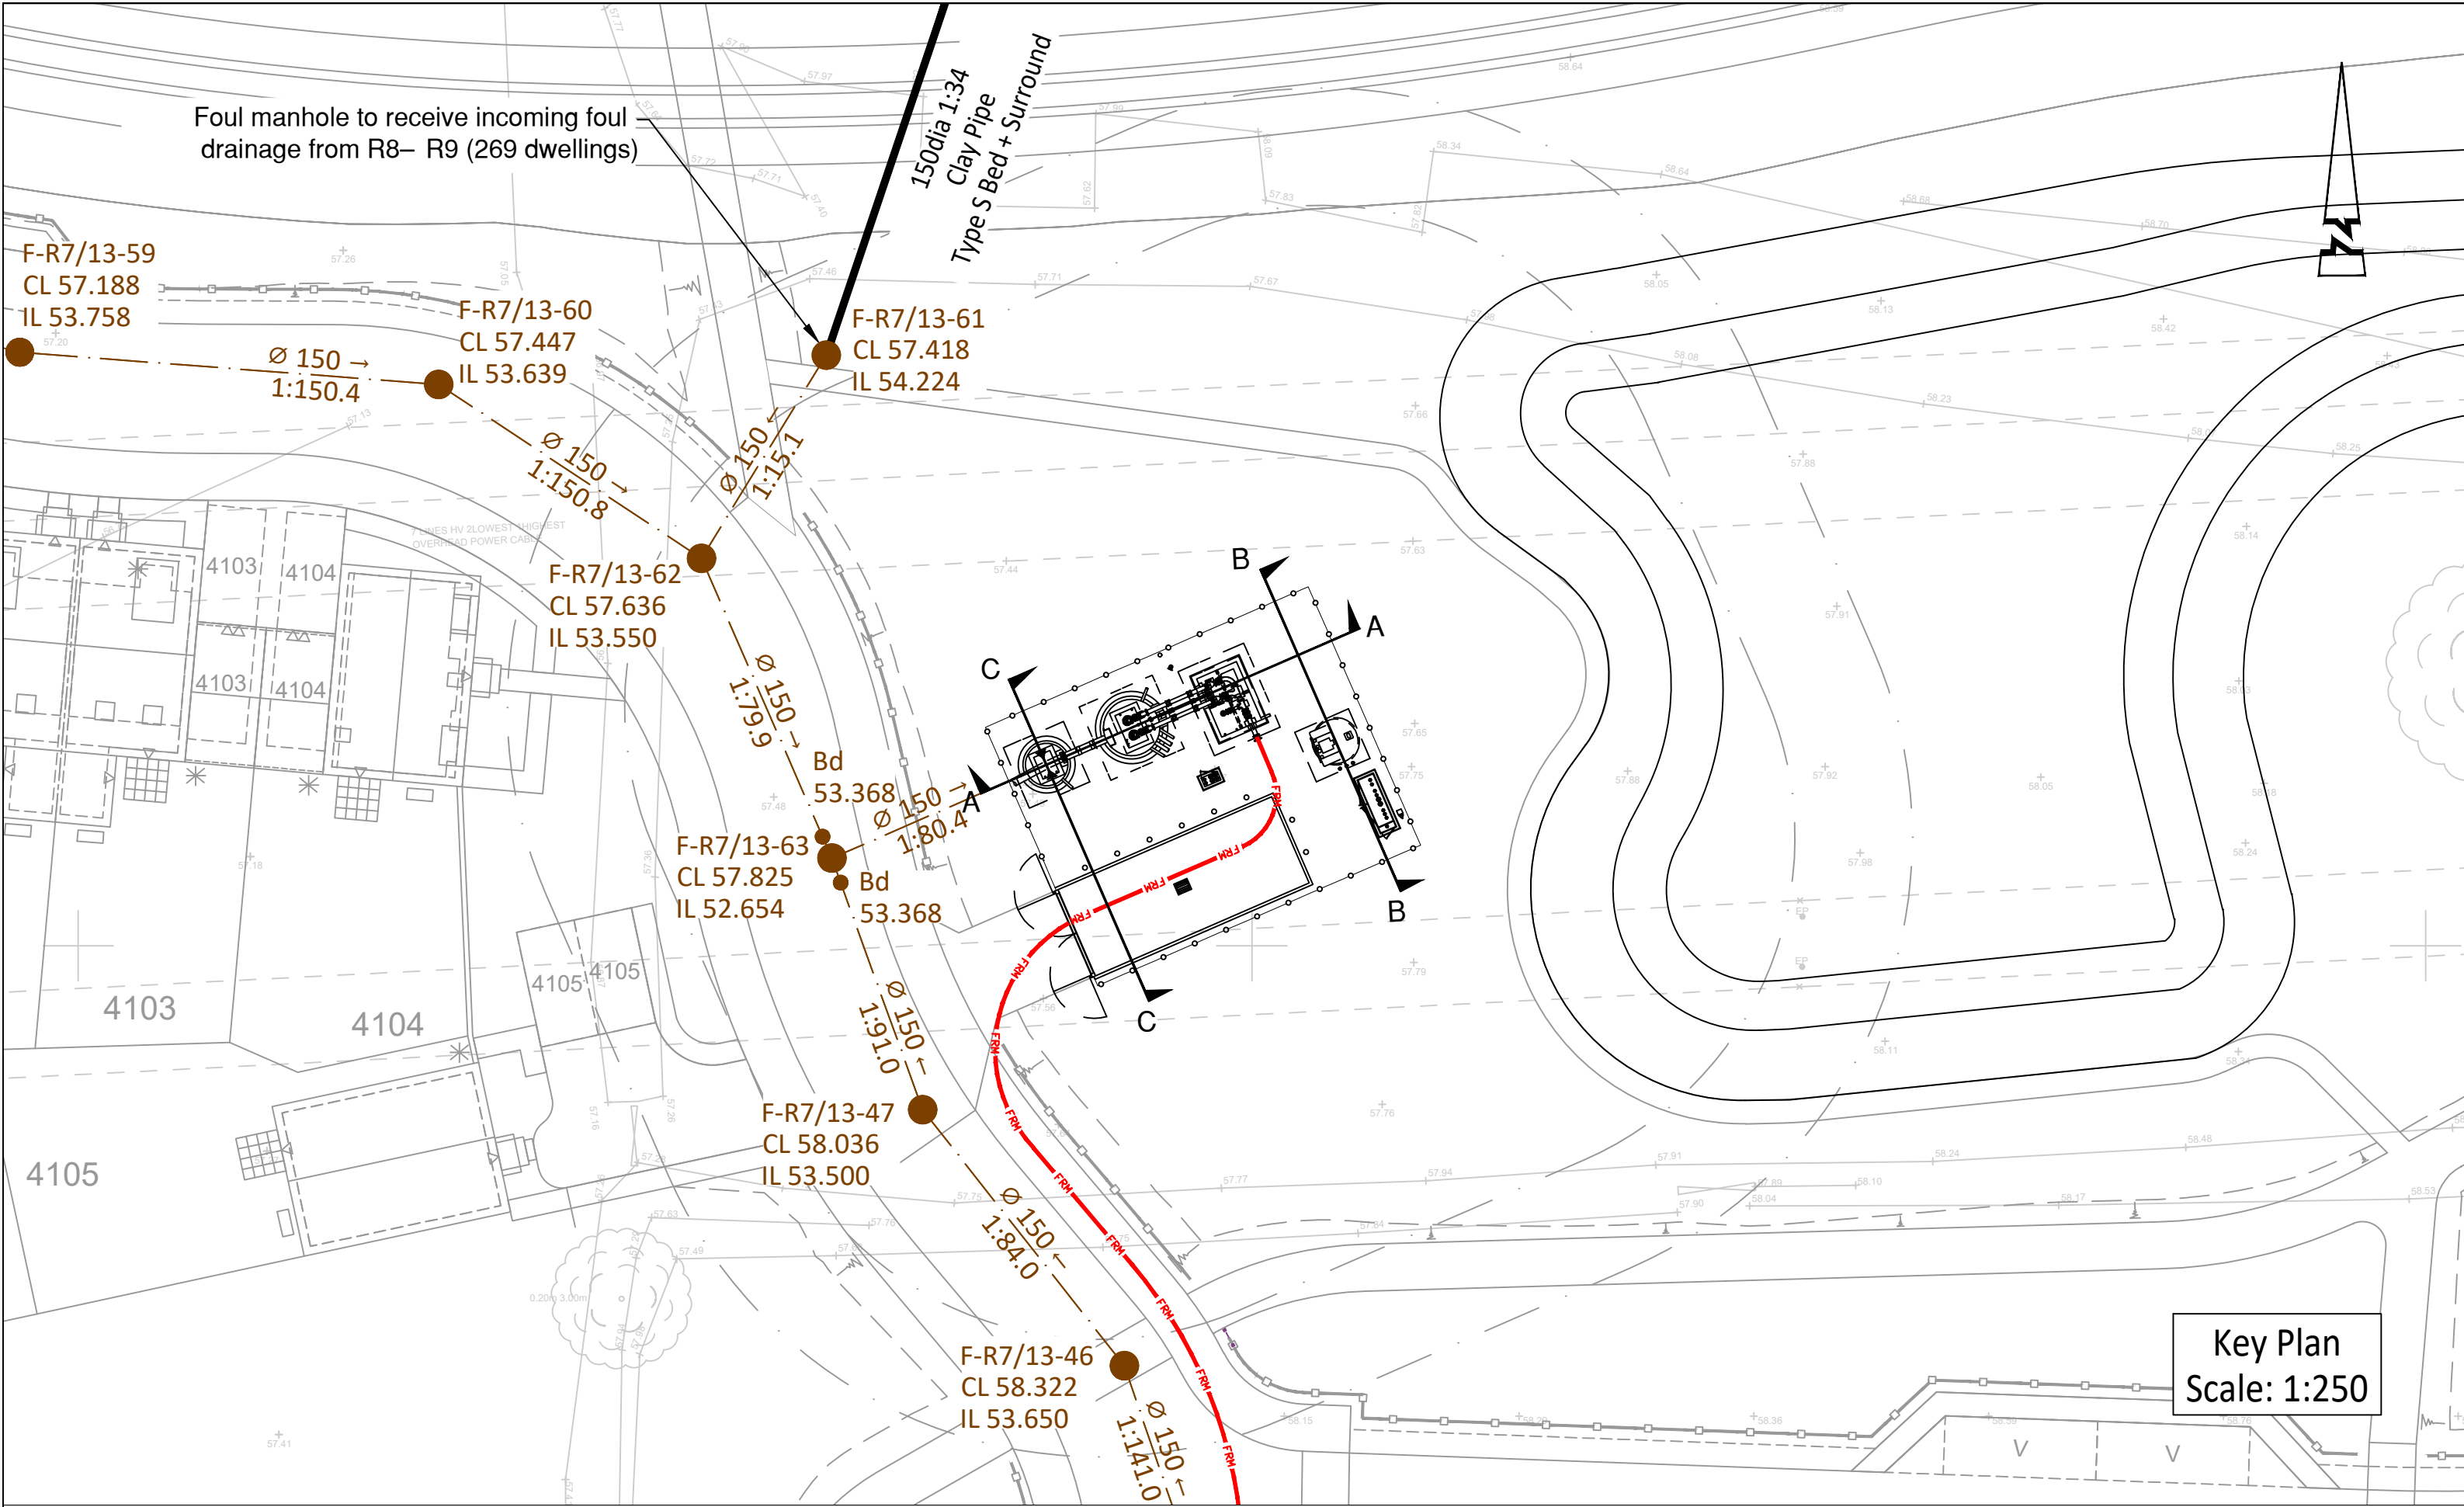


© ABLEY LETCHFORD PARTNERSHIP LTD.
This drawing should not be reproduced without consent.

- NOTES
1. Do not scale.
 2. Refer to all other Project Drawings and Specifications.
 3. All adoptable drainage works to be constructed as detailed in design and construction guidance or as stipulated in the water authorities addendum.

KEY

57.380 Proposed Level at Pumping Station

Foul Rising Main

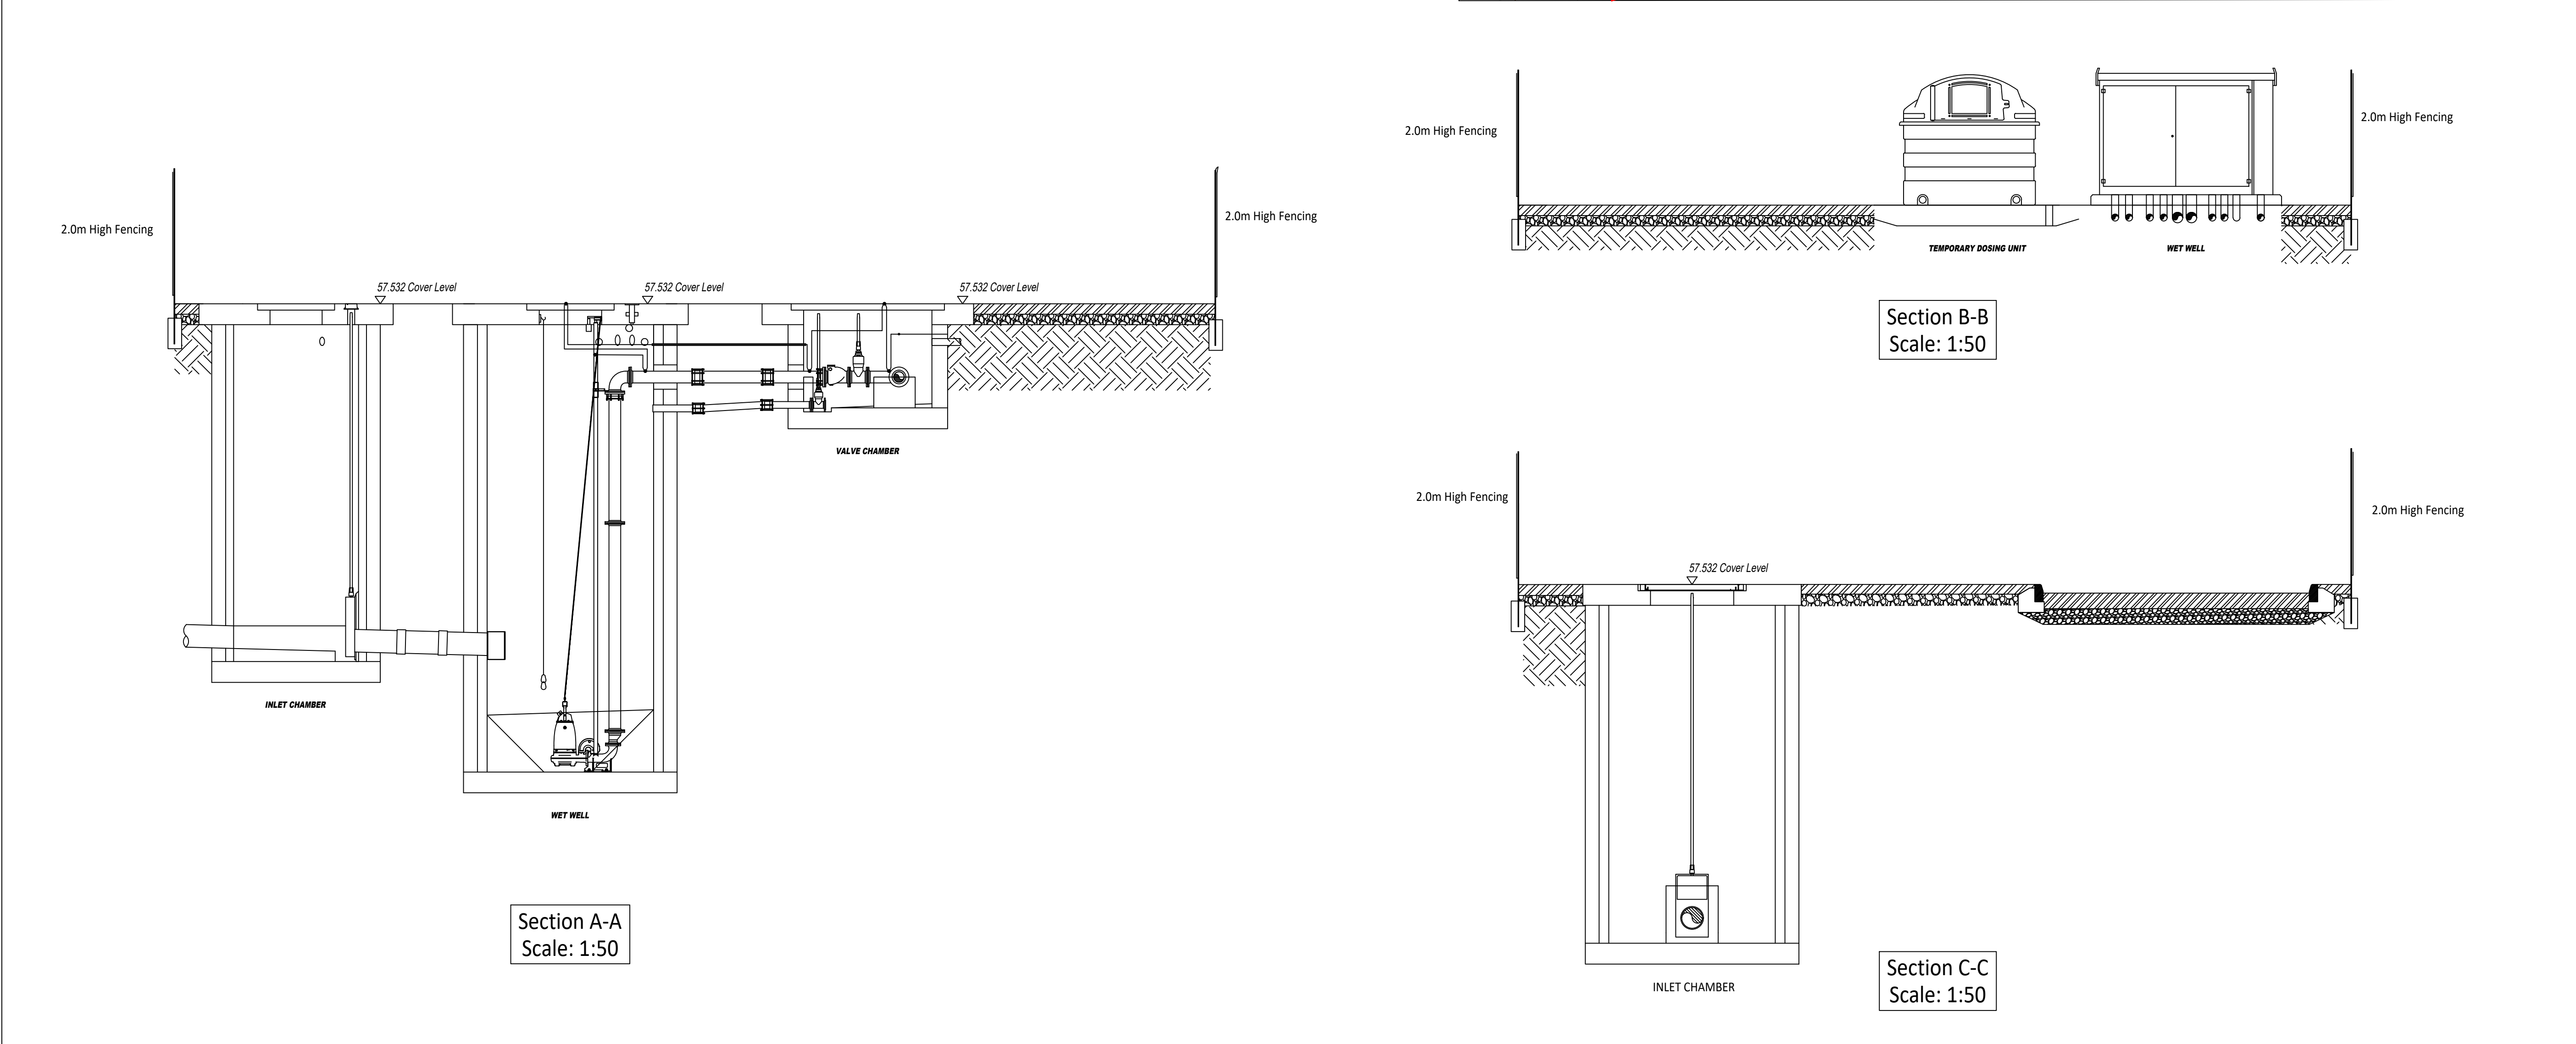

A	12.25	FIRST ISSUE		CLL	RF
Rev	Date	Description		Drawn	Checked
 Abley Letchford www.ableyletchford.co.uk					
Client					
MILLER HOMES					
Project					
SOUTH WOKINGHAM SDL PHASE 2B R7 & R13 RESERVED MATTERS APPLICATION					
Title					
FOUL PUMPING STATION GENERAL ARRANGEMENT					
Status					
Scale		Date	Drawn	Checked	
AS SHOWN @ A1		DEC 2025	CLL	RF	
Drawing No.					Revision
A389-R7&R13-RM-520					A