


All Intellectual Property Rights (including copyright) in or arising out of this drawing and the building works depicted are owned by Pegasus Planning Group Ltd (Pegasus Group) and may not be reproduced and/or copied without a written licence. Pegasus Group accepts no liability for any use of this drawing other than for its original purpose and by the original client except in circumstances where approval for use has been supplied by Pegasus Group in writing. Use only written dimensions. Drawing prepared for planning application purposes only. DO NOT SCALE (or use) for construction, sales or any other purpose. Any queries to be reported to Pegasus Group for clarification. © Pegasus Planning Group Limited. © Crown copyright and database rights OS 1000420981. Promap. Licence number 100020448. EmapSite Licence number 01000316/3. Terms & Conditions @pegasusgroup.co.uk

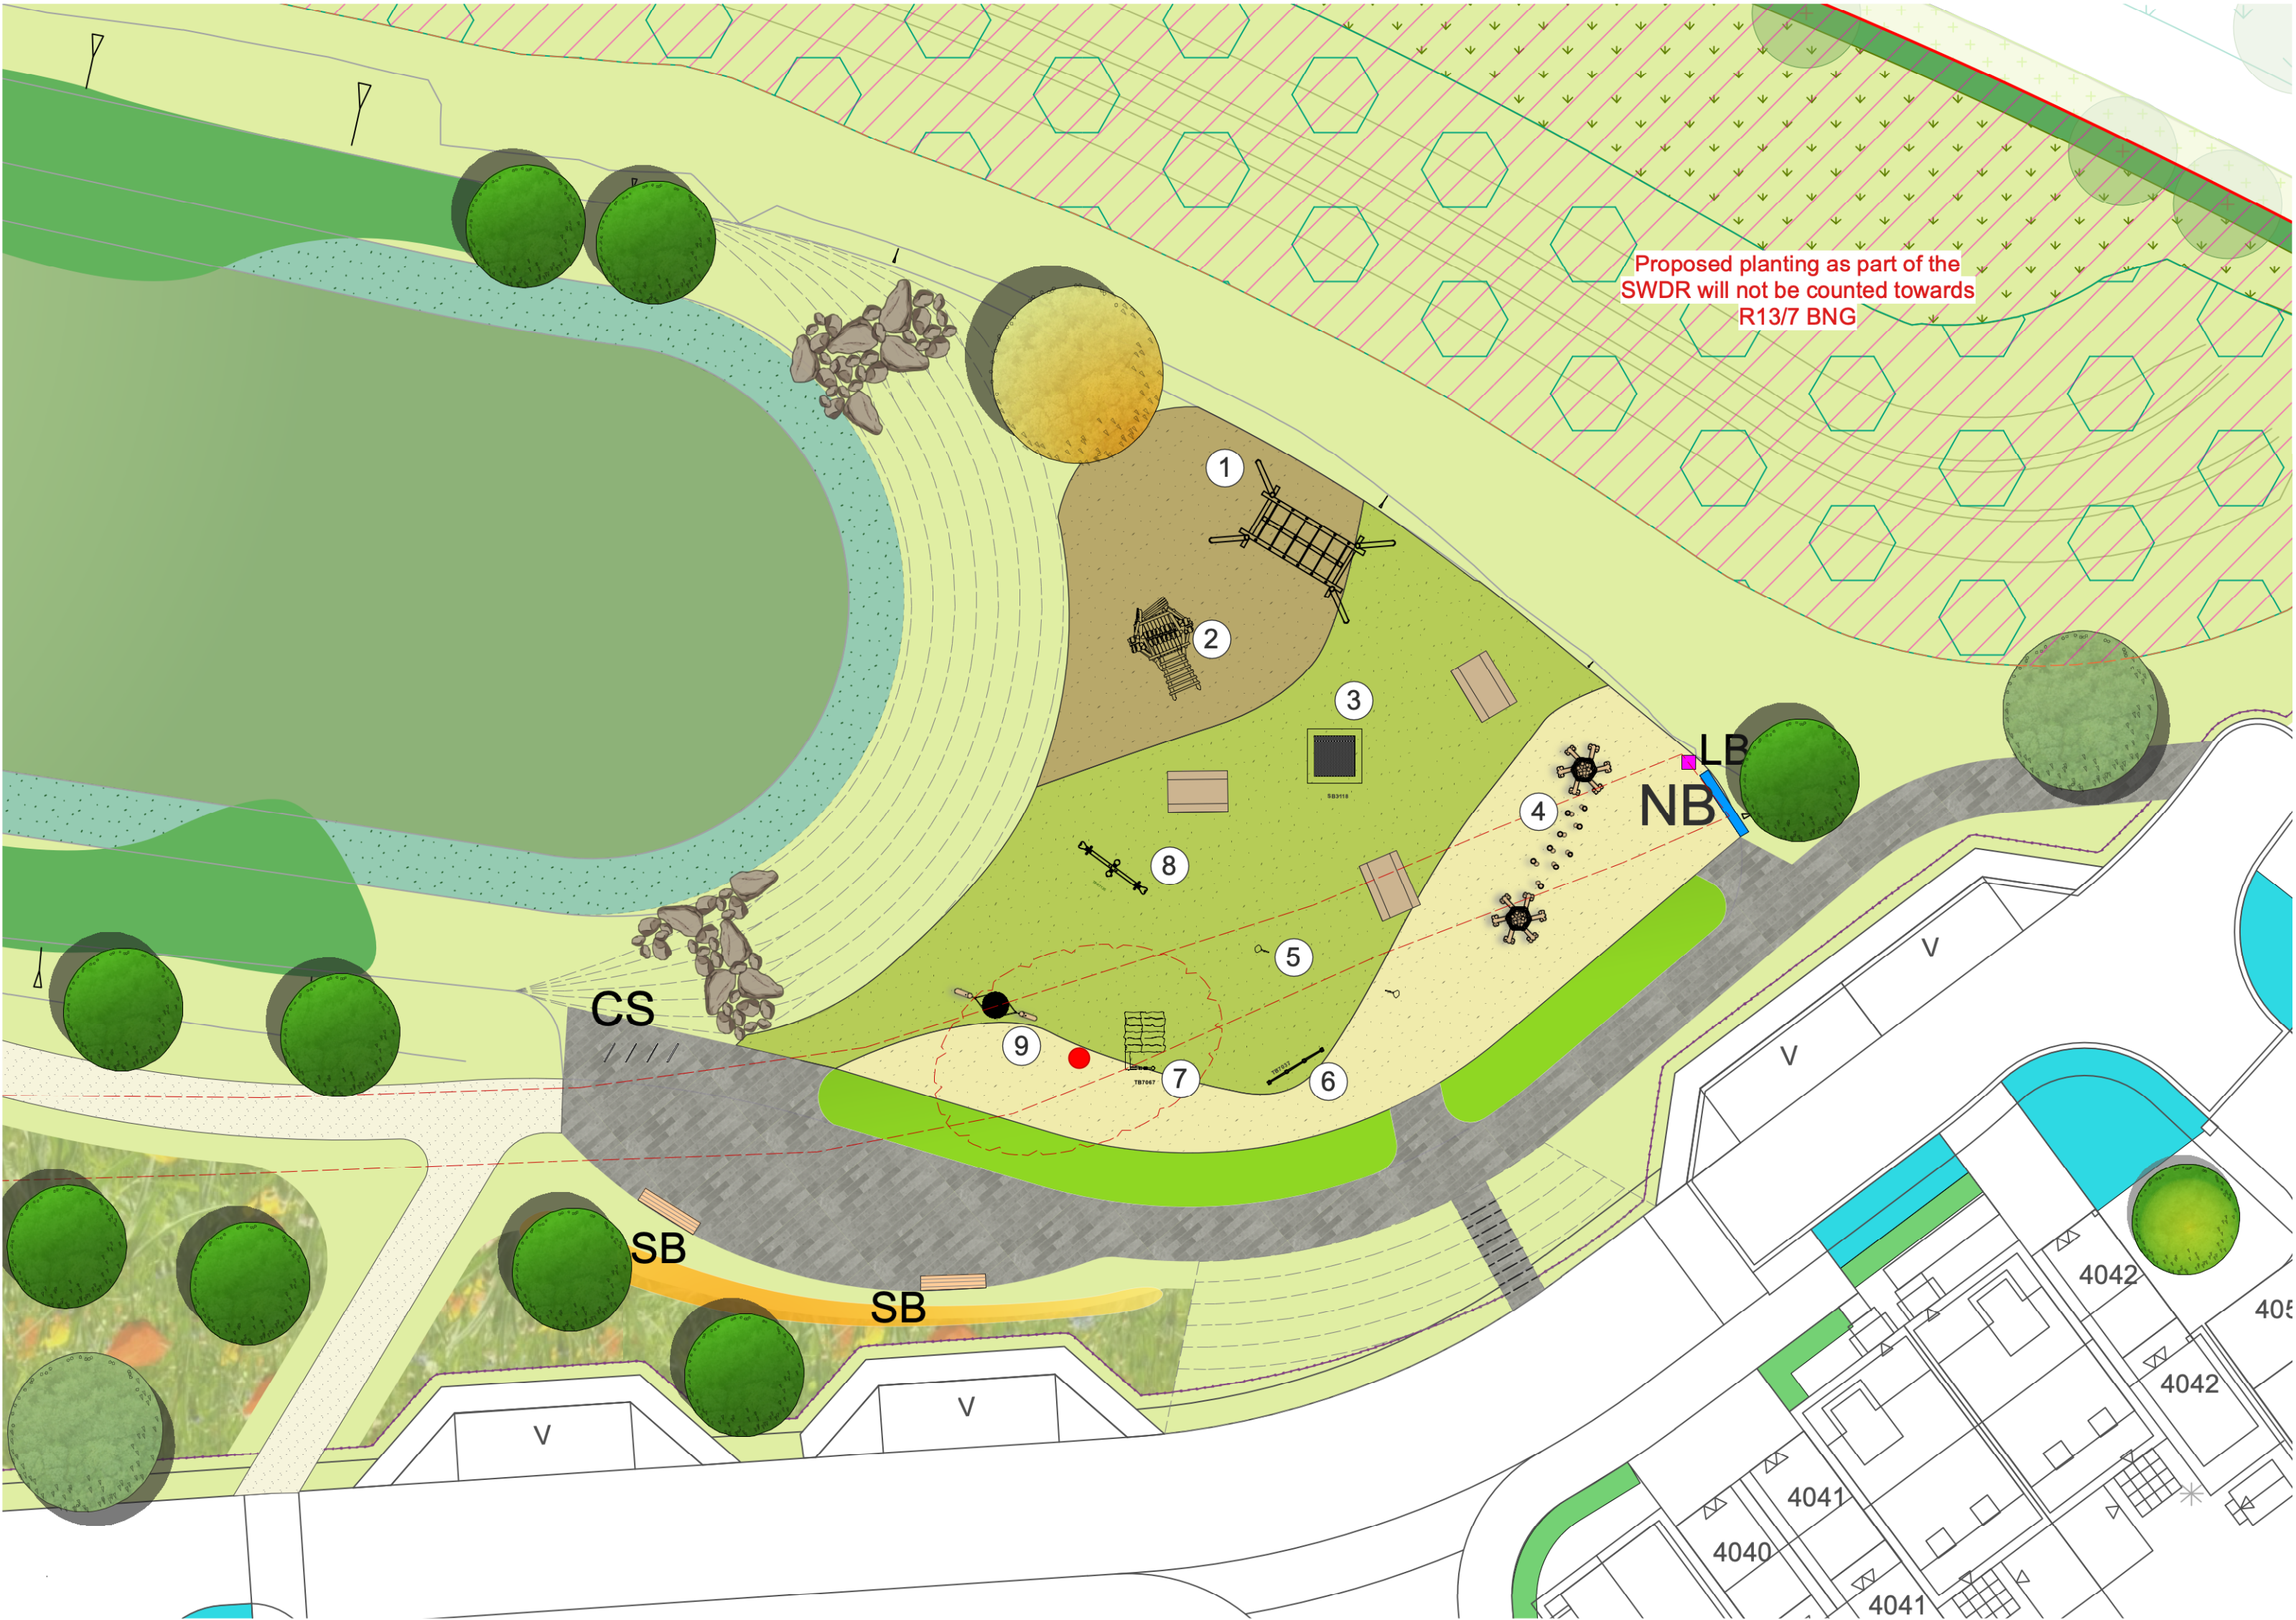

KEY

- Planning Red Line
- Existing trees and hedgerow to be removed indicated by red dashed line
- Proposed planting associated with SWDR application (Planning Ref: 250213)
- Urban Tree
- Proposed feature tree planting
- Proposed tree planting within POS
- Sustainable Urban Drainage Systems
- Proposed native shrub planting tolerant of wet soils
- Proposed attenuation basin to be lined with geotextile membrane (upper and lower banks to be sown with tussocky grassland - base of the basin to be mown regularly during summer months to allow for informal play)
- Proposed grassed terrace steps
- Proposed boulders within basin
- Urban Ornamental Planting
- Ornamental planting
- Other Neutral Grassland
- Wildflower meadow
- Flowering lawn
- Proposed bulb planting
- Hard landscaping
- Feature paving
- Proposed steel frame timber bench
- Proposed contemporary litter bin
- Proposed play space notice board
- Proposed cycle stand
- Proposed steel knee rail
- Proposed play equipment - refer to play specification
- Proposed play safety surfacing - to be a wet pour surface suitable for childrens play to be laid to BS EN1176 + BS EN 1177. The rubber mulch surfaces will be a mixture of green, cream and brown

Play Equipment



1) Rope End Swing
Supplier: Jupiter Play
Product ref: 901330100R



2) Play Tower Twiete
Supplier: Jupiter Play
Product ref: 903345100R



3) Square Trampoline
Supplier: Jupiter Play
Product ref: 97000



4) Teepee Course Little Path
Supplier: Jupiter Play
Product ref: 907224350R



5) Talk Tubes
Supplier: Jupiter Plan
Product ref: 9122541100




6) Hamsterley Timber Triple Turning bars
Supplier: Miracle Design and Play
Product ref: TB7037



7) Winterfold Timber Playhouse
Supplier: Miracle Design and Play
Product ref: TB7067



8) Robinia See-saw
Supplier: Miracle Design and Play
Product ref: TBR7135

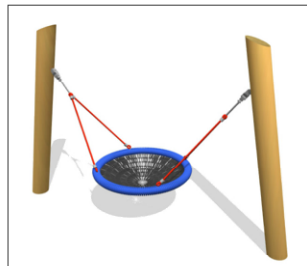

9) Mini Basket Swing
Supplier: Jupiter Play
Product ref: 901006100R