


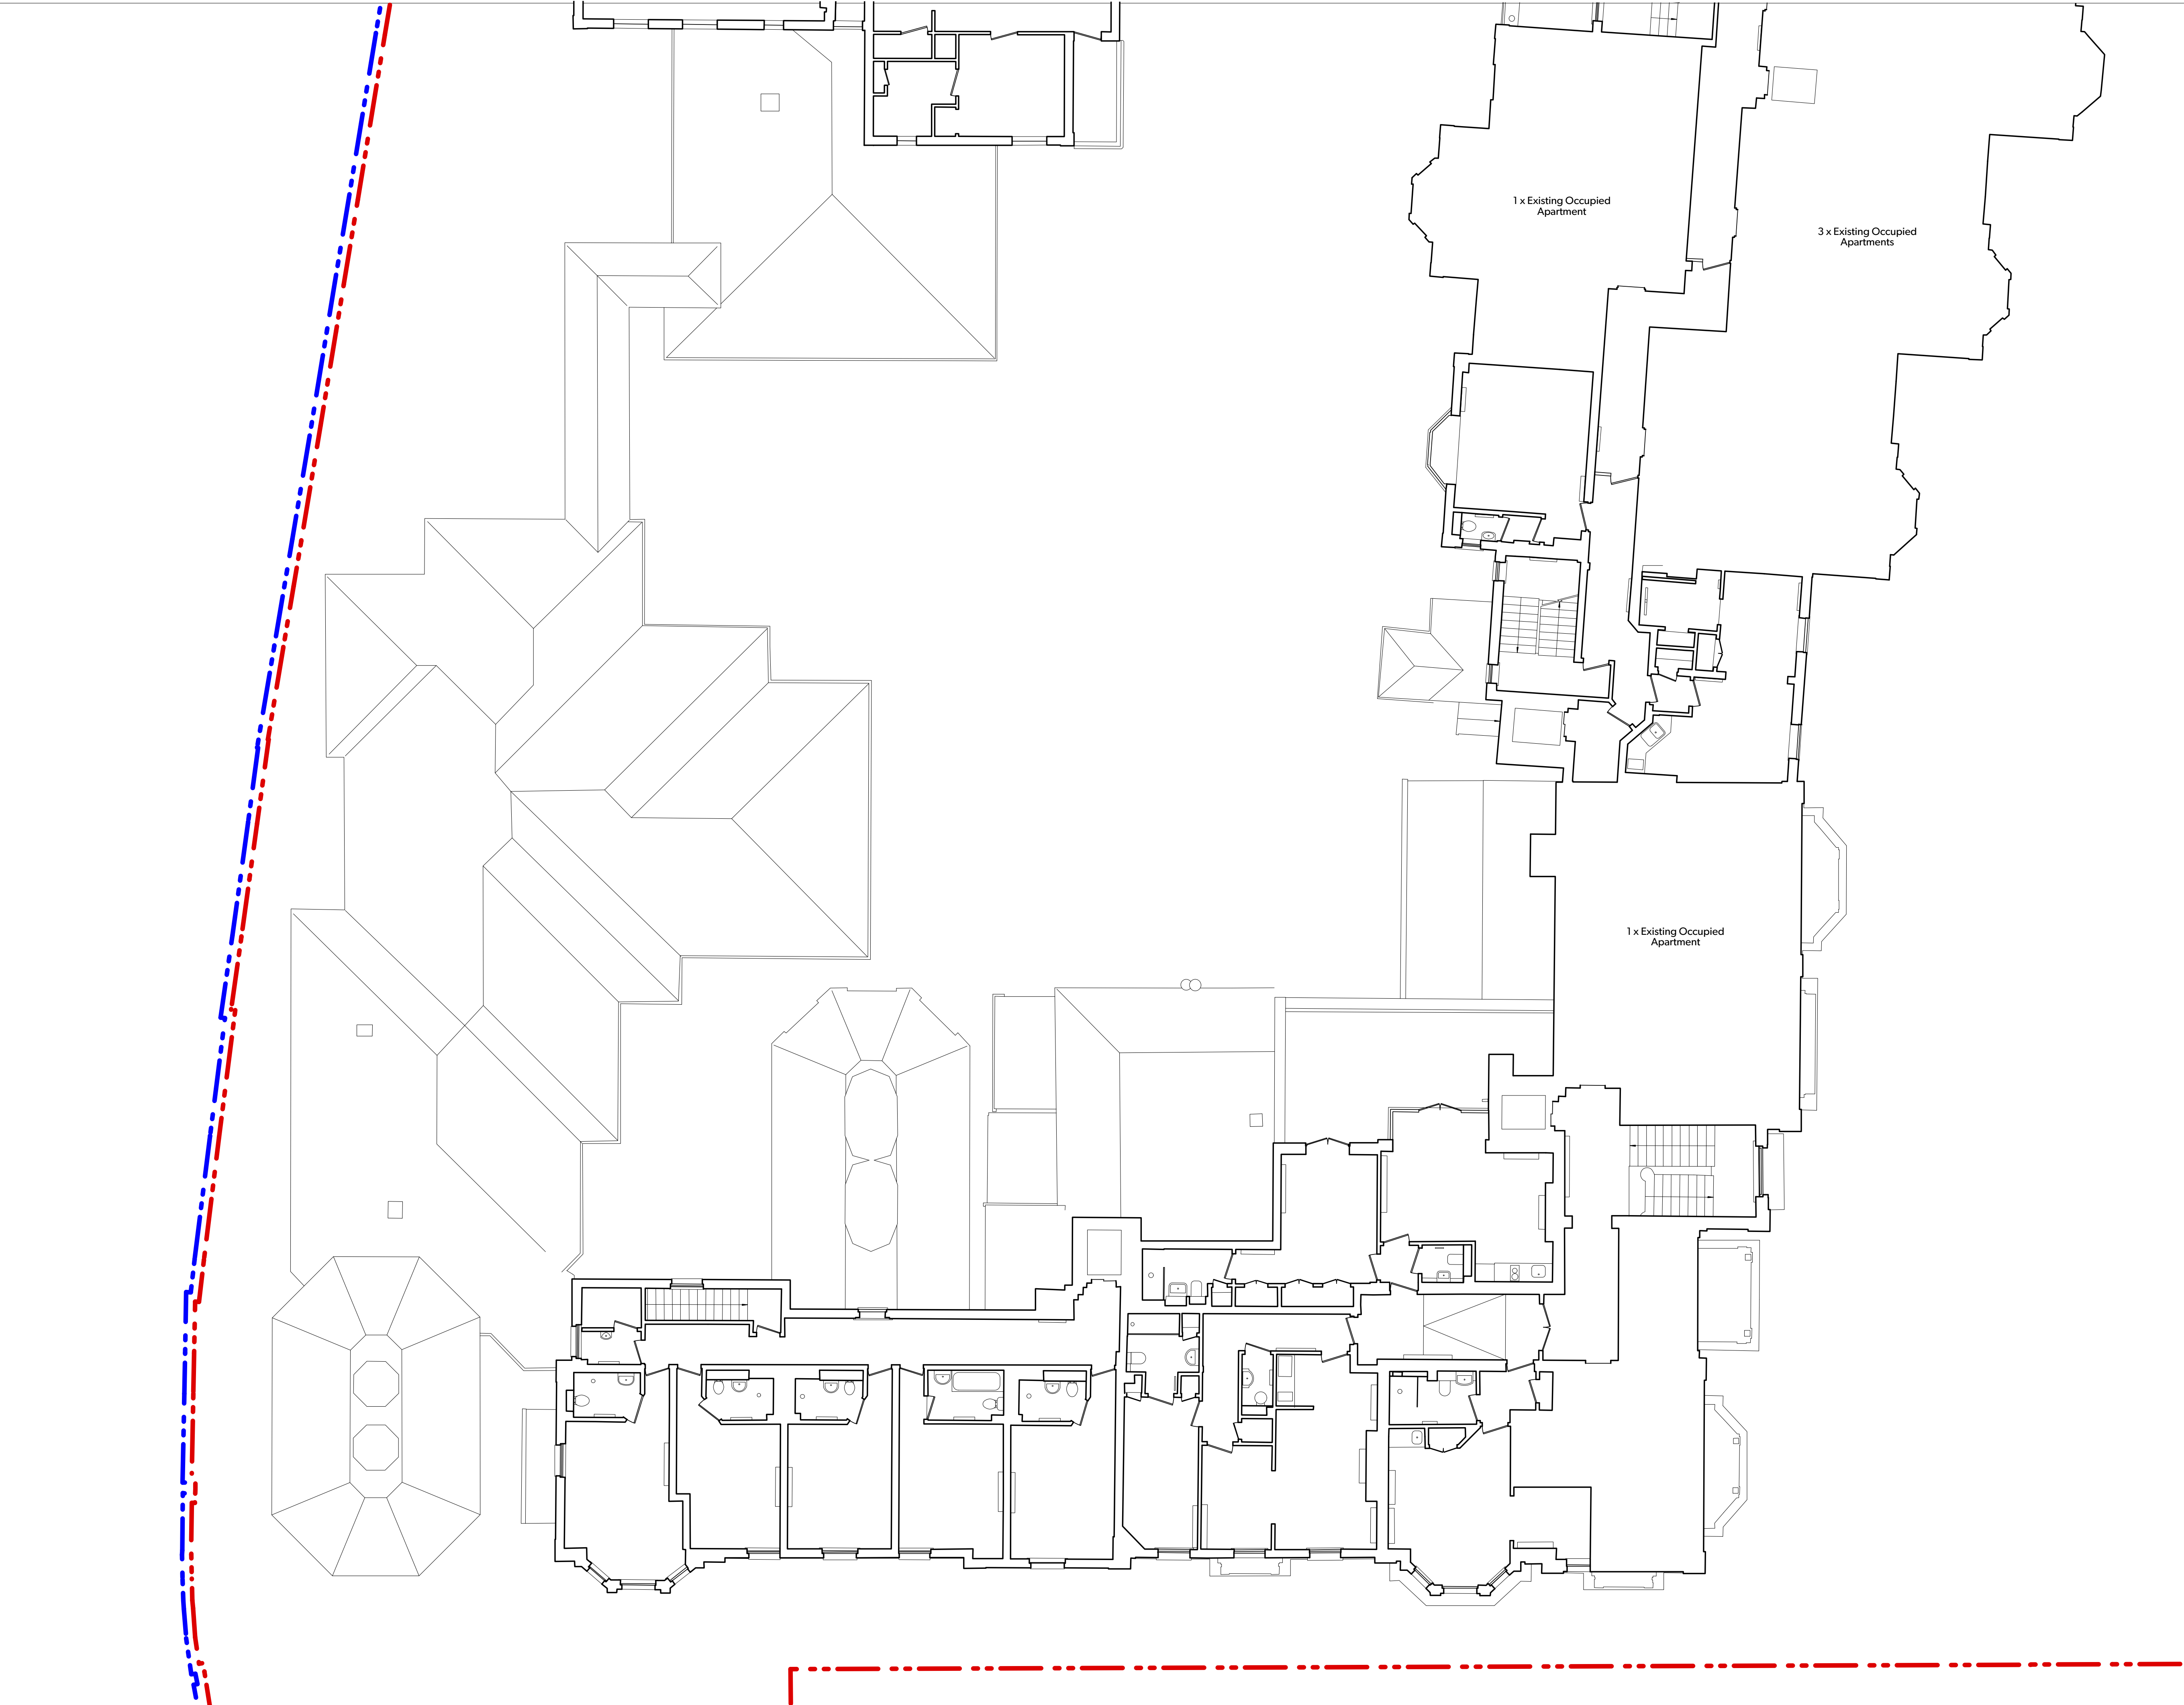

3 Existing First Floor Plan
1:100

NOTE: The contractor is responsible for the checking of all site dimensions and levels. These should be checked prior to ordering of any components and before commencement of the works on site. All dimensions should be brought to the immediate attention of the Contract Administrator.

SAFETY, HEALTH AND ENVIRONMENTAL INFORMATION

In addition to the hazards / risks associated with the types of work detailed on this drawing, note the following:

CONSTRUCTION

MAINTENANCE / CLEANING

DECOMMISSIONING / DEMOLITION

It is assumed that all works will be carried out by a competent contractor working, where appropriate, to an approved method statement.

KEY: 0 1m 5m

Notes

Do not scale for this drawing. Use written levels and dimensions only.

This drawing is to be read in conjunction with all other relevant documentation produced by Design Engine Architects, Consultants and Sub-Contractors drawings, schedules and Specifications.

Design Engine drawing based on Point 2 Surveyors Ltd drawings, dated July 2021. The site boundaries are those described by the client.

Location Key: Not to scale

Key:

Site Application Boundary ————

Ownership Boundary ————

01	12/09/25	PLANNING ISSUE	KS	HRIC
00	18/12/23	PLANNING ISSUE	KS	HRIC
rev	date	notes	drawn	chkd

DESIGNENGINE
ARCHITECTS

Project Name	Date of Issue	Scale
Thamesfield	August 2023	1:100 @A1
Client	Project Title	
Retirement Villages Group	Existing Plans - First Floor	

Version	Project Number	Page
Stage 3	2212-P-012	01