


Note:
This drawing may not be copied/reproduced or altered in any way without written authority from JOLP
Do Not Scale, Use figure dimensions
Check all dimensions on site before work proceeds, report discrepancies to JOLP
If in Doubt Please Contact JOLP

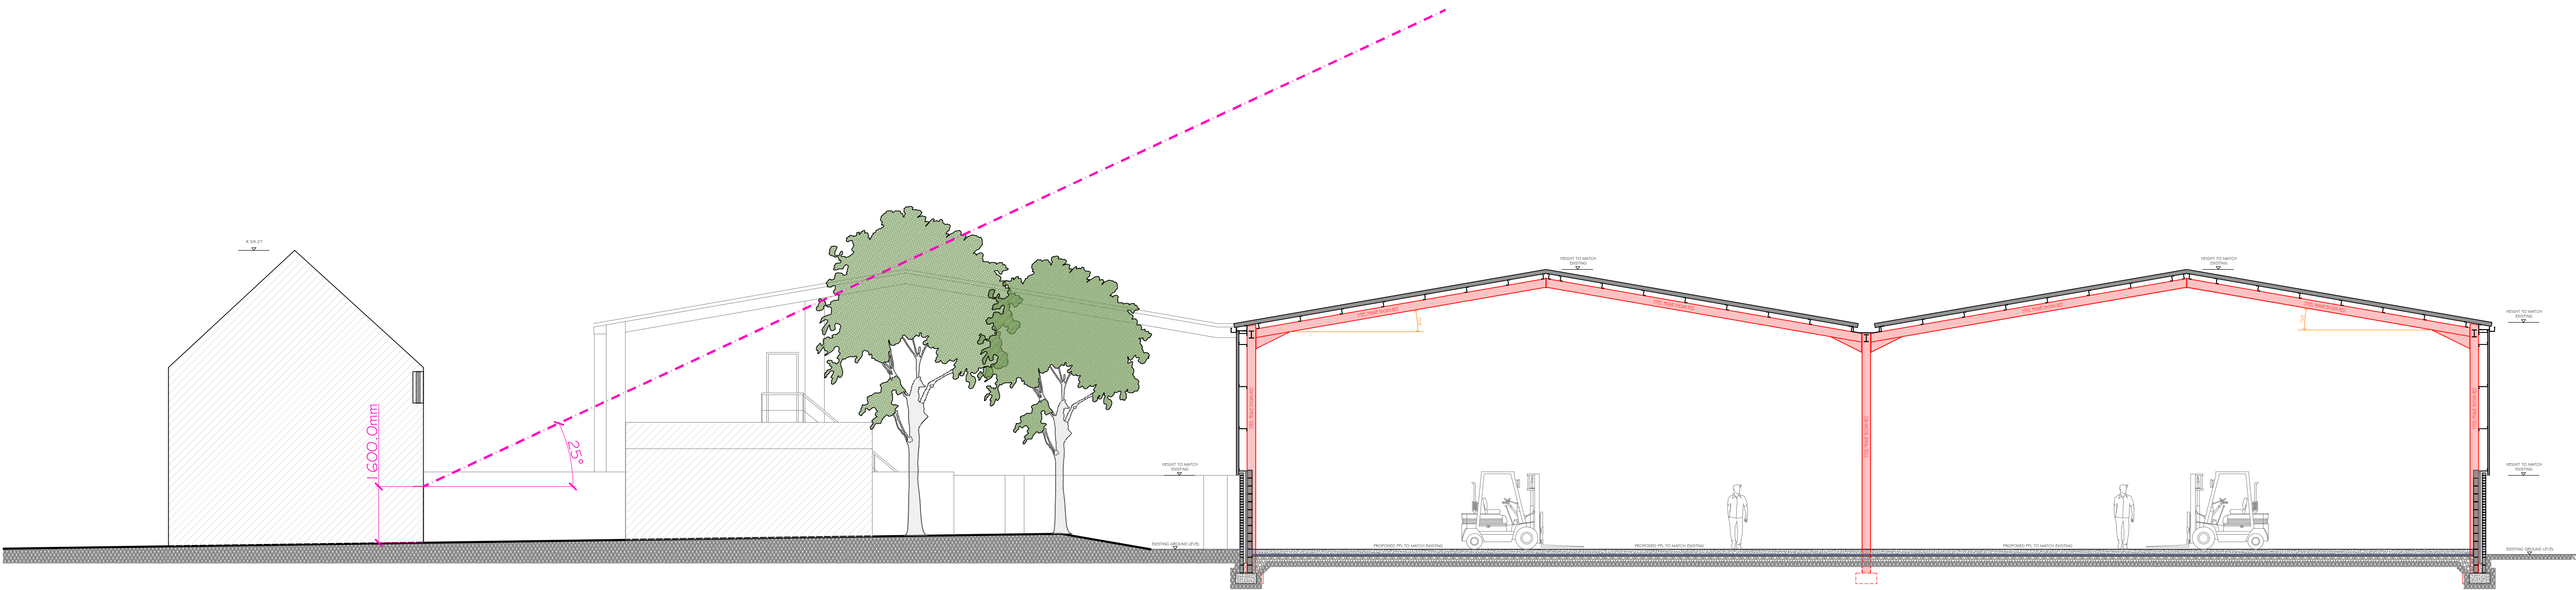

Proposed Cross Section A-A

Rev.	Comment.	Date.
Drawing Title:		
Proposed Cross Section A-A		
Client:		
Saiyan Investments Ltd		
Site:		
Rolson House, Twyford Orchards, London Road, Wokingham RG10 9HZ		
Agent:		
		
JOLP LTD COUNTY GATES HOUSE, 300 POOLE ROAD, POOLE, BH12 1AZ Tel: (+44) 01202 143363 Email: office@jolph.co.uk www.jolph.co.uk		
Date: June 2025		Scale: 1:100 @ A1
Dwg No. 500-615/007 P		

