



LW
13/11/25

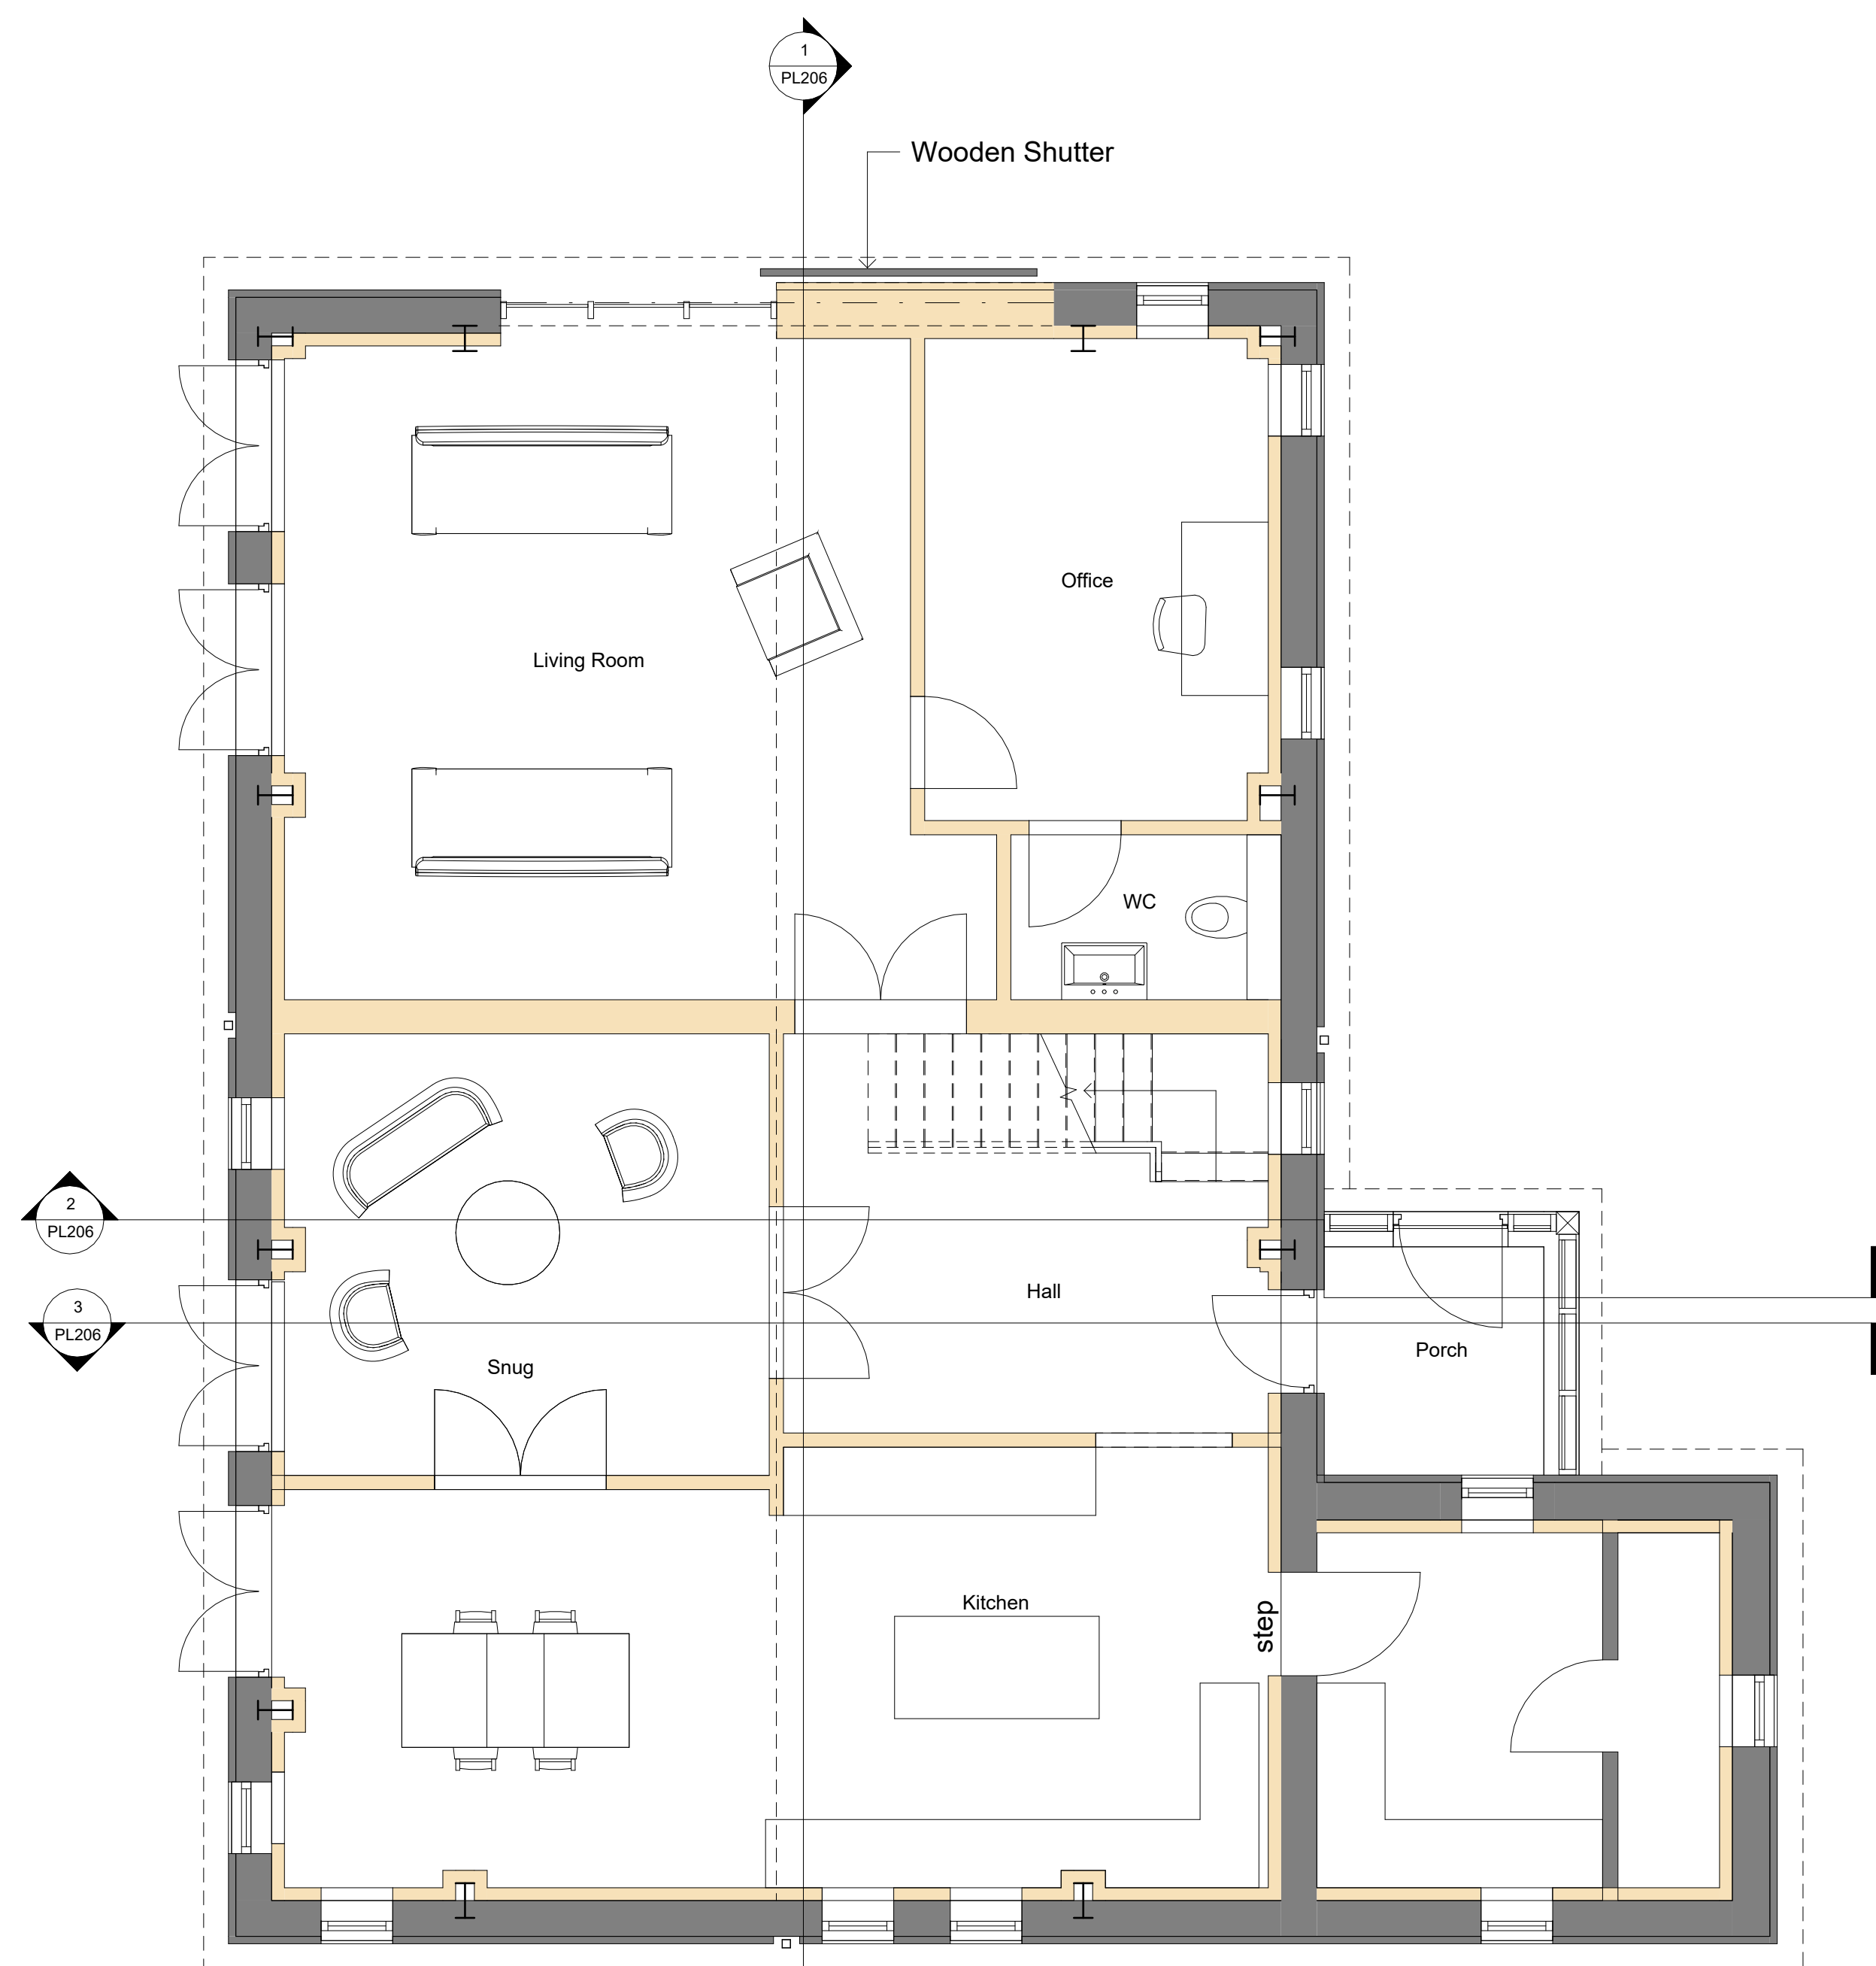

1 Ground Floor

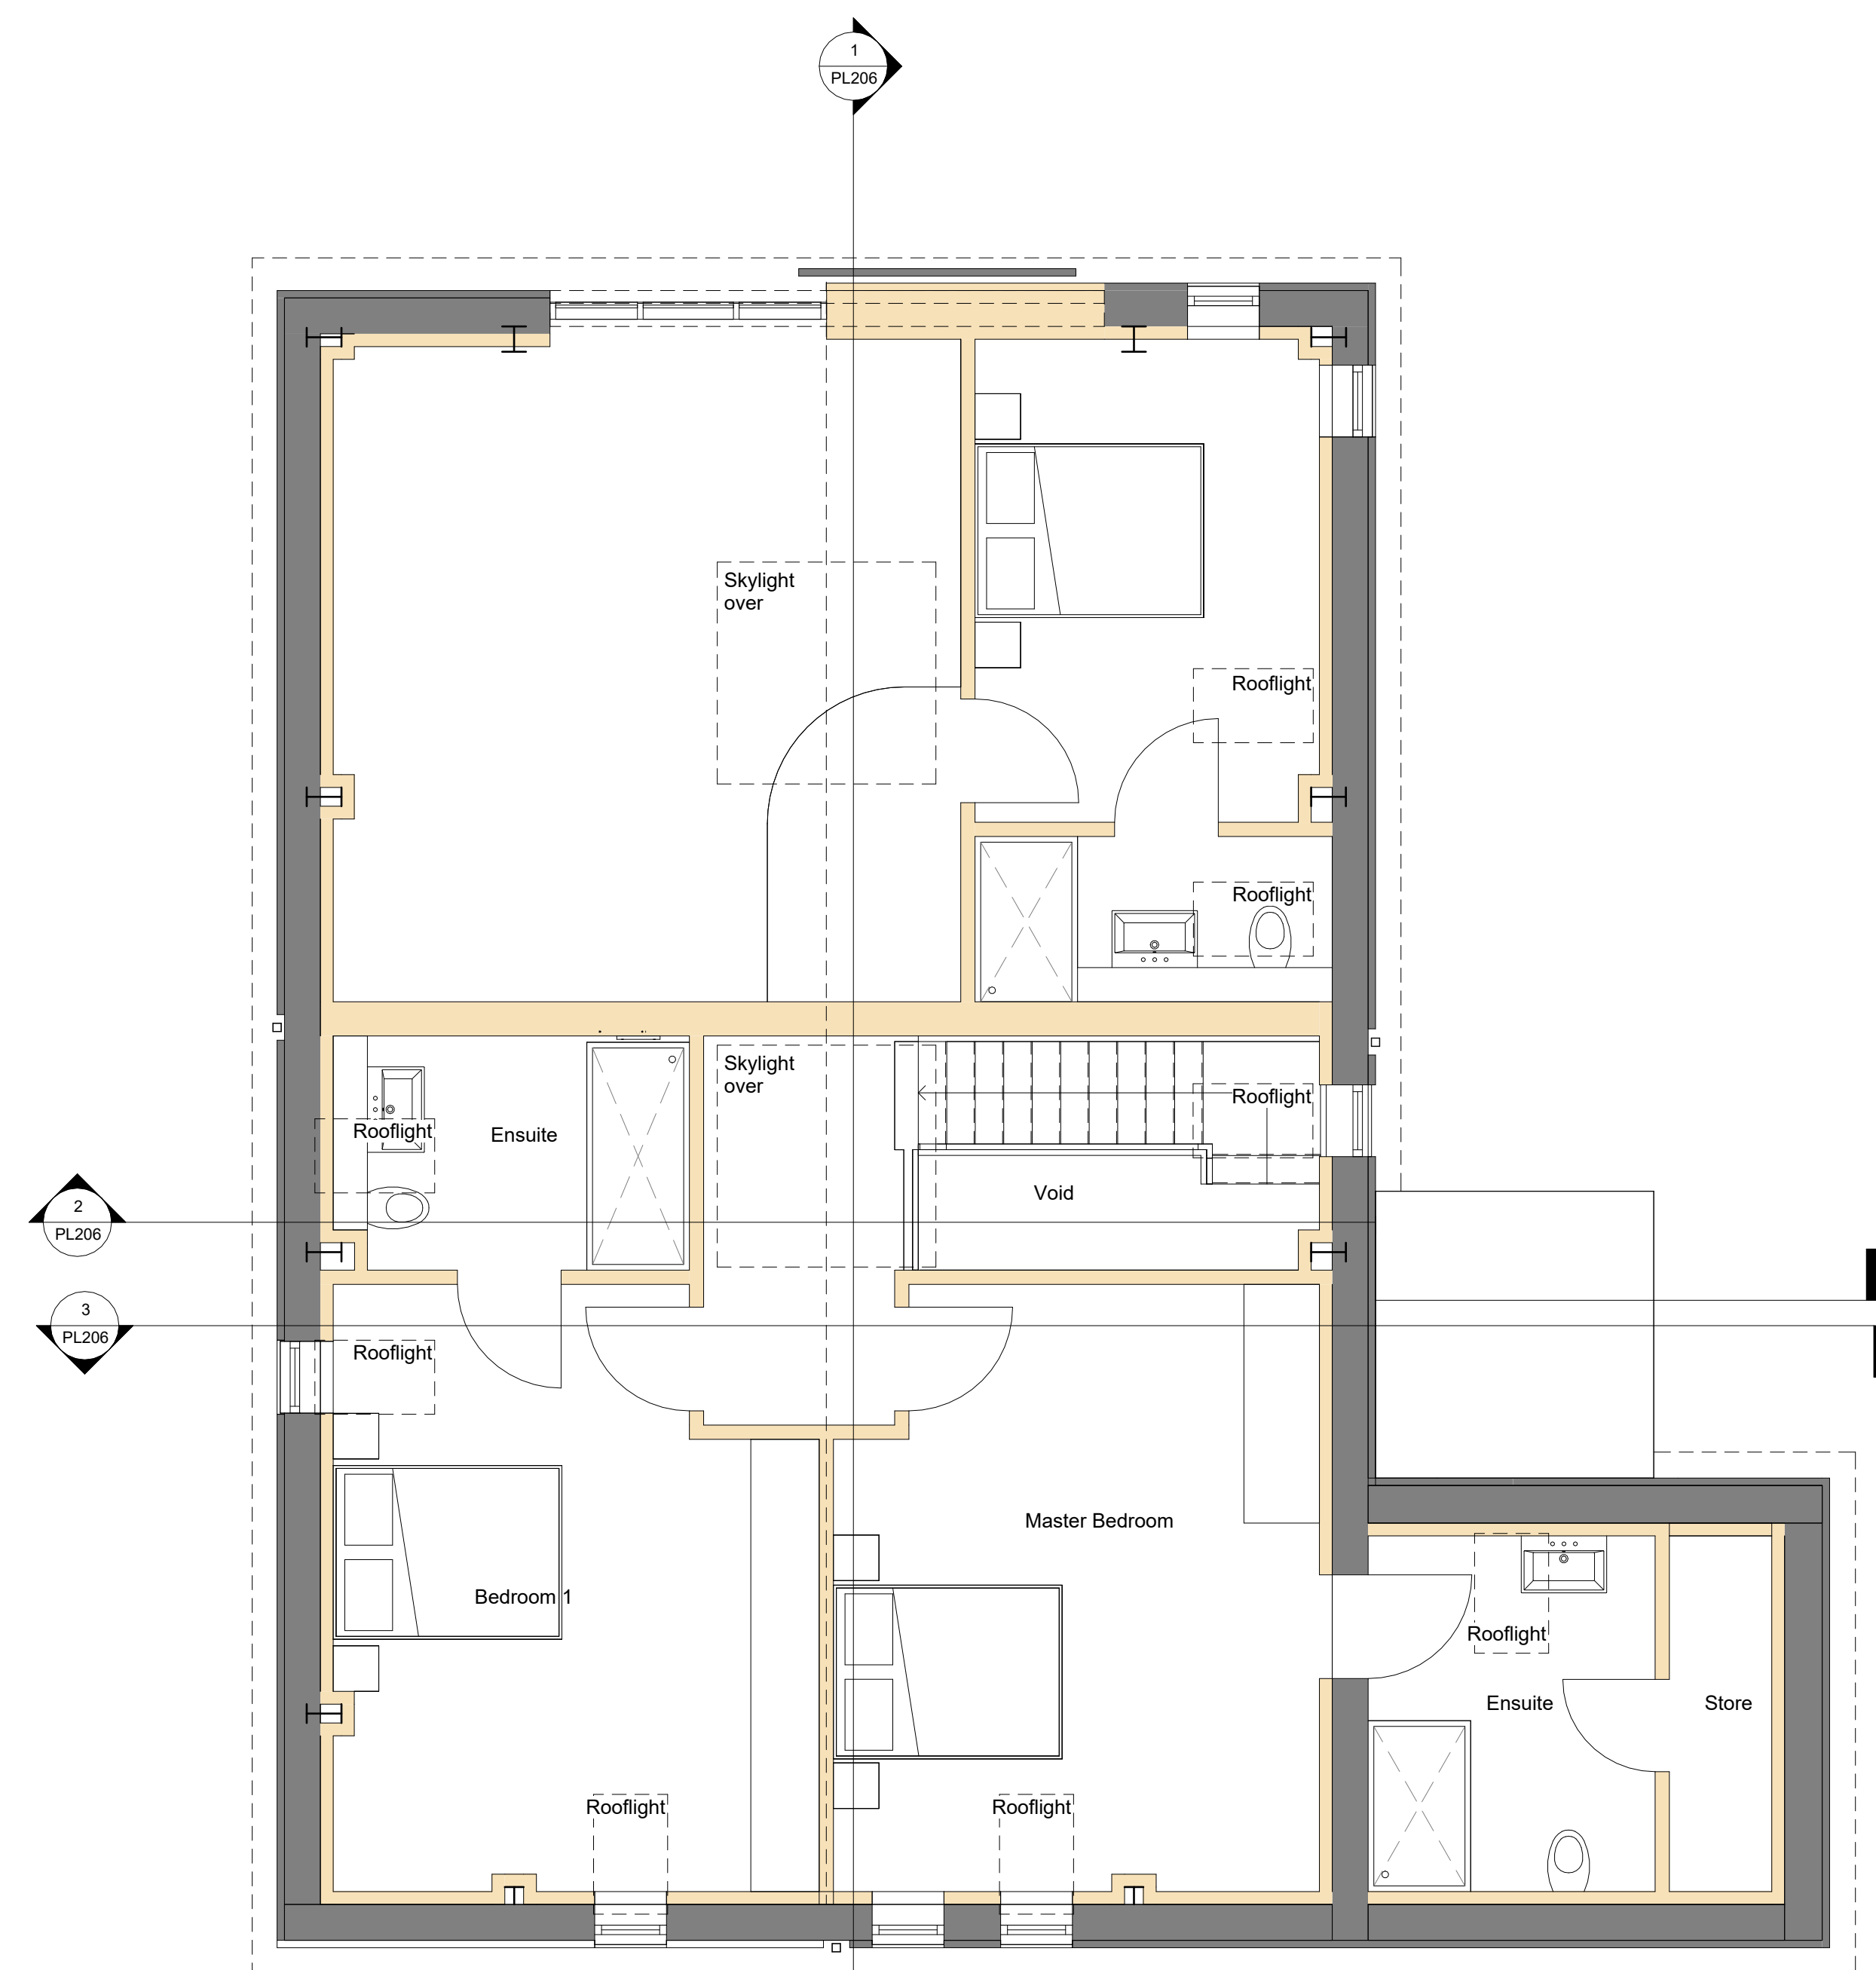

2 First Floor
1 : 50

PROJECT

Broadacre Place, Broad Common Road, Hurst

ALL FIGURED DIMENSIONS ARE TO BE TAKEN IN PREFERENCE TO SCALED DIMENSIONS AND ANY INACCURACIES ARE TO BE REPORTED TO THE ARCHITECT. DIMENSIONS TO BE CHECKED ON SITE BEFORE ANY WORK IS PUT IN HAND OR PREFABRICATED. COPYRIGHT OF THIS DRAWING IS RETAINED BY THE ARCHITECT AND IT MUST NOT BE REPRODUCED WITHOUT THEIR WRITTEN CONSENT

REV.	DESCRIPTION	APP.	DATE
A	Planning Application	LW	03.12.25

SCALE BAR



PLANNING

 1 : 50 @ A1

Proposed Plans

MATHEWSON WATERS ARCHITECTS

 The Old Surgery

 Crowle Road · Lambourn

 Berkshire · RG17 8NR

 enquiries@mw-architects.co.uk

 www.mw-architects.co.uk

 01438 73 31

Design Studio

 01380 724994

 Whitchurch Studio

 07390 126592

RIBA #1

 Chartered Practice



 @ MATHEWSON WATERS ARCHITECTS LLP

 25072 PL203 A

