



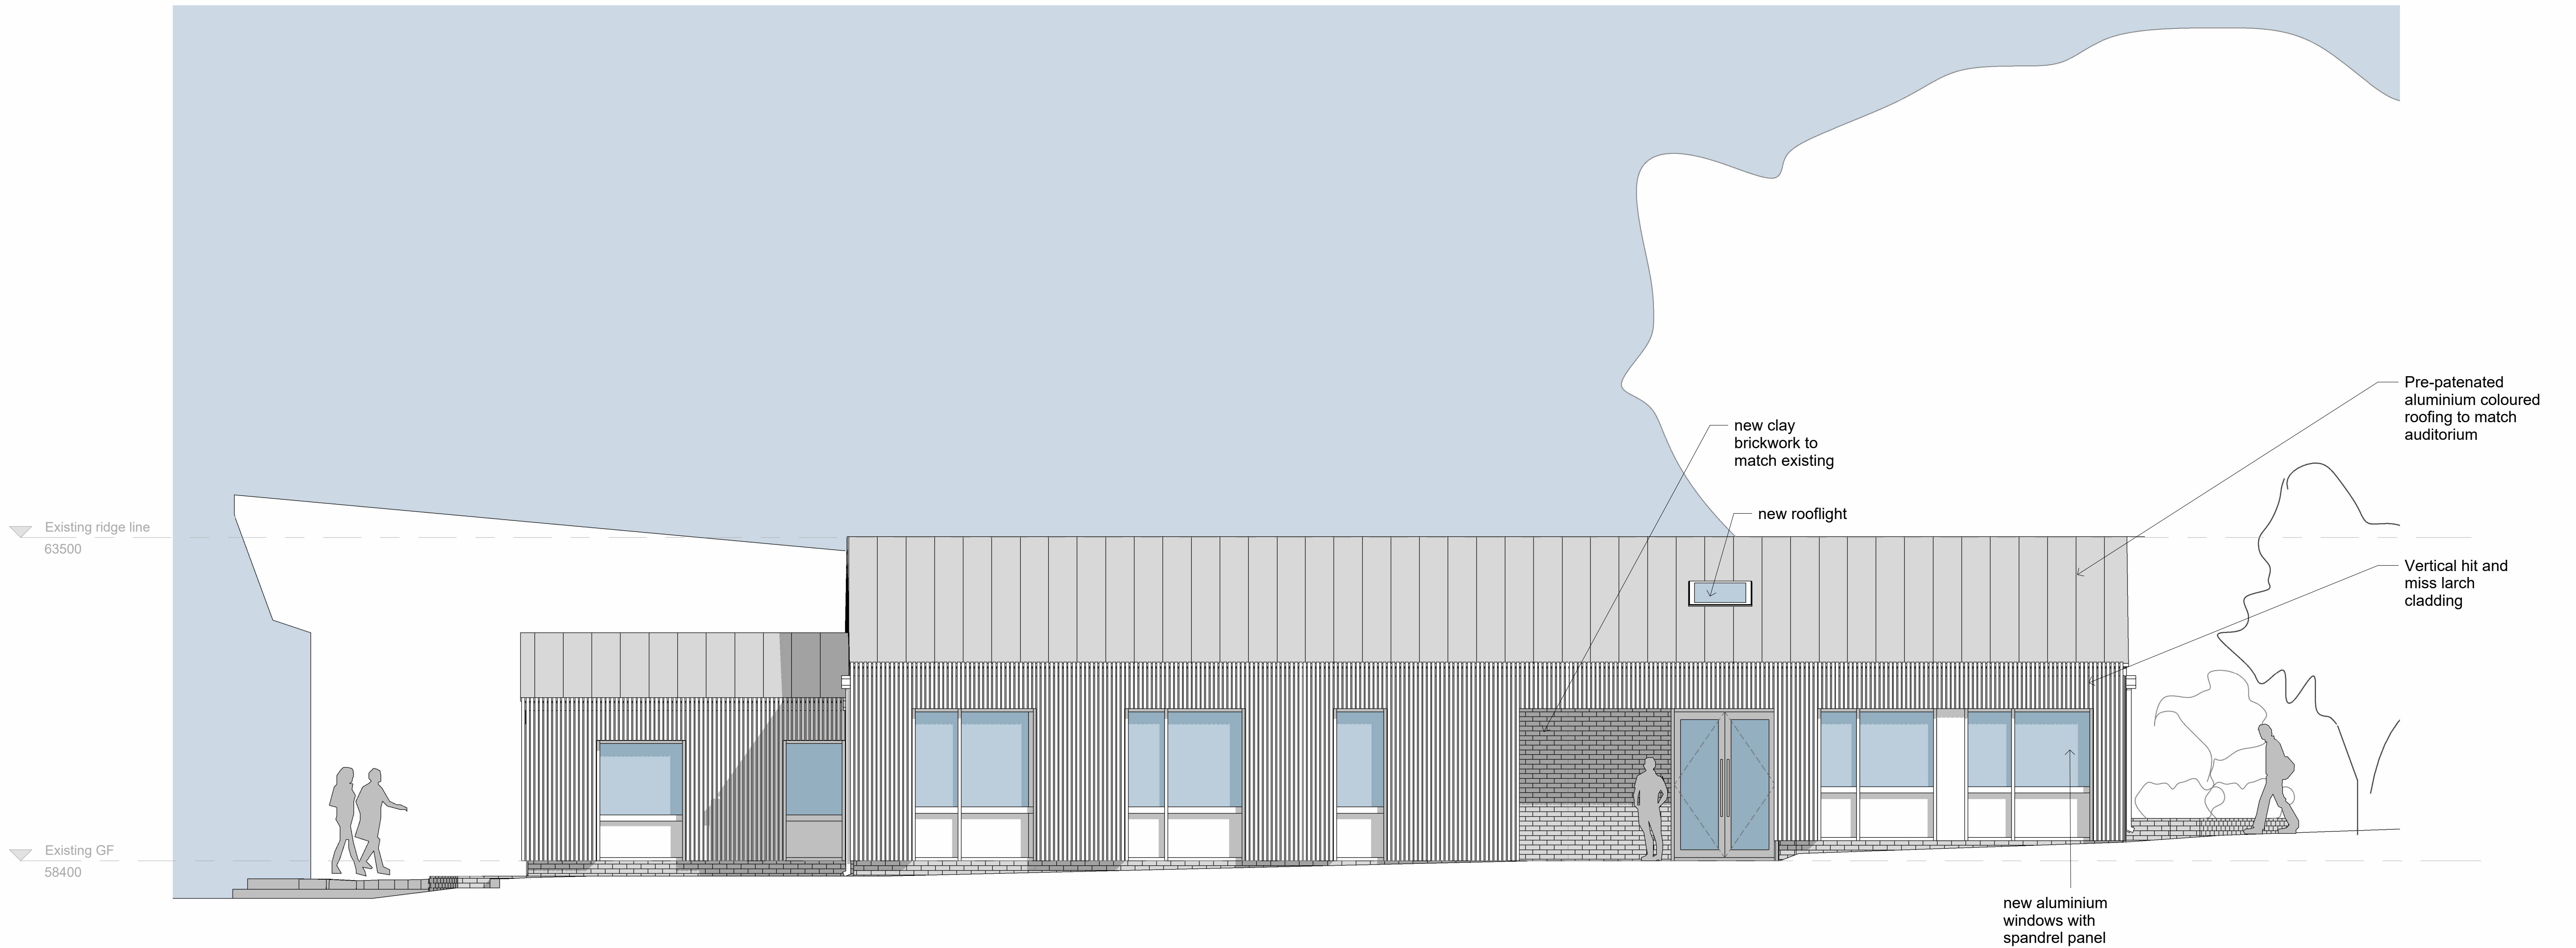

Proposed North (Way Hall side)
1 : 50

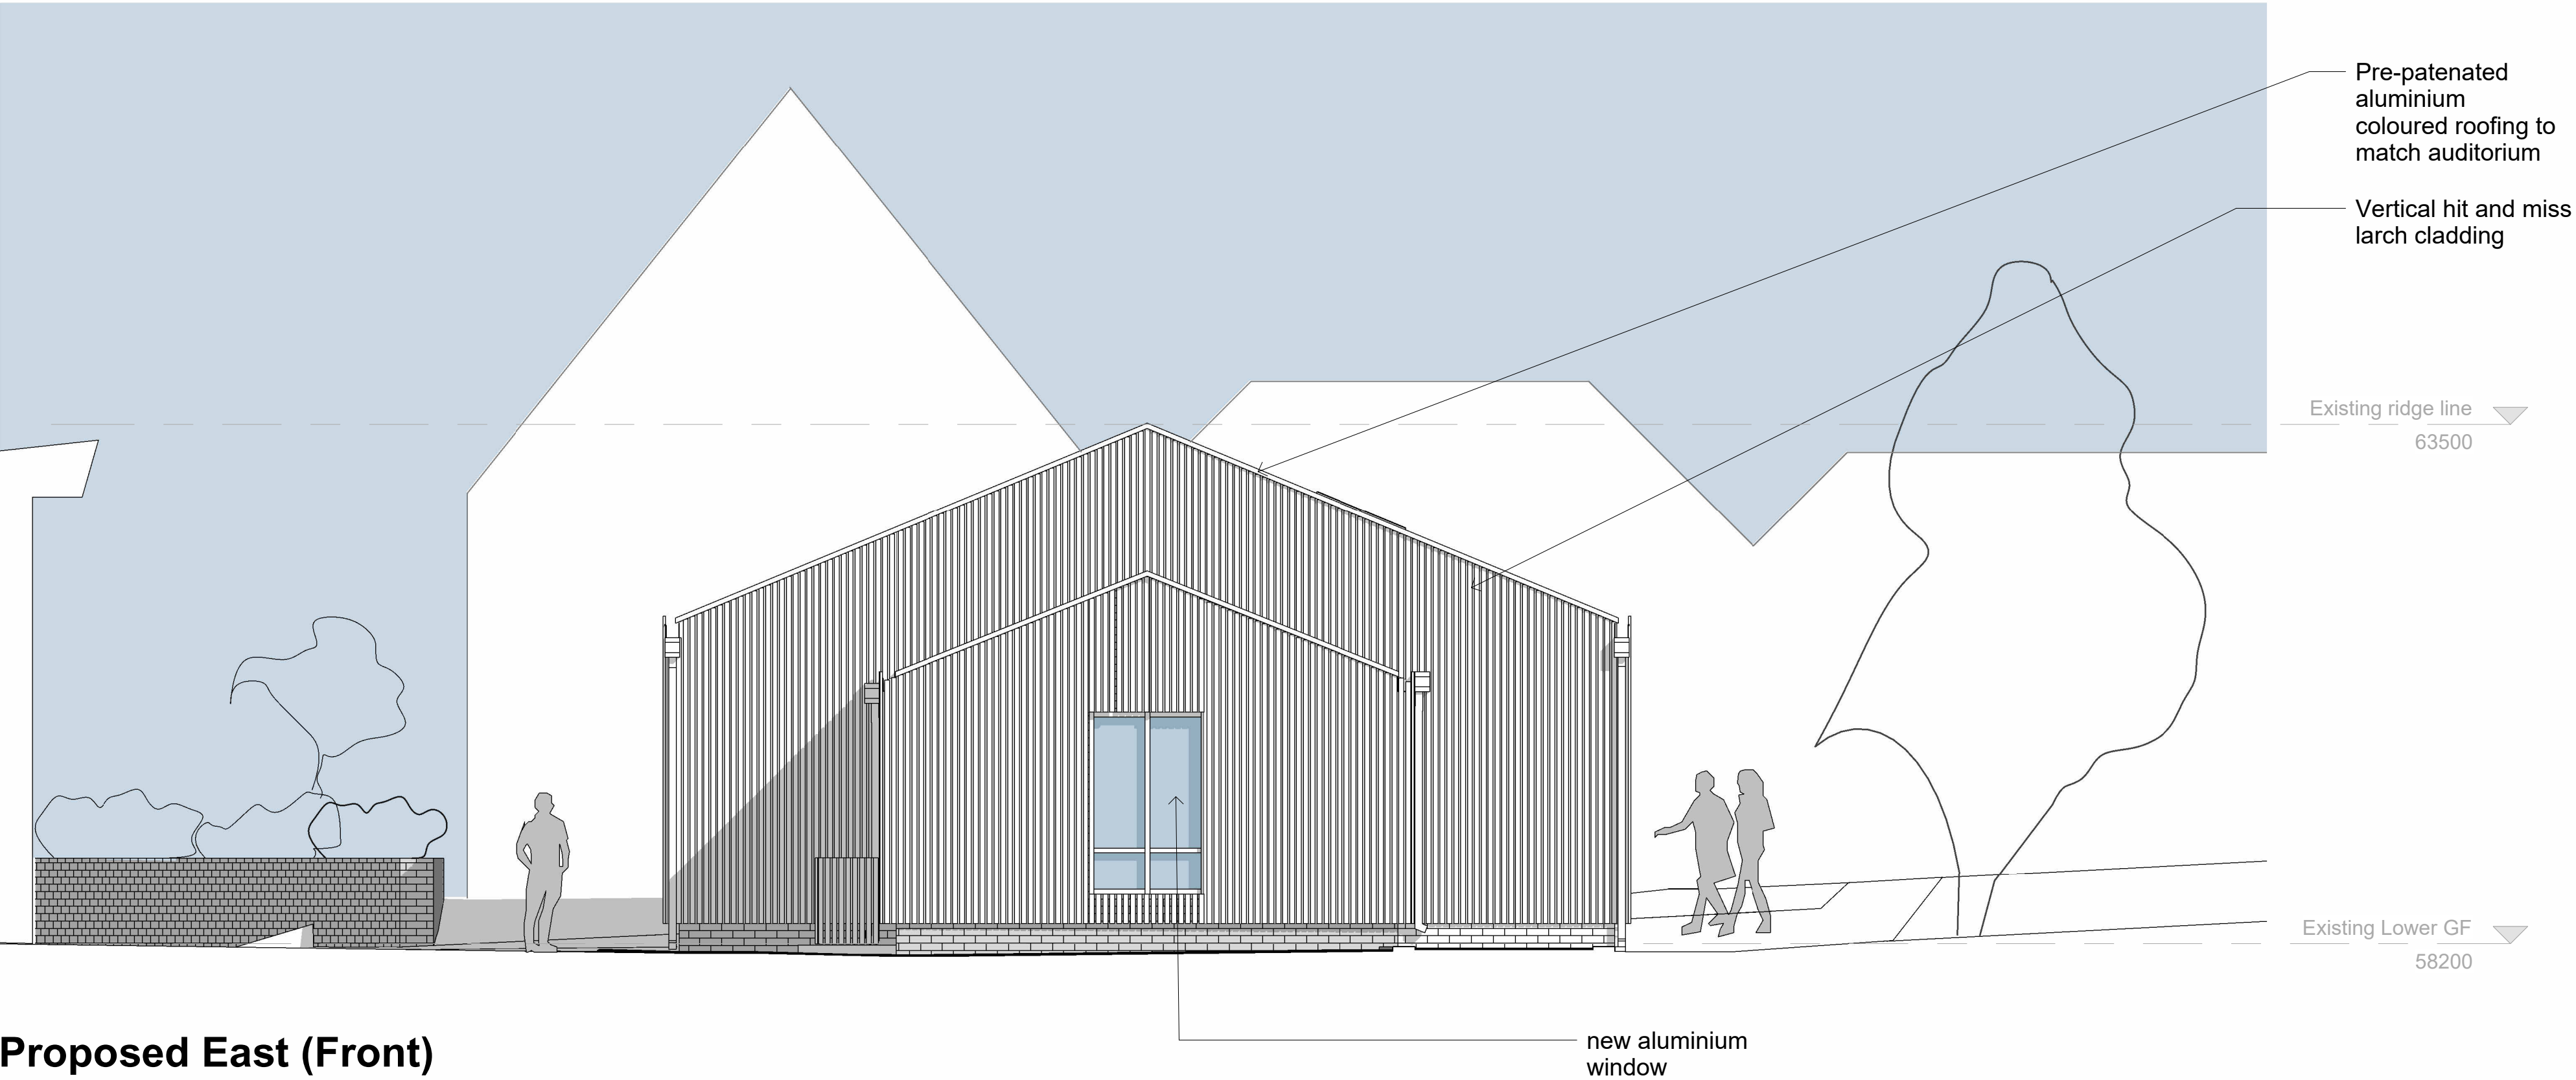

Proposed East (Front)
1 : 50

Revised per client's comments	SC	14/10/24	P09
UPDATED FOR S73 APPLICATION	SC	09/10/24	P08
UPDATED FOR S73 APPLICATION	SC	02/10/24	P07
Roofing Updated	FG	01/09/24	P06
Small Plant added	SC	13/11/23	P05
DRAFT to QS	SC	03/11/23	P04
DRAFT to consultants	SC	09/10/23	P03
DRAFT to consultants	SC	27/09/23	P02
DRAFT to consultants	SC	07/09/23	P01
revision	by	date	index

READING BLUE COAT SCHOOL
MUSIC ANNEXE
PERFORMING ARTS CENTRE

GRAY BAYNES + SHEW
ARCHITECTS • SURVEYORS • CONSULTANTS

Proposed Elevations

St Thomas House, 6 Becket Street, Oxford (Oxfordshire), OX1 1PP
t: 01865 356 130 • e: info@gbsearchitects.co.uk • w: www.gbsearchitects.co.uk

0 0.5m 2.5m 5m
Scale: 1:50

scale 1 : 50 date 07/09/23 drawn SC

7118-GBS-XX-XX-DR-A-204-P09