ALL PLAN VIEWS

02.FEB.2000* 0520

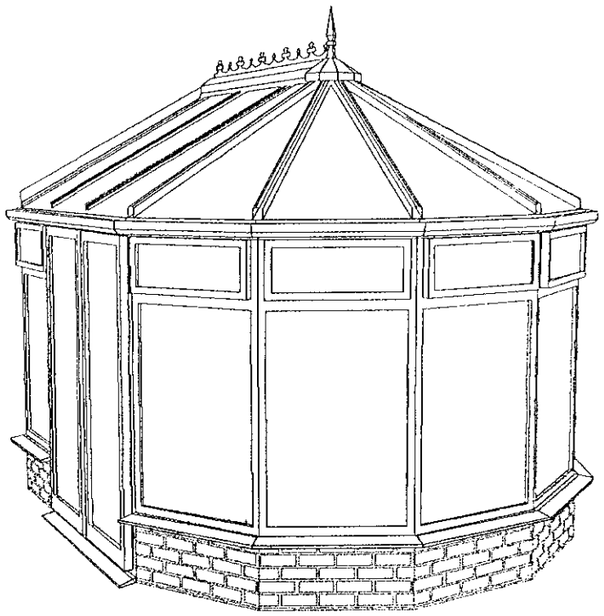

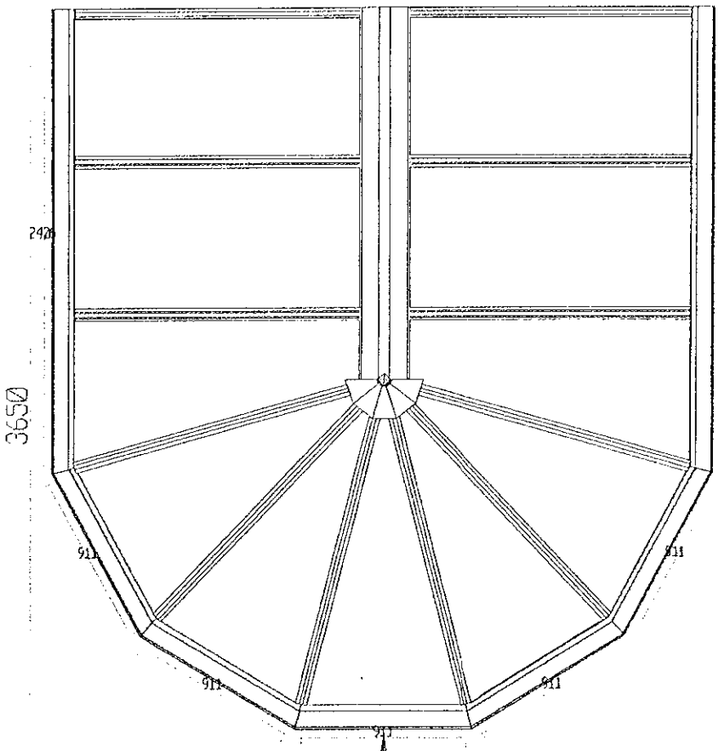

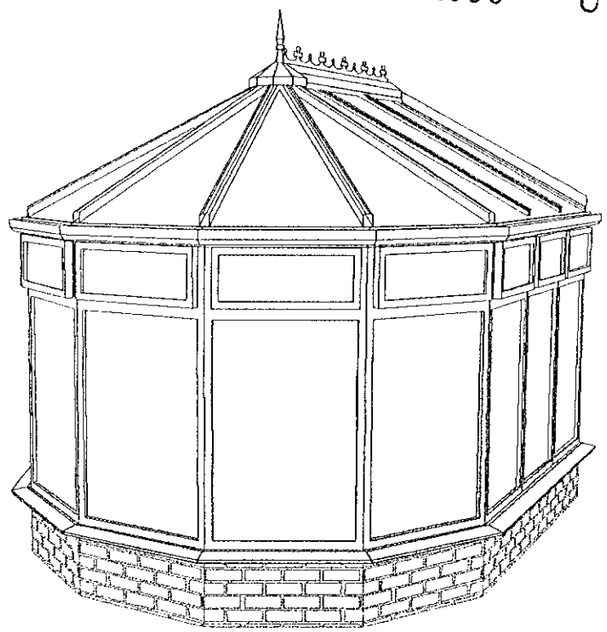

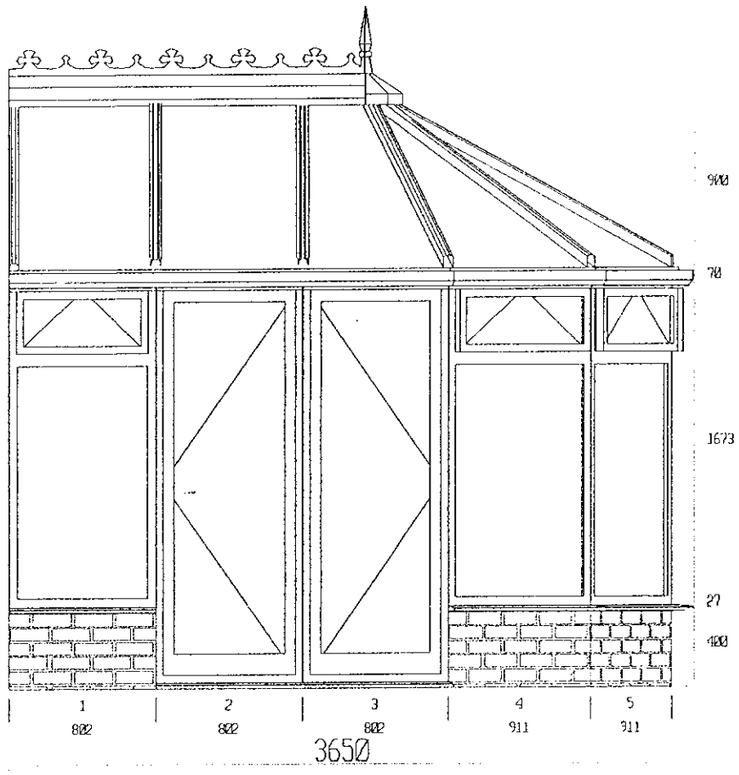

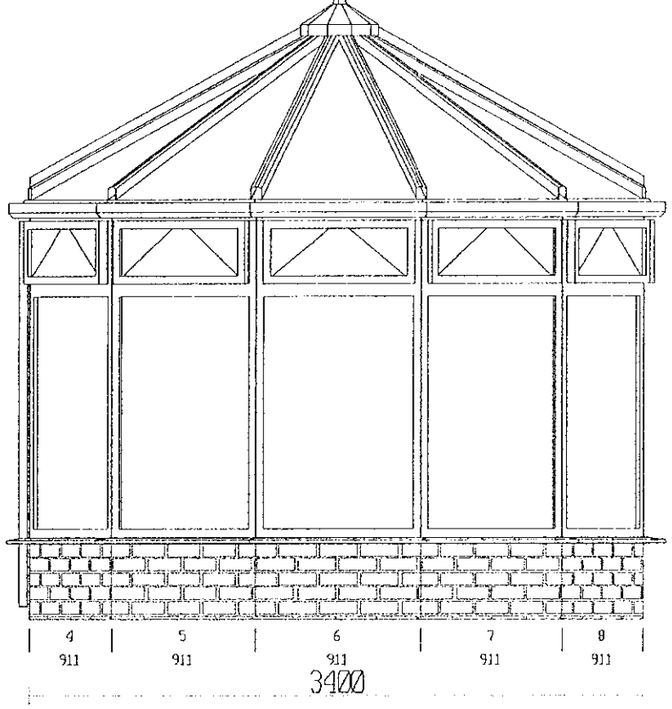

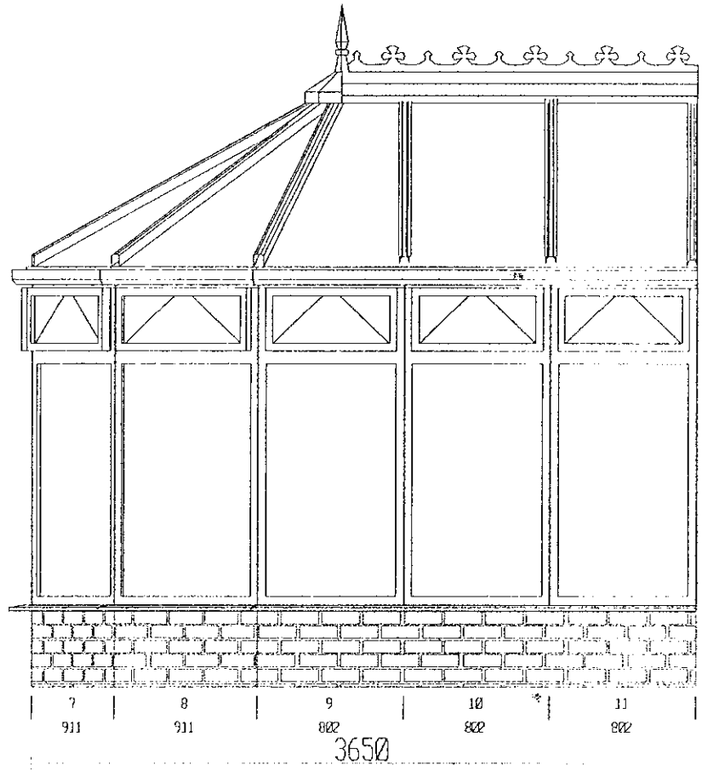

APPROVED

PLEASE NOTE ALL DIMENSIONS IN MM
DIMENSIONS TO INTERNAL RING BEAM
FRAMES CONFORM TO BS5750
ALL GLAZING TO BS6262
ROOF LOADING TO CONFORM WITH BS6399

5 BAY VICTORIAN
MR+MRS REYNOLDS
9 KENSINGTON CLOSE
EARLEY
BERKSHIRE
01189 863479

DRAWN BY #
DATE 29.10.1999
SCALE 1: 50
DRAWING NO. 2067