




Road 1

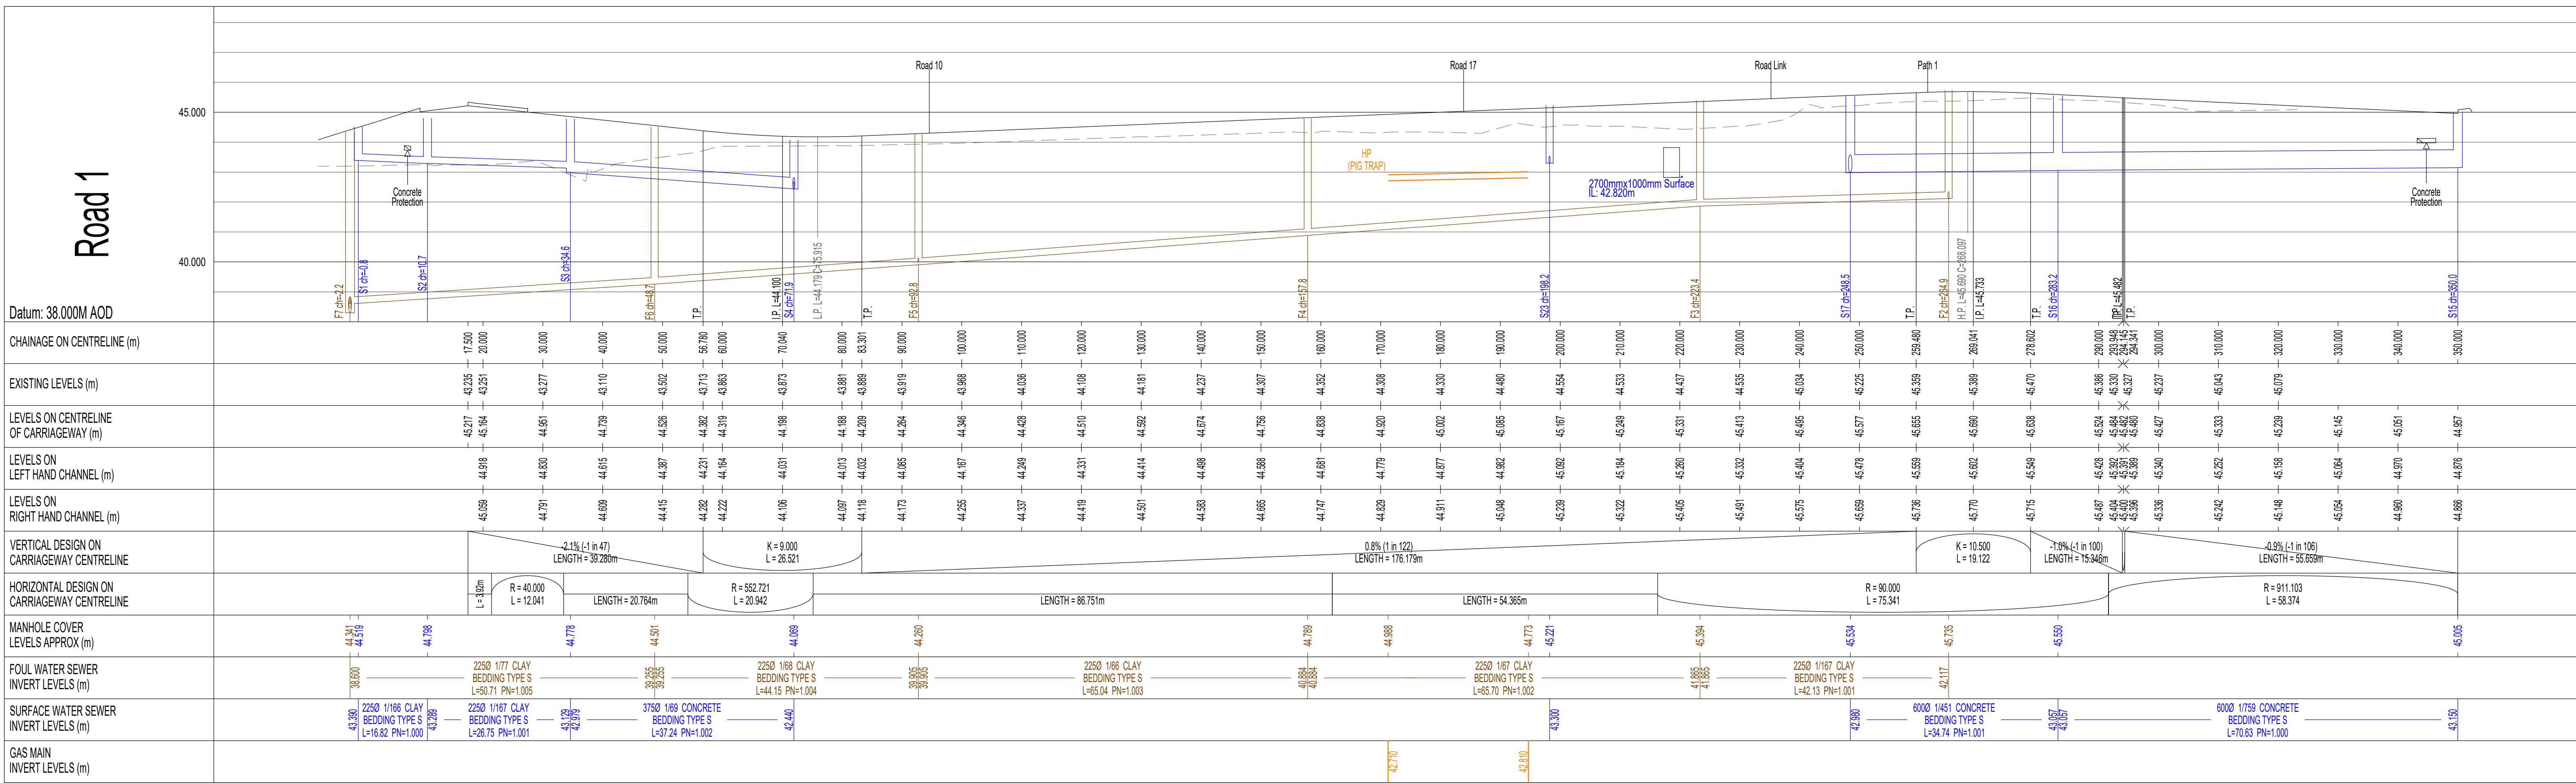

Road 2

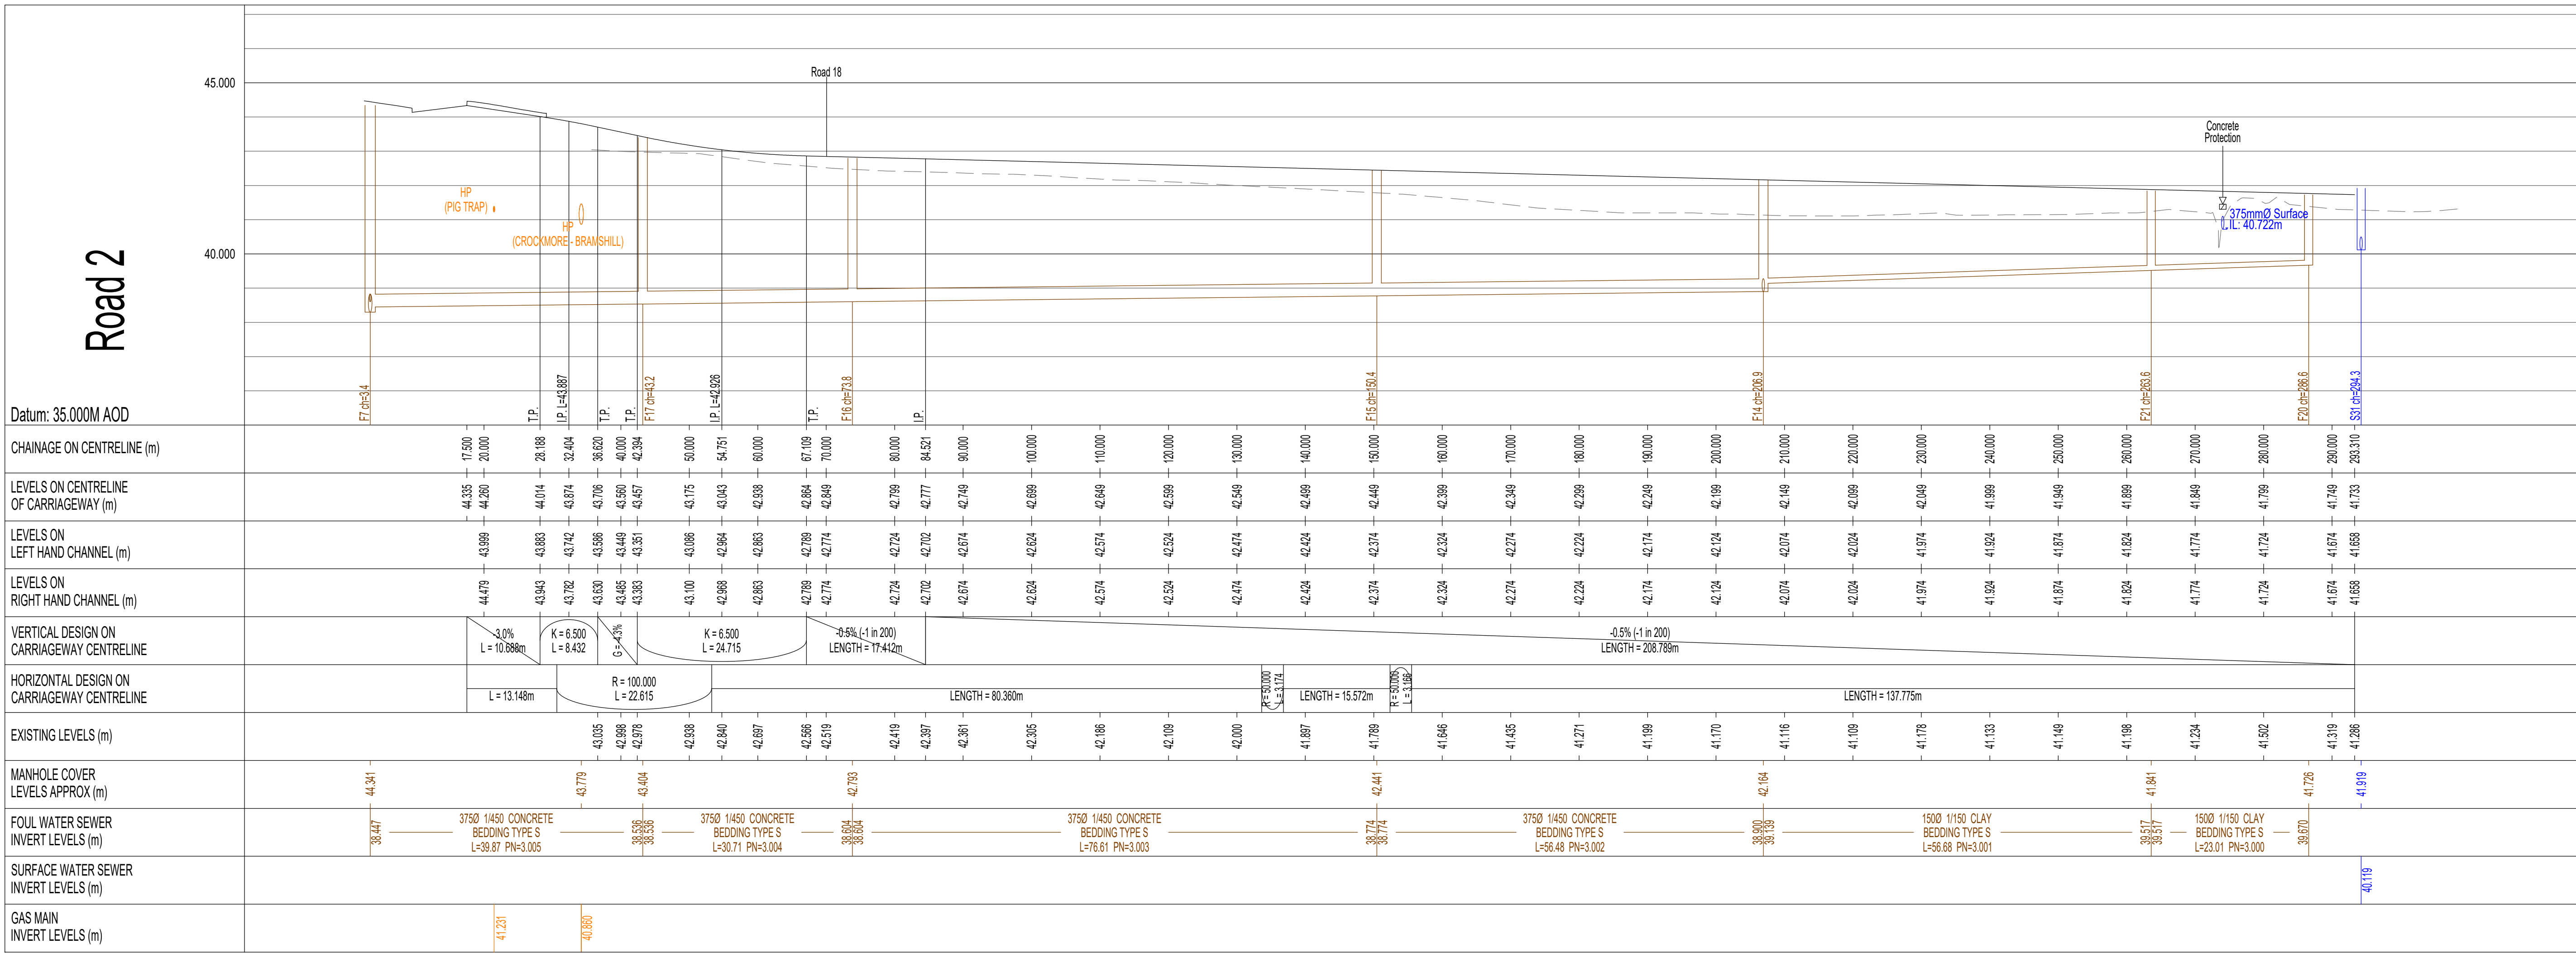

Road 3

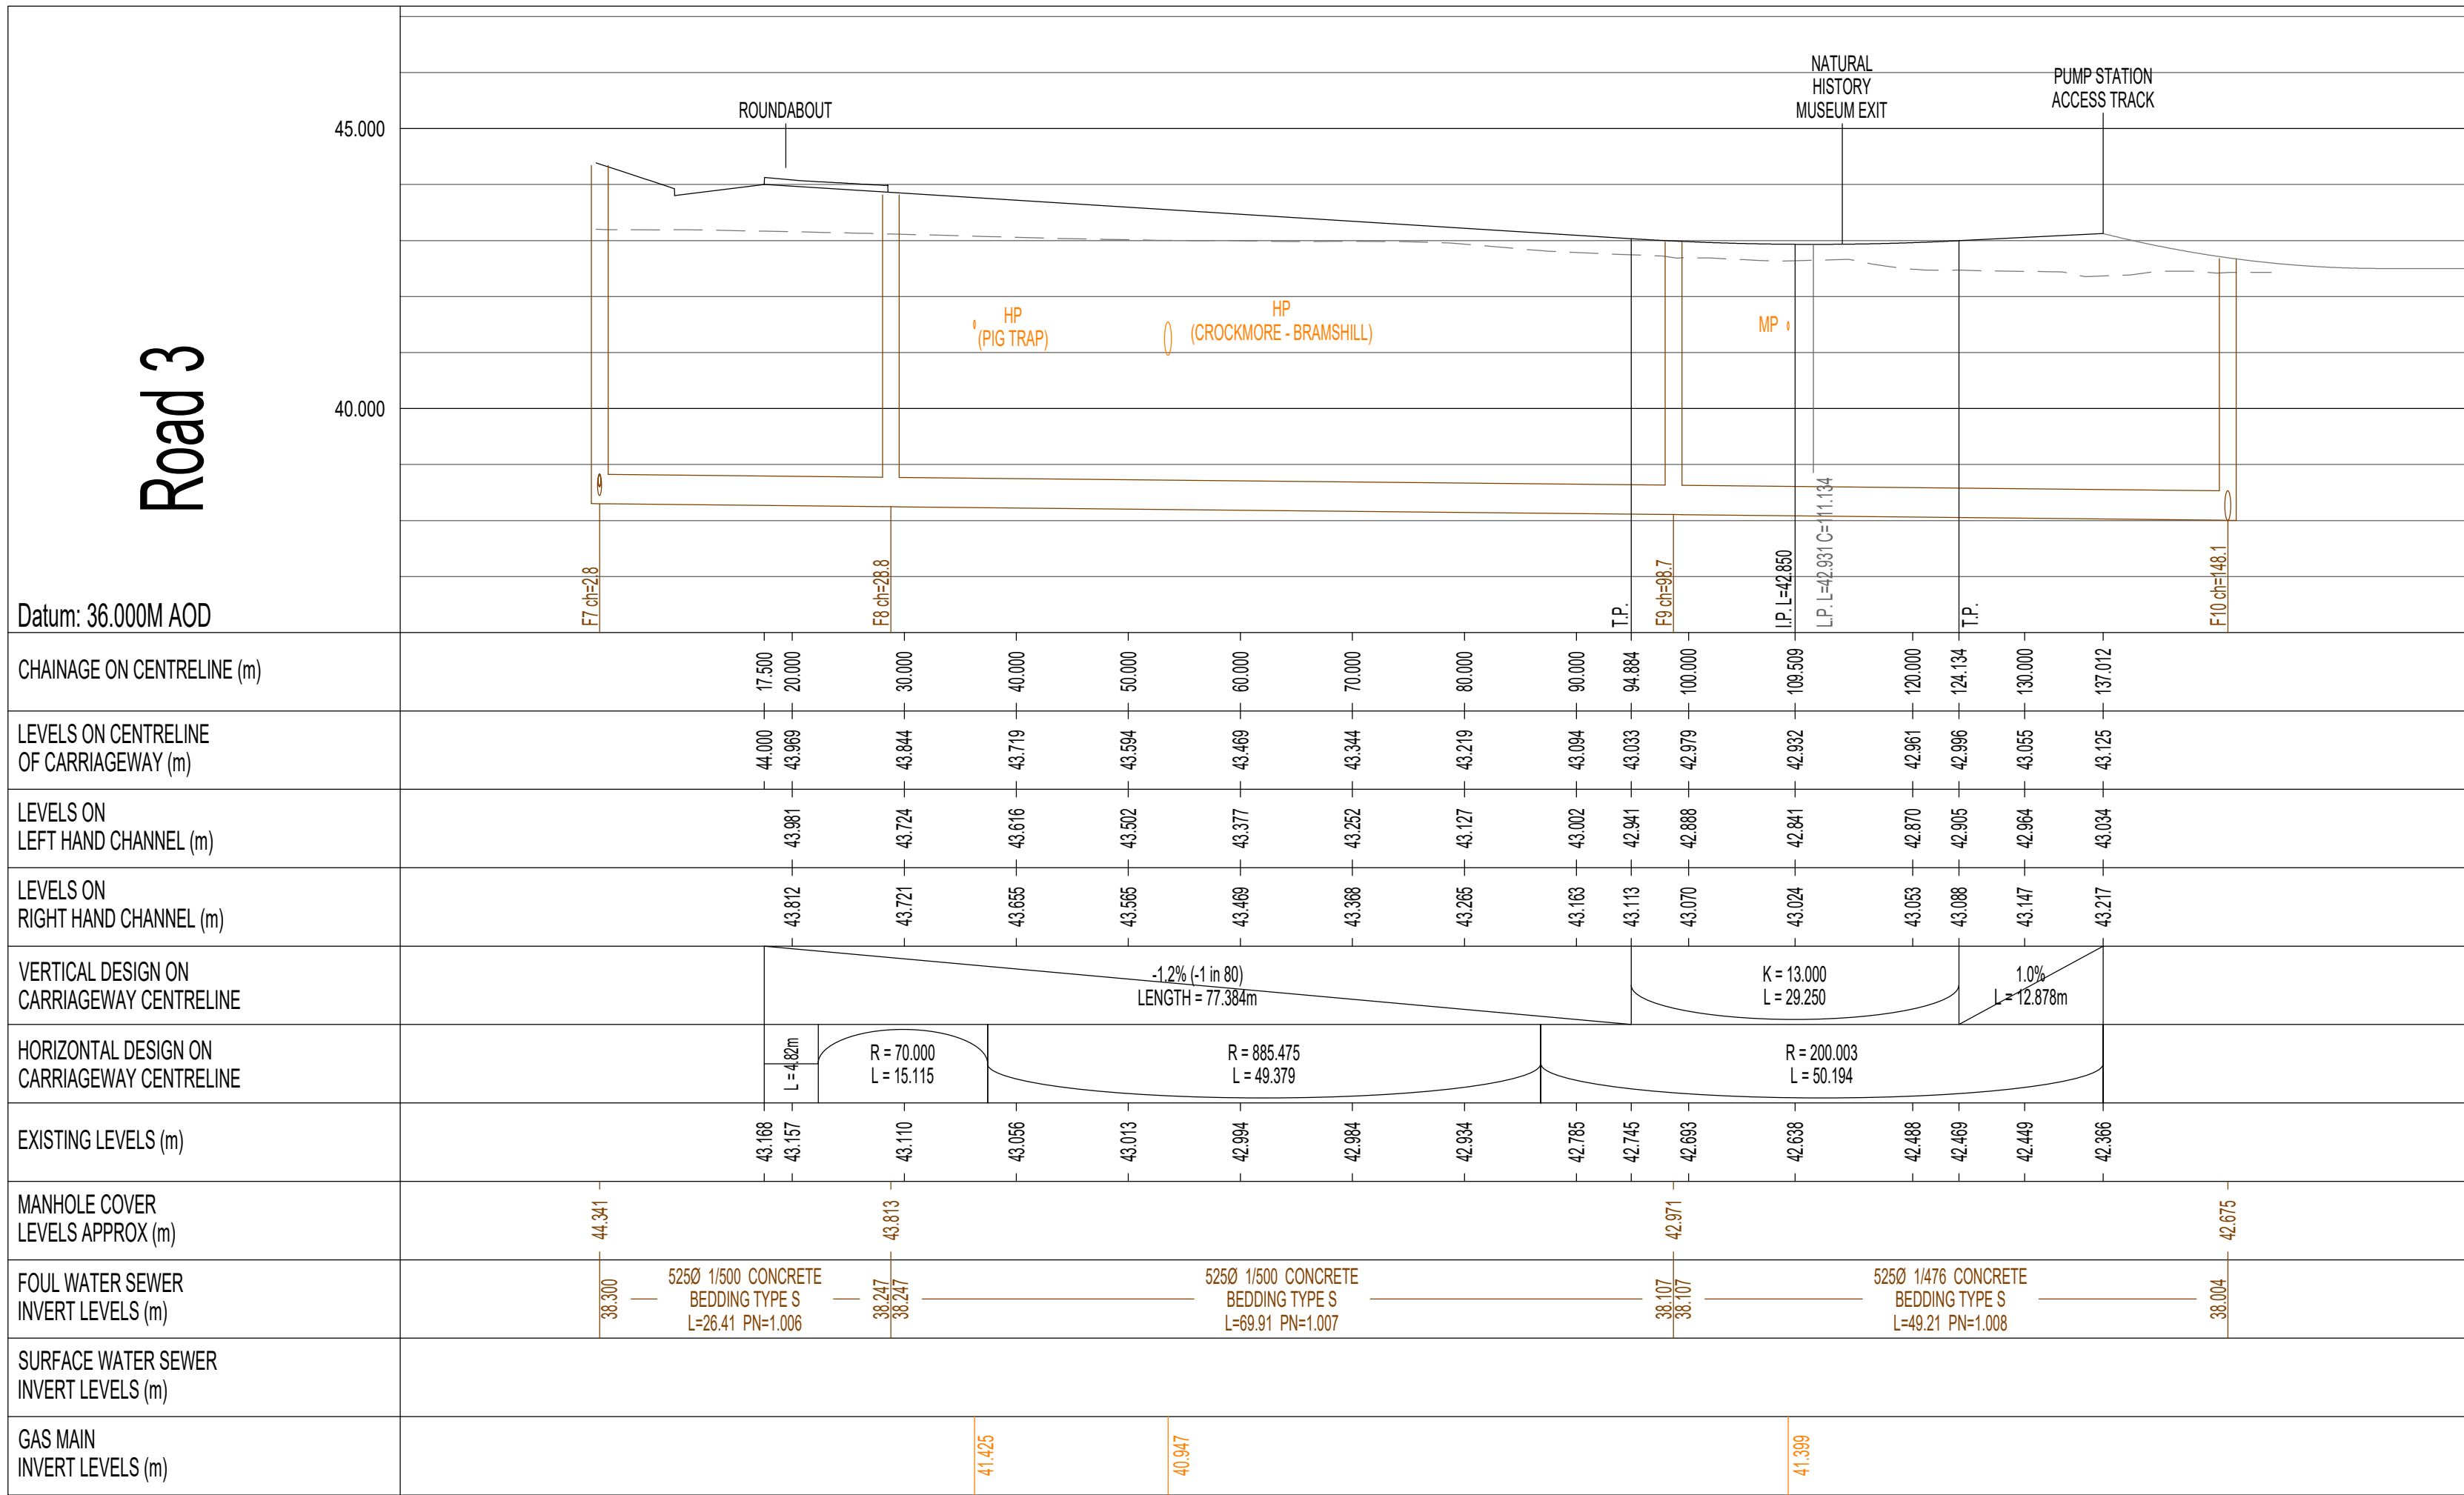

© ABLEY LETCHFORD PARTNERSHIP LTD.
This drawing should not be reproduced without consent.

GENERAL NOTES:

- Do not scale.
- Refer to all other Project Drawings and supporting notes.
- All adaptable drainage works to be constructed as detailed in Design and Construction Guidance or as stipulated in the Water Authorities Addendum.
- This drawing is for planning purposes only, and is not for construction.

ALL PIPE BED TO BE CLASS 'S' GRANULAR SURROUND UNLESS NOTED OTHERWISE ON THE DRAWING

KEY:

---	EXISTING GROUND PROFILE
---	PROPOSED CENTRELINE PROFILE
---	PROPOSED FOUL SEWER
---	PROPOSED SURFACE SEWER
---	EXISTING GAS MAIN
---	CONCRETE PROTECTION

P5	04/24	Road 3 longitudinal section added	LC	SM
P4	08/24	Road 1 section updated following alteration to crossfall of carriageway.	LC	SM
P3	03/24	Drainage details reviewed for continuity.	LC	SM
P2	05/24	Amended to include latest drainage & road design	LC	SM
P1	04/24	First issue	AS	SM
Rev	Issue	Description	Drawn	Checked

ABLEY LETCHFORD PARTNERSHIP
Consulting Engineers

3 Tealgate, Channham Park
Hungerford, Berkshire RG17 0YT
www.alpce.co.uk Tel: 01488 684390

Client:

UNIVERSITY OF READING

Project:

THAMES VALLEY SCIENCE PARK PRIMARY INFRASTRUCTURE

Sheet:

NHM ACCESS ROAD LONGITUDINAL SECTIONS SHEET 1

Scale	Date	Drawn	Checked
1:500 H @ A0 1:100 V	APRIL 2024	AS	SM
Drawn by:	HO065-111	Revised:	P5