


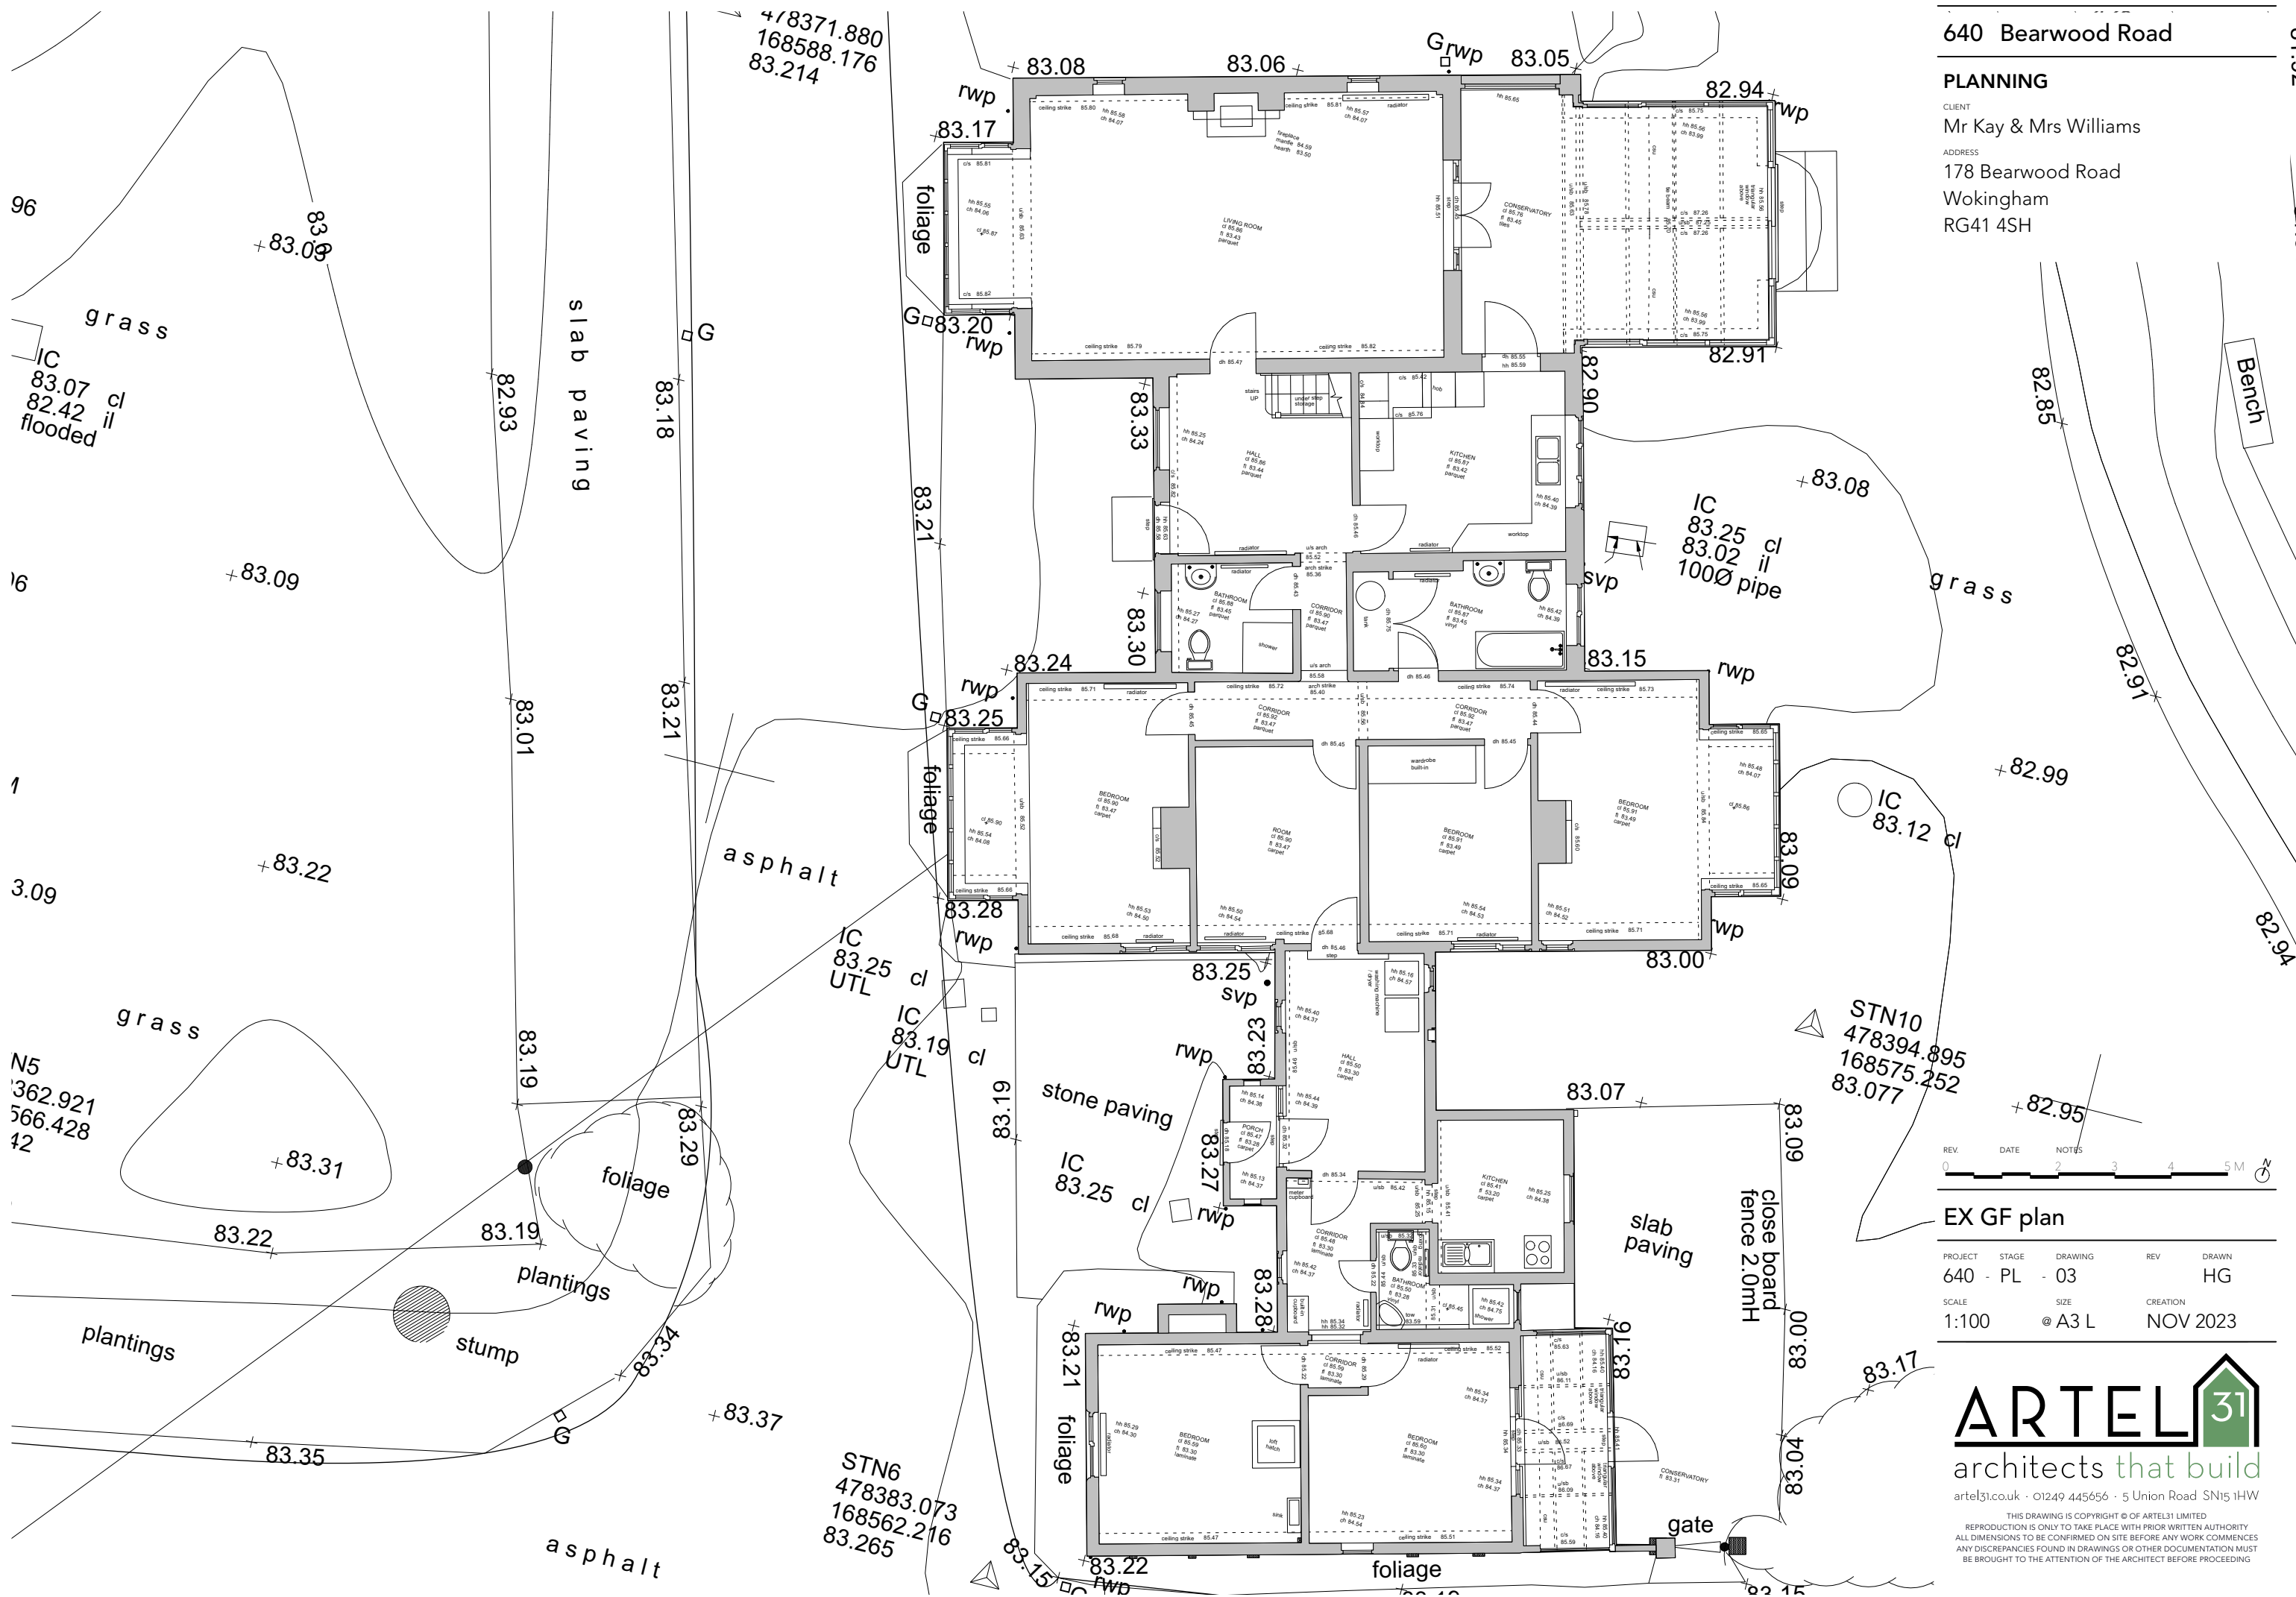

640 Bearwood Road

PLANNING

CLIENT  
Mr Kay & Mrs Williams  
ADDRESS  
178 Bearwood Road  
Wokingham  
RG41 4SH

EX GF plan

| PROJECT | STAGE  | DRAWING  | REV | DRAWN |
|---------|--------|----------|-----|-------|
| 640     | PL     | - 03     |     | HG    |
| SCALE   | SIZE   | CREATION |     |       |
| 1:100   | @ A3 L | NOV 2023 |     |       |

**ARTEL**<sup>31</sup>  
architects that build  
artel31.co.uk · 01249 445656 · 5 Union Road SN15 1HW

THIS DRAWING IS COPYRIGHT © OF ARTEL31 LIMITED  
REPRODUCTION IS ONLY TO TAKE PLACE WITH PRIOR WRITTEN AUTHORITY  
ALL DIMENSIONS TO BE CONFIRMED ON SITE BEFORE ANY WORK COMMENCES  
ANY DISCREPANCIES FOUND IN DRAWINGS OR OTHER DOCUMENTATION MUST  
BE BROUGHT TO THE ATTENTION OF THE ARCHITECT BEFORE PROCEEDING