


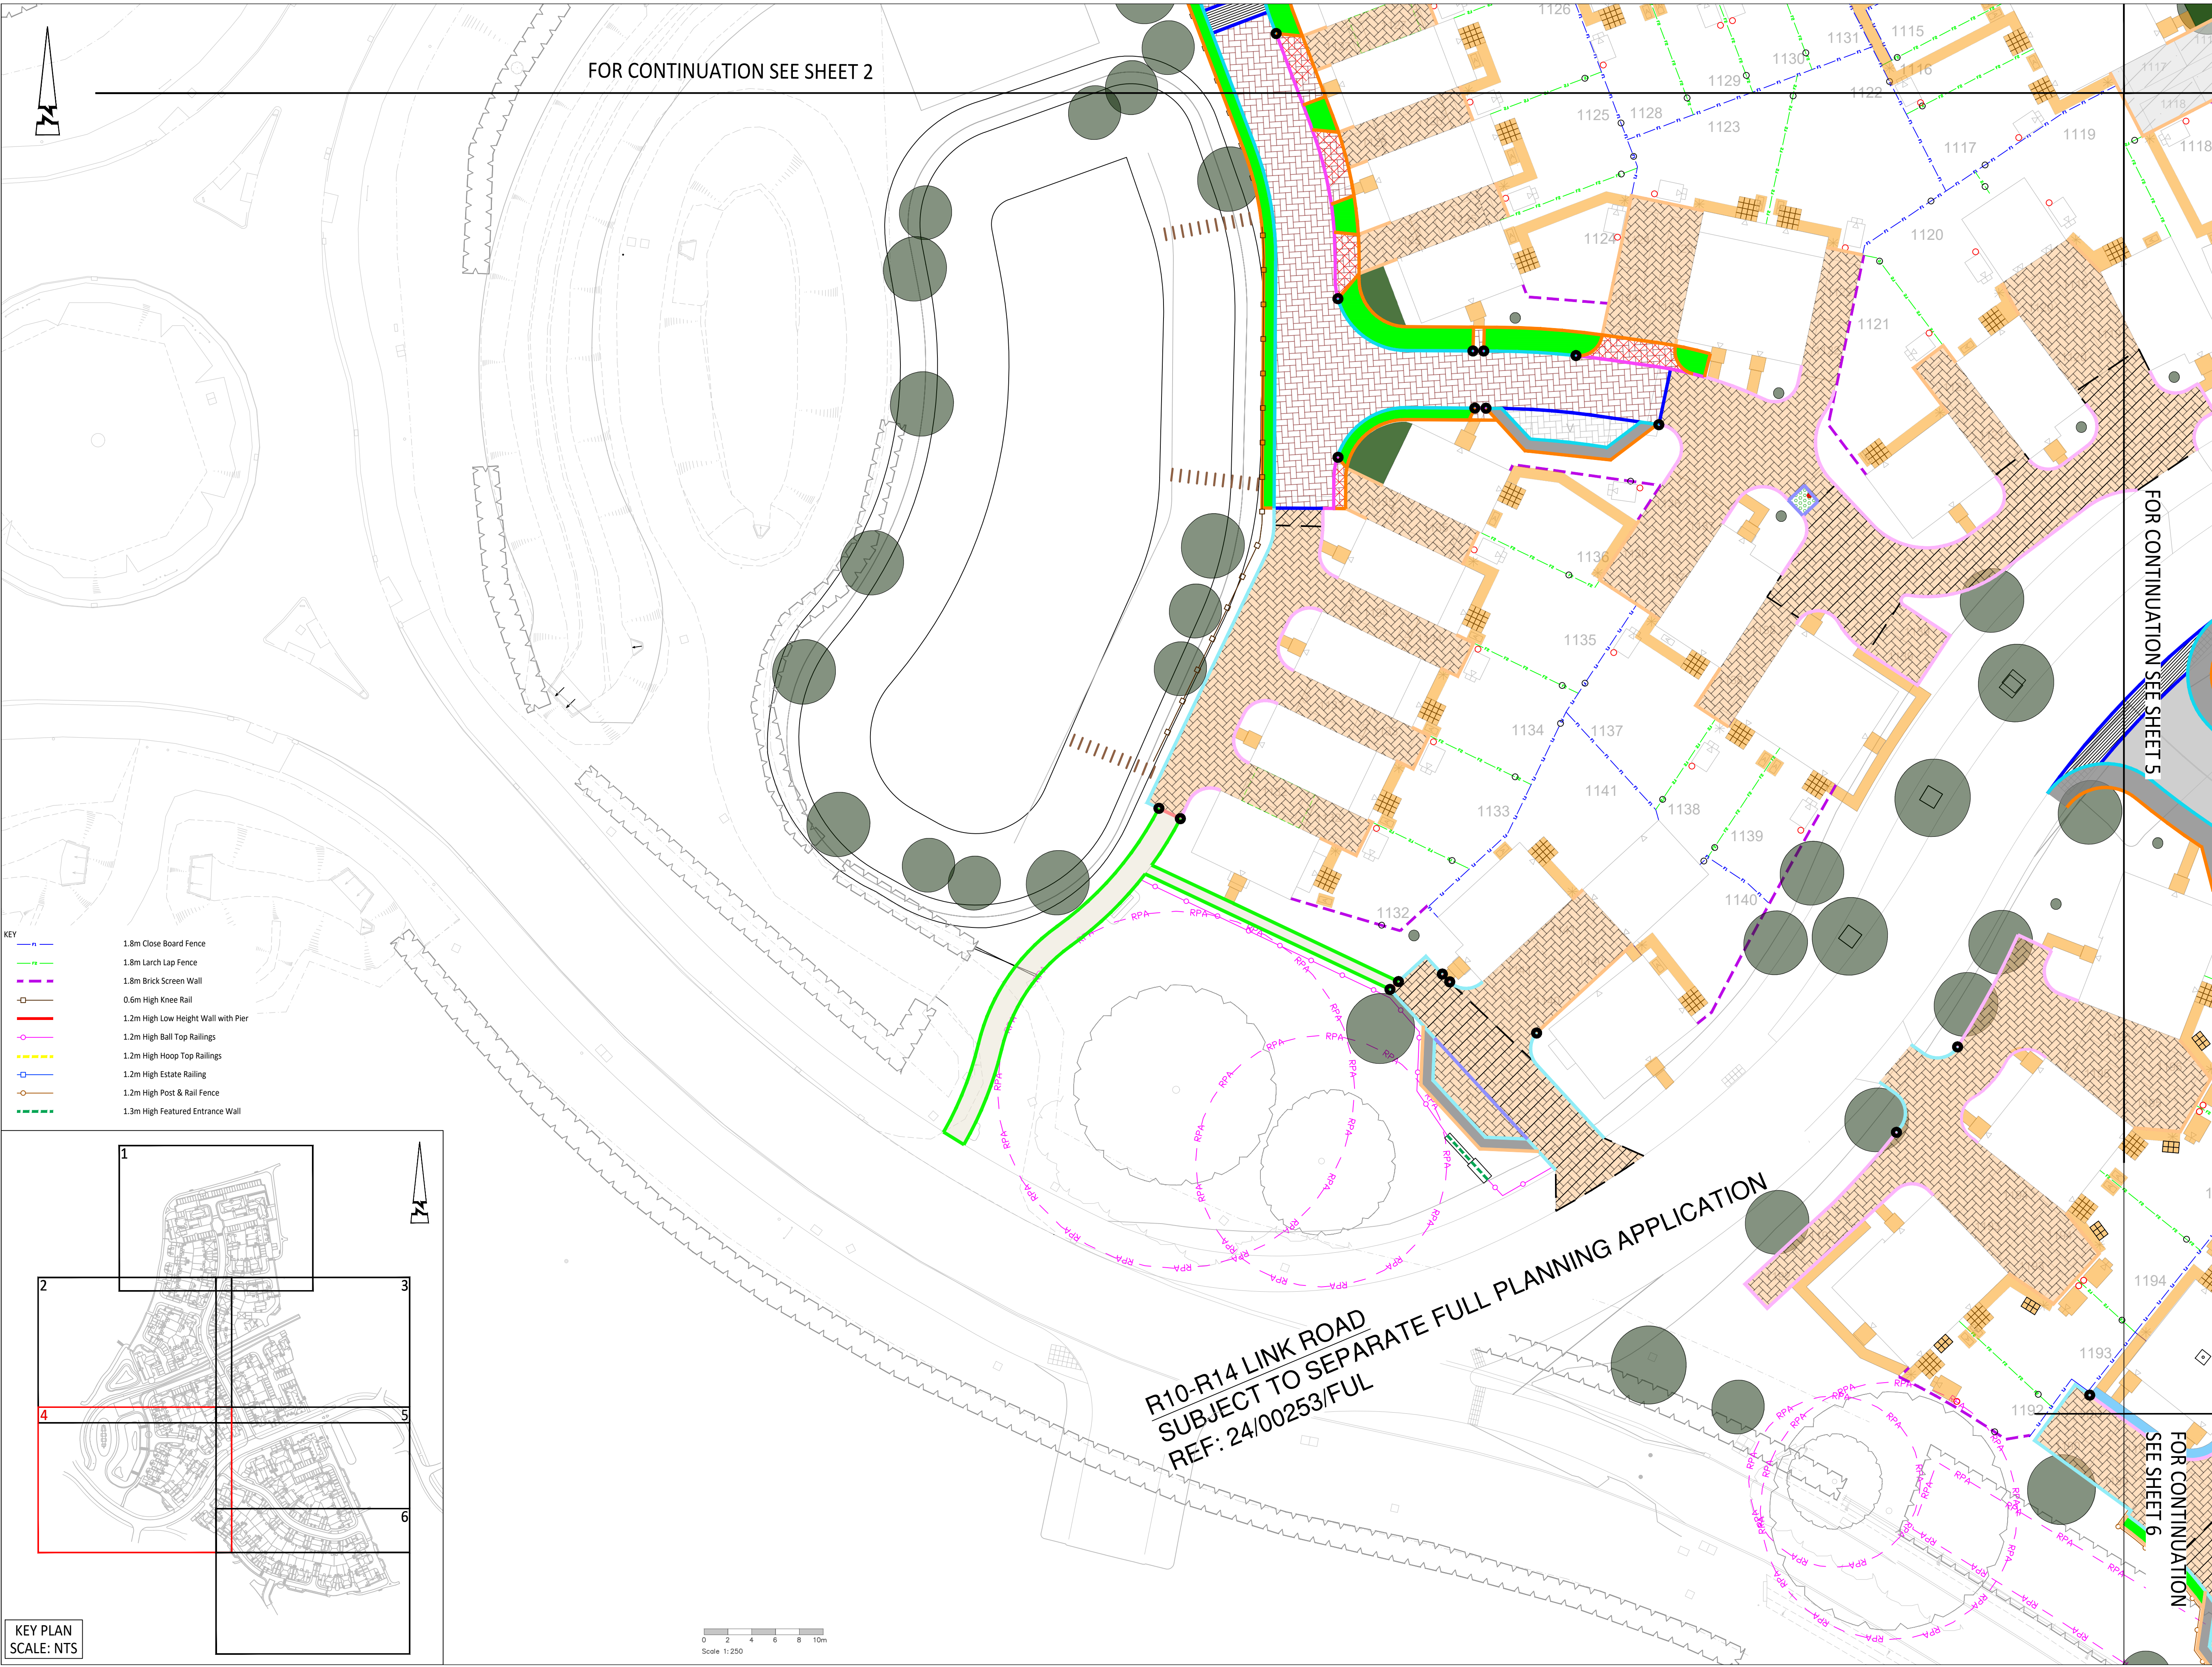

© ABLE LETCHFORD PARTNERSHIP LTD.
This drawing should not be reproduced without consent.

MATERIAL NOTES:
1. Do not scale.
2. This drawing is to be read in conjunction with and checked against all other drawings, Engineering details, Specification and any structural, Geotechnical or other specialist document provided.
3. Any anomaly or contradiction between any of the above is to be reported to the Engineer.
4. Path edging (EF) with 0mm upstand to be laid to rear of all footways, footpaths, parking courts and private/shared drives. Unless noted otherwise.
5. Contractor to allow for transition kerbs as required.

KEY

	Carriageway Tarmacadam
	Block Paving Charcoal
	Block Paving Brindle
	Strengthened Private Area
	Footway Tarmacadam
	Vehicular Crossing Tarmacadam
	Breedon gravel Path
	Breedon Gravel Path No-Dig Construction
	Verge
	Rain Garden Vegetation
	Grasscrete Private
	Private Driveways Tarmacadam
	Private Driveways Block Paved (in accordance with NHBC Specification Ch10)
	Private/Shared Roads Permeable Block Paving
	Shared Paths 450sq Buff Riven Slabs
	Private Paths 450sq Buff Riven Slabs
	Bin Storage Slabs
	Tactile Crossing
	Ramp Carriageway Tarmacadam
	HB2 Kerb laid with 125mm upstand
	BN Kerb laid with 25mm upstand
	BN Kerb laid with 0mm upstand
	HB2 Kerb laid inverted with 0mm upstand
	PCC EF Edging Kerb laid with 0mm upstand
	Timber Edging Kerb laid with 0mm upstand
	HB2 Kerb laid with 125mm upstand (Private)
	BN Kerb laid with 25mm upstand (Private)
	BN Kerb laid with 6mm upstand (Private)
	HB2 Kerb laid inverted with 0mm upstand (Private)
	EF Edging Kerb laid with 0mm upstand (Private)
	Transition between Kerb types
	Proposed Trees
	Proposed removable Bollard
	Gate
	Hedgehog
	Shed
	Water Butt
	Air Source Heat Pump

Path Edging (EF) with 0mm upstand to be laid to rear of all adoptable verge, footway and footpaths.

Contractor to allow for transition kerbs as required.

E	08.25	PARKING BAY MATERIAL CHANGES	CLL	RF
D	06.25	UPDATED TO SUIT LATEST LAYOUT	CLL	RF
C	04.25	UPDATED TO SUIT ASHP AMENDMENTS	JJS	RF
B	02.25	UPDATED TO SUIT LATEST LAYOUT	AS	RF
A	02.25	FIRST ISSUE	RG	RF

Rev	Date	Description	Drawn	Checked

Able Letchford
www.ableletchford.co.uk

Client
MILLER HOMES

Project
**SOUTH WOKINGHAM SDL
PHASE 2B R10
DETAILED DESIGN**

Title
**EXTERNAL WORKS PLAN
SHEET 4**

Status

Scale	Date	Drawn	Checked
1:250 @ A1	FEB 2025	RG	RF

Drawing No
A389-R10-DD-704

Revision
E