



KEY TO ROOM CODES

C	Collections
F	Front of House
L	Laboratories
O	Offices
P	Plant
S	Support
ST	Stores

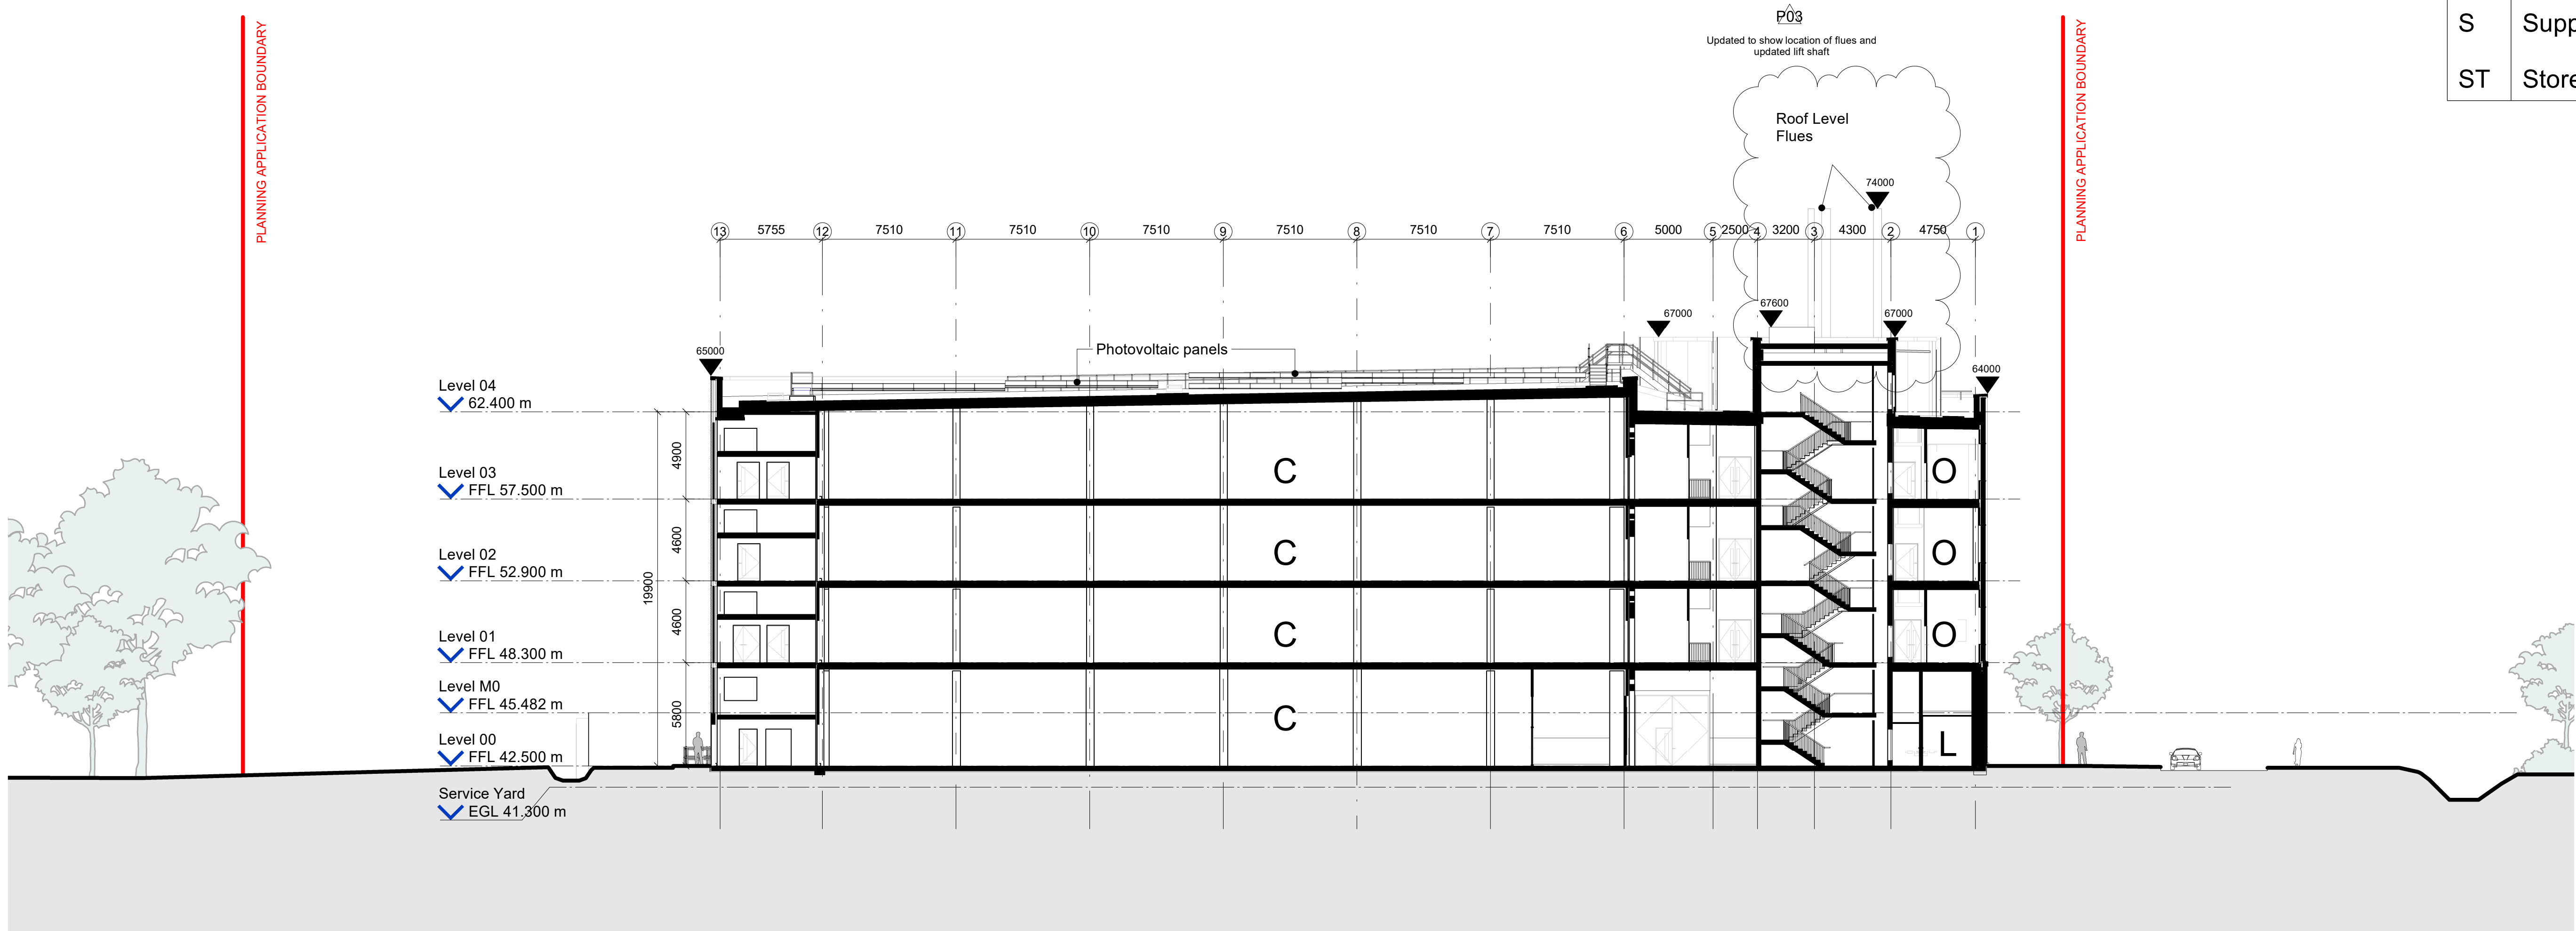

1 Section F-F
1 : 200
0 4 8 m
Scale 1:200

General Note:
Dimensions are not to be scaled from this drawing. All discrepancies in this drawing are to be reported to Feilden Clegg Bradley Studios.
Drawing only to be used for the purposes it was issued for. Do not modify any element of this CAD drawing. Landscape, public realm and neighbouring buildings shown indicatively. This drawing is copyright.

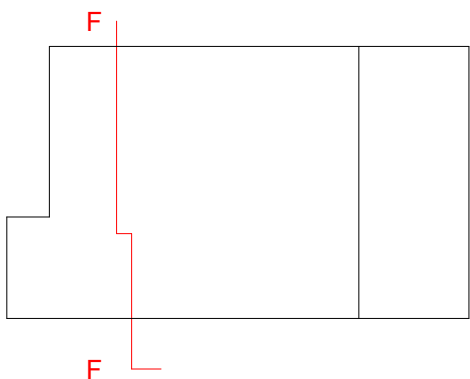

FeildenCleggBradleyStudios
LLP

London Office
Tottenham Street
London
W1T 4RG

t +44 20 7323 5737
e london@fcbstudios.com

Rev	Status	Date	Drawn/Chk by
P01	S5	15/11/2023	FCBS
P02	S5	10/03/2025	FCBS/AXW
P03	S5	12/08/2025	FCBS/AXW

SUITABLE FOR PLANNING			Revision
Job/Drawing No	RD001-FCB-XX-ZZ-DR-A-0705	P03	
NHM Unlocked, Thames Valley Science Park			Status
Section F-F			S5
Scale	As indicated@A1	Drawn	Group JC
Date	October 2023	FCBS project no 2061-Z-C2	
Do not scale			All dimensions to be checked on site