



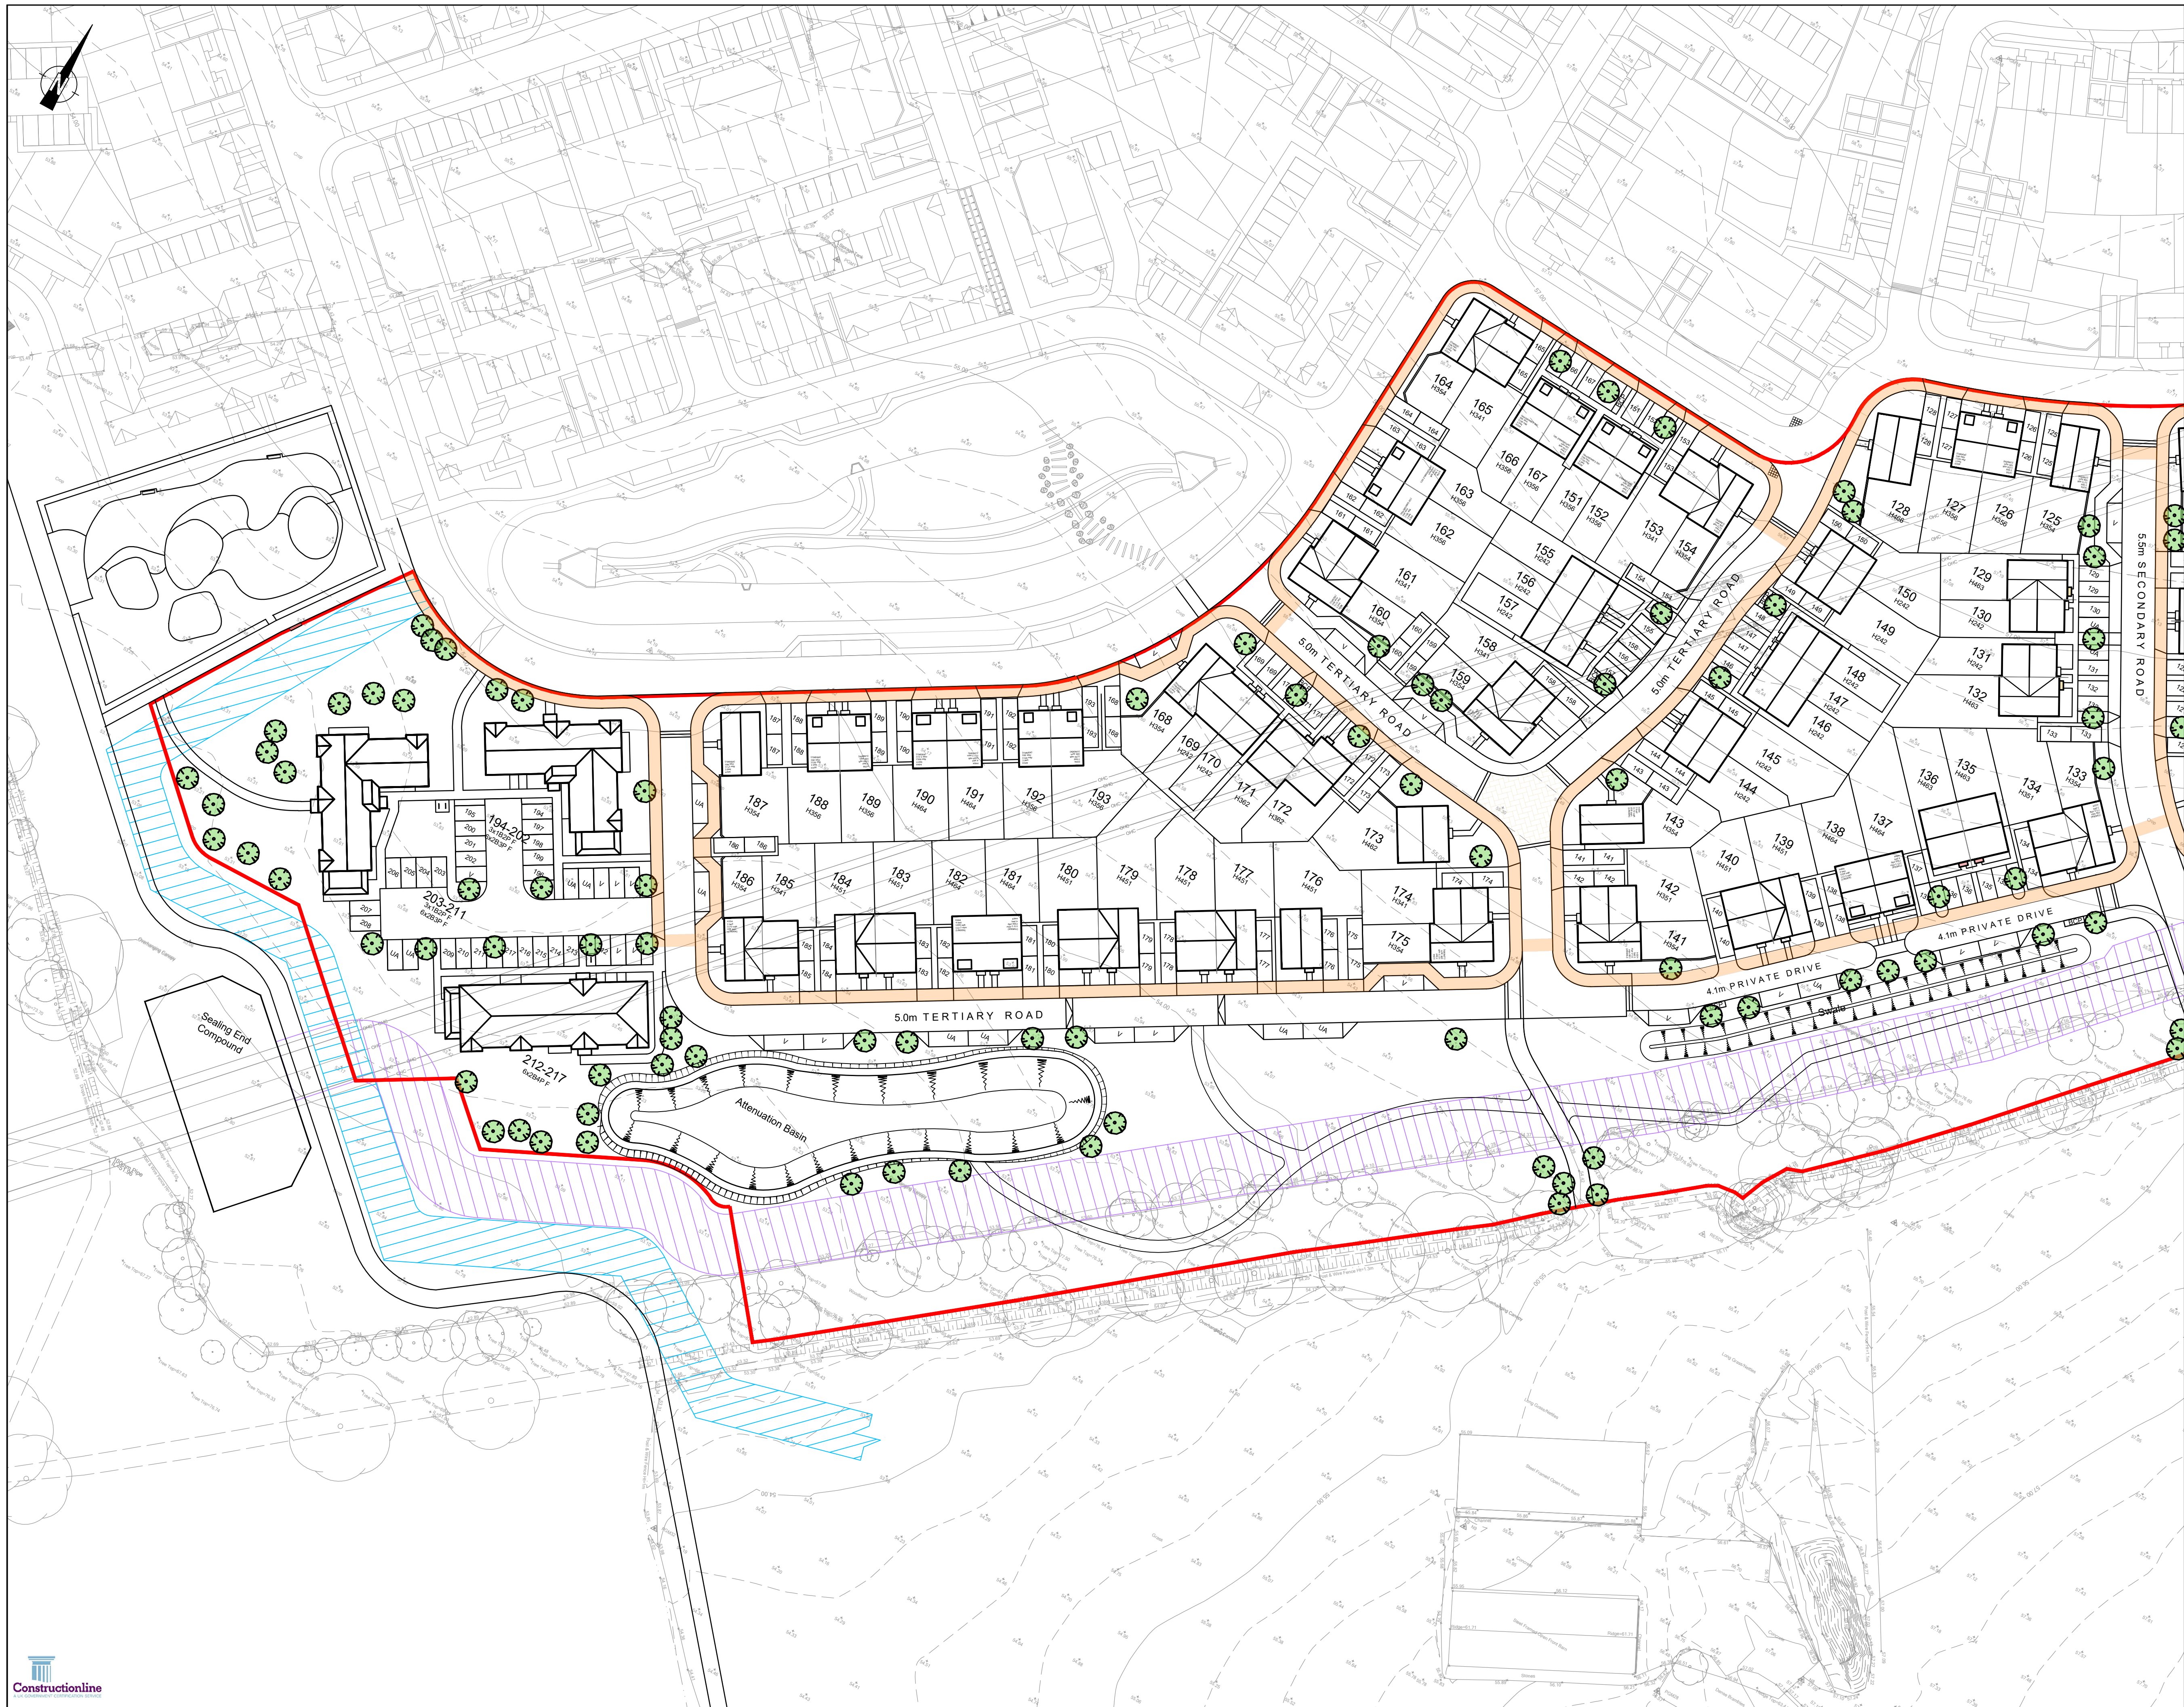

- NOTES:
1. DO NOT SCALE FROM THIS DRAWING.
 2. ALL DIMENSIONS ARE IN METRES, UNLESS STATED OTHERWISE.
 3. THIS DRAWING IS TO BE READ IN CONJUNCTION WITH ALL RELEVANT SCHEME DRAWINGS AND SPECIFICATIONS.

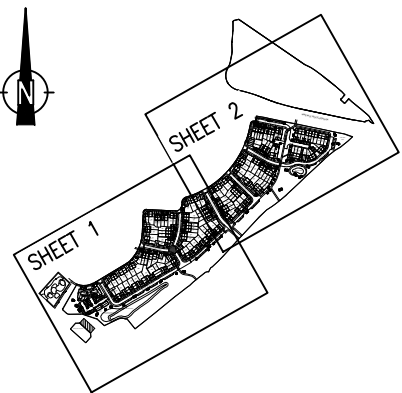

SHEET KEY

- KEY
- SITE BOUNDARY
 - PROPOSED SERVICE CORRIDOR

PRELIMINARY ISSUE

S0	P06	BACKGROUND SITE LAYOUT UPDATE	HF	TA	14.10.25
S0	P05	BACKGROUND UPDATED	TV	TA	23.09.25
S0	P04	UPDATED TO SUIT LATEST SITE LAYOUT	HF	TA	11.09.25
S0	P03	UPDATED TO SUIT LATEST SITE LAYOUT	HF	TA	07.06.25
S0	P02	UPDATED TO SUIT LATEST SITE LAYOUT	HF	TA	10.04.25
ST	Rev	Description	Dwn	Cnk	Date

REVISIONS					
Preliminary Issue	✓	Submitted for S104			
Planning Issue		Issued for Tender			
Submitted for S38		Issued for Construction			
Submitted for S278		As Built			
DRAWING STATUS					



Stuart Michael Associates Ltd
Coombe House, Coombe Square, Thatcham, Berkshire RG19 4JF
T: 01635 867 711 E: mail@stuartmichael.co.uk
F: 01635 861 715 W: www.stuartmichael.co.uk



FINCHWOOD PARCELS 11,
12 & 13

PARCEL 11 AND 12
SERVICE CORRIDOR PLAN
SHEET 1 OF 2

DATE	30 MARCH 2025	DRAWN	HF	CHECKED	TA	SCALE	1:500	BY	TA
DRAWING NO.	7292.017	PROJECT	P06	SHEET	S0	© This drawing is the copyright of Stuart Michael Associates Limited. It may not be reproduced or amended without the written approval of Stuart Michael Associates			