


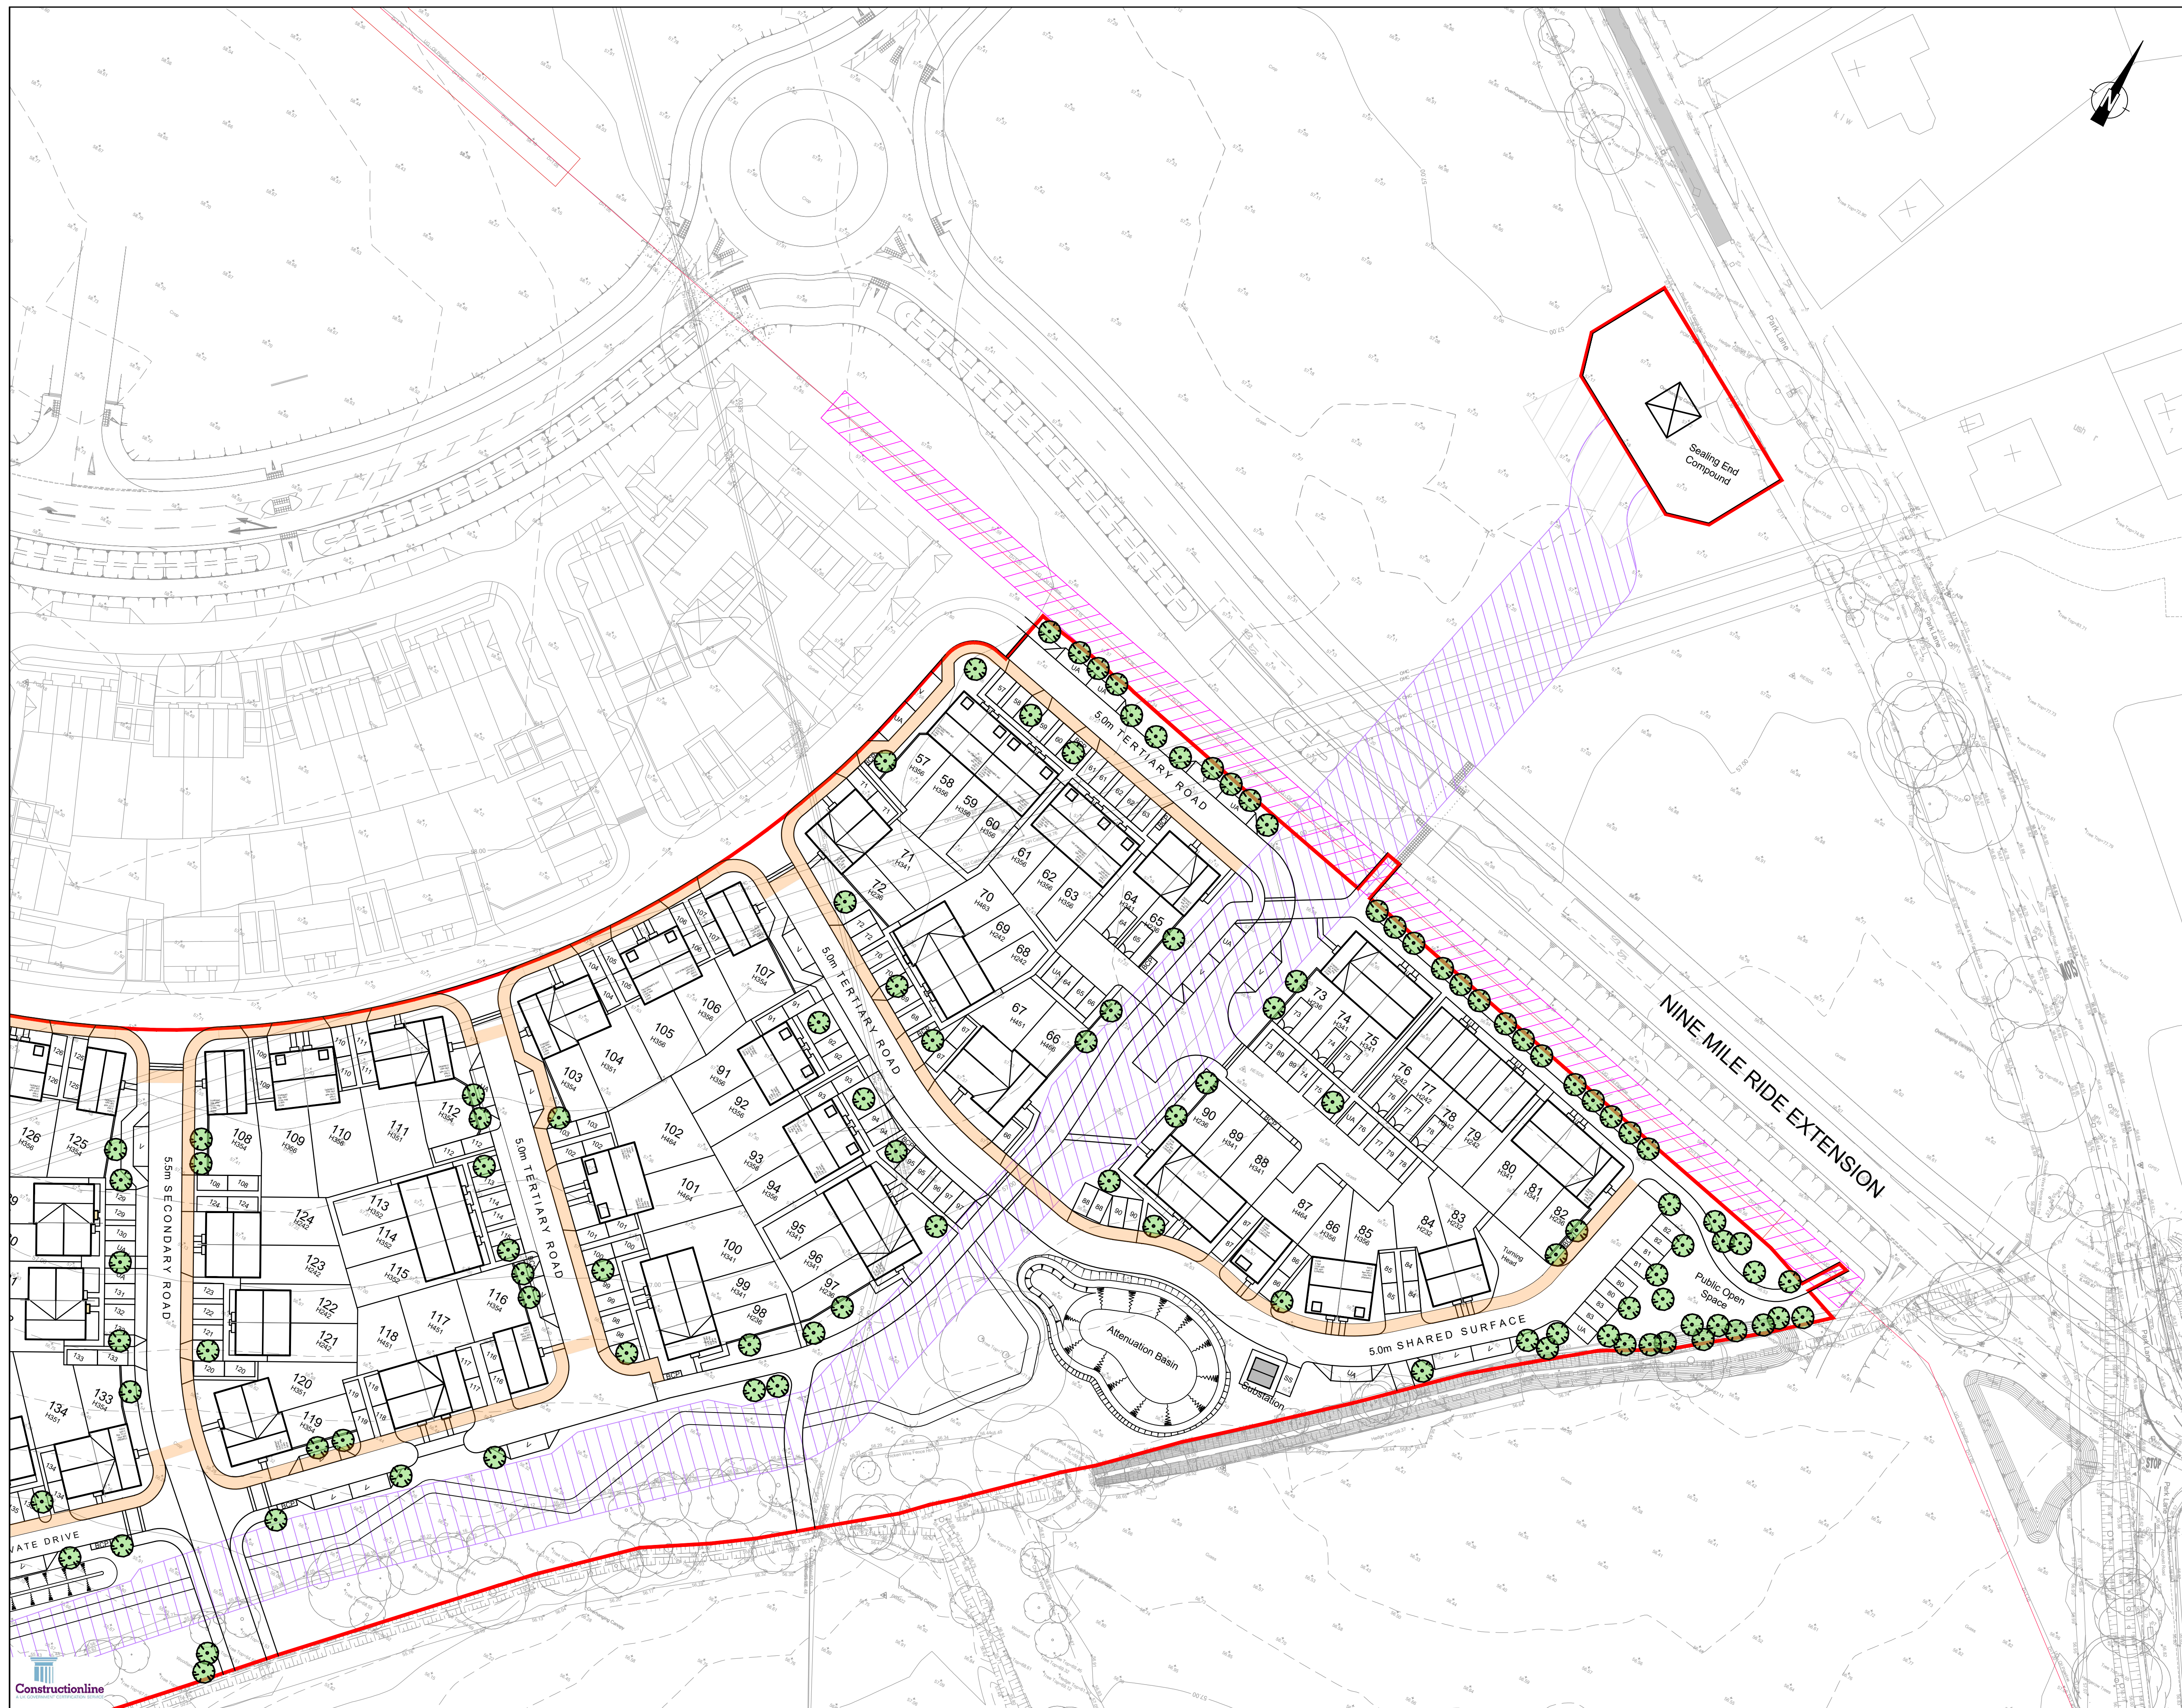

NOTES:

- DO NOT SCALE FROM THIS DRAWING.
- ALL DIMENSIONS ARE IN METRES, UNLESS STATED OTHERWISE.
- THIS DRAWING IS TO BE READ IN CONJUNCTION WITH ALL RELEVANT SCHEME DRAWINGS AND SPECIFICATIONS.

SHEET KEY

KEY

— SITE BOUNDARY

— PROPOSED SERVICE CORRIDOR

PRELIMINARY ISSUE

SO	P05	BACKGROUND SITE LAYOUT UPDATE	HF	TA	14.10.25
SO	P04	UPDATED TO SUIT LATEST SITE LAYOUT	HF	TA	11.09.25
SO	P03	UPDATED TO SUIT LATEST SITE LAYOUT	HF	TA	07.08.25
SO	P02	UPDATED TO SUIT LATEST SITE LAYOUT	HF	TA	10.04.25
ST	Rev	Description	Drm	Chk	Date

Preliminary Issue	✓	Submitted for S104		
Planning Issue		Issued for Tender		
Submitted for S38		Issued for Construction		
Submitted for S278		As Built		

DRAWING STATUS

STUART MICHAEL ASSOCIATES
CONSULTING ENGINEERS

Stuart Michael Associates Ltd
Coombe House, Coombe Square, Thatcham, Berkshire RG19 4JF
T: 01635 867 711 E: mail@stuartmichael.co.uk
F: 01635 861 715 W: www.stuartmichael.co.uk

Bovis Homes **Linden Homes** **Countryside Partnerships**

Part of the Vistry Group

JOB TITLE

FINCHWOOD PARCELS 11, 12 & 13

DRAWING TITLE

PARCEL 11 AND 12
SERVICE CORRIDOR PLAN
SHEET 2 OF 2

DATE	MARCH 2025	DRAWN	HF	CHECKED	TA	SCALE	1:500	SHEET	01
DRAWING NO.	7292.018								
								P05	SO

This drawing is the copyright of Stuart Michael Associates Limited. It may not be reproduced or amended without the written approval of Stuart Michael Associates