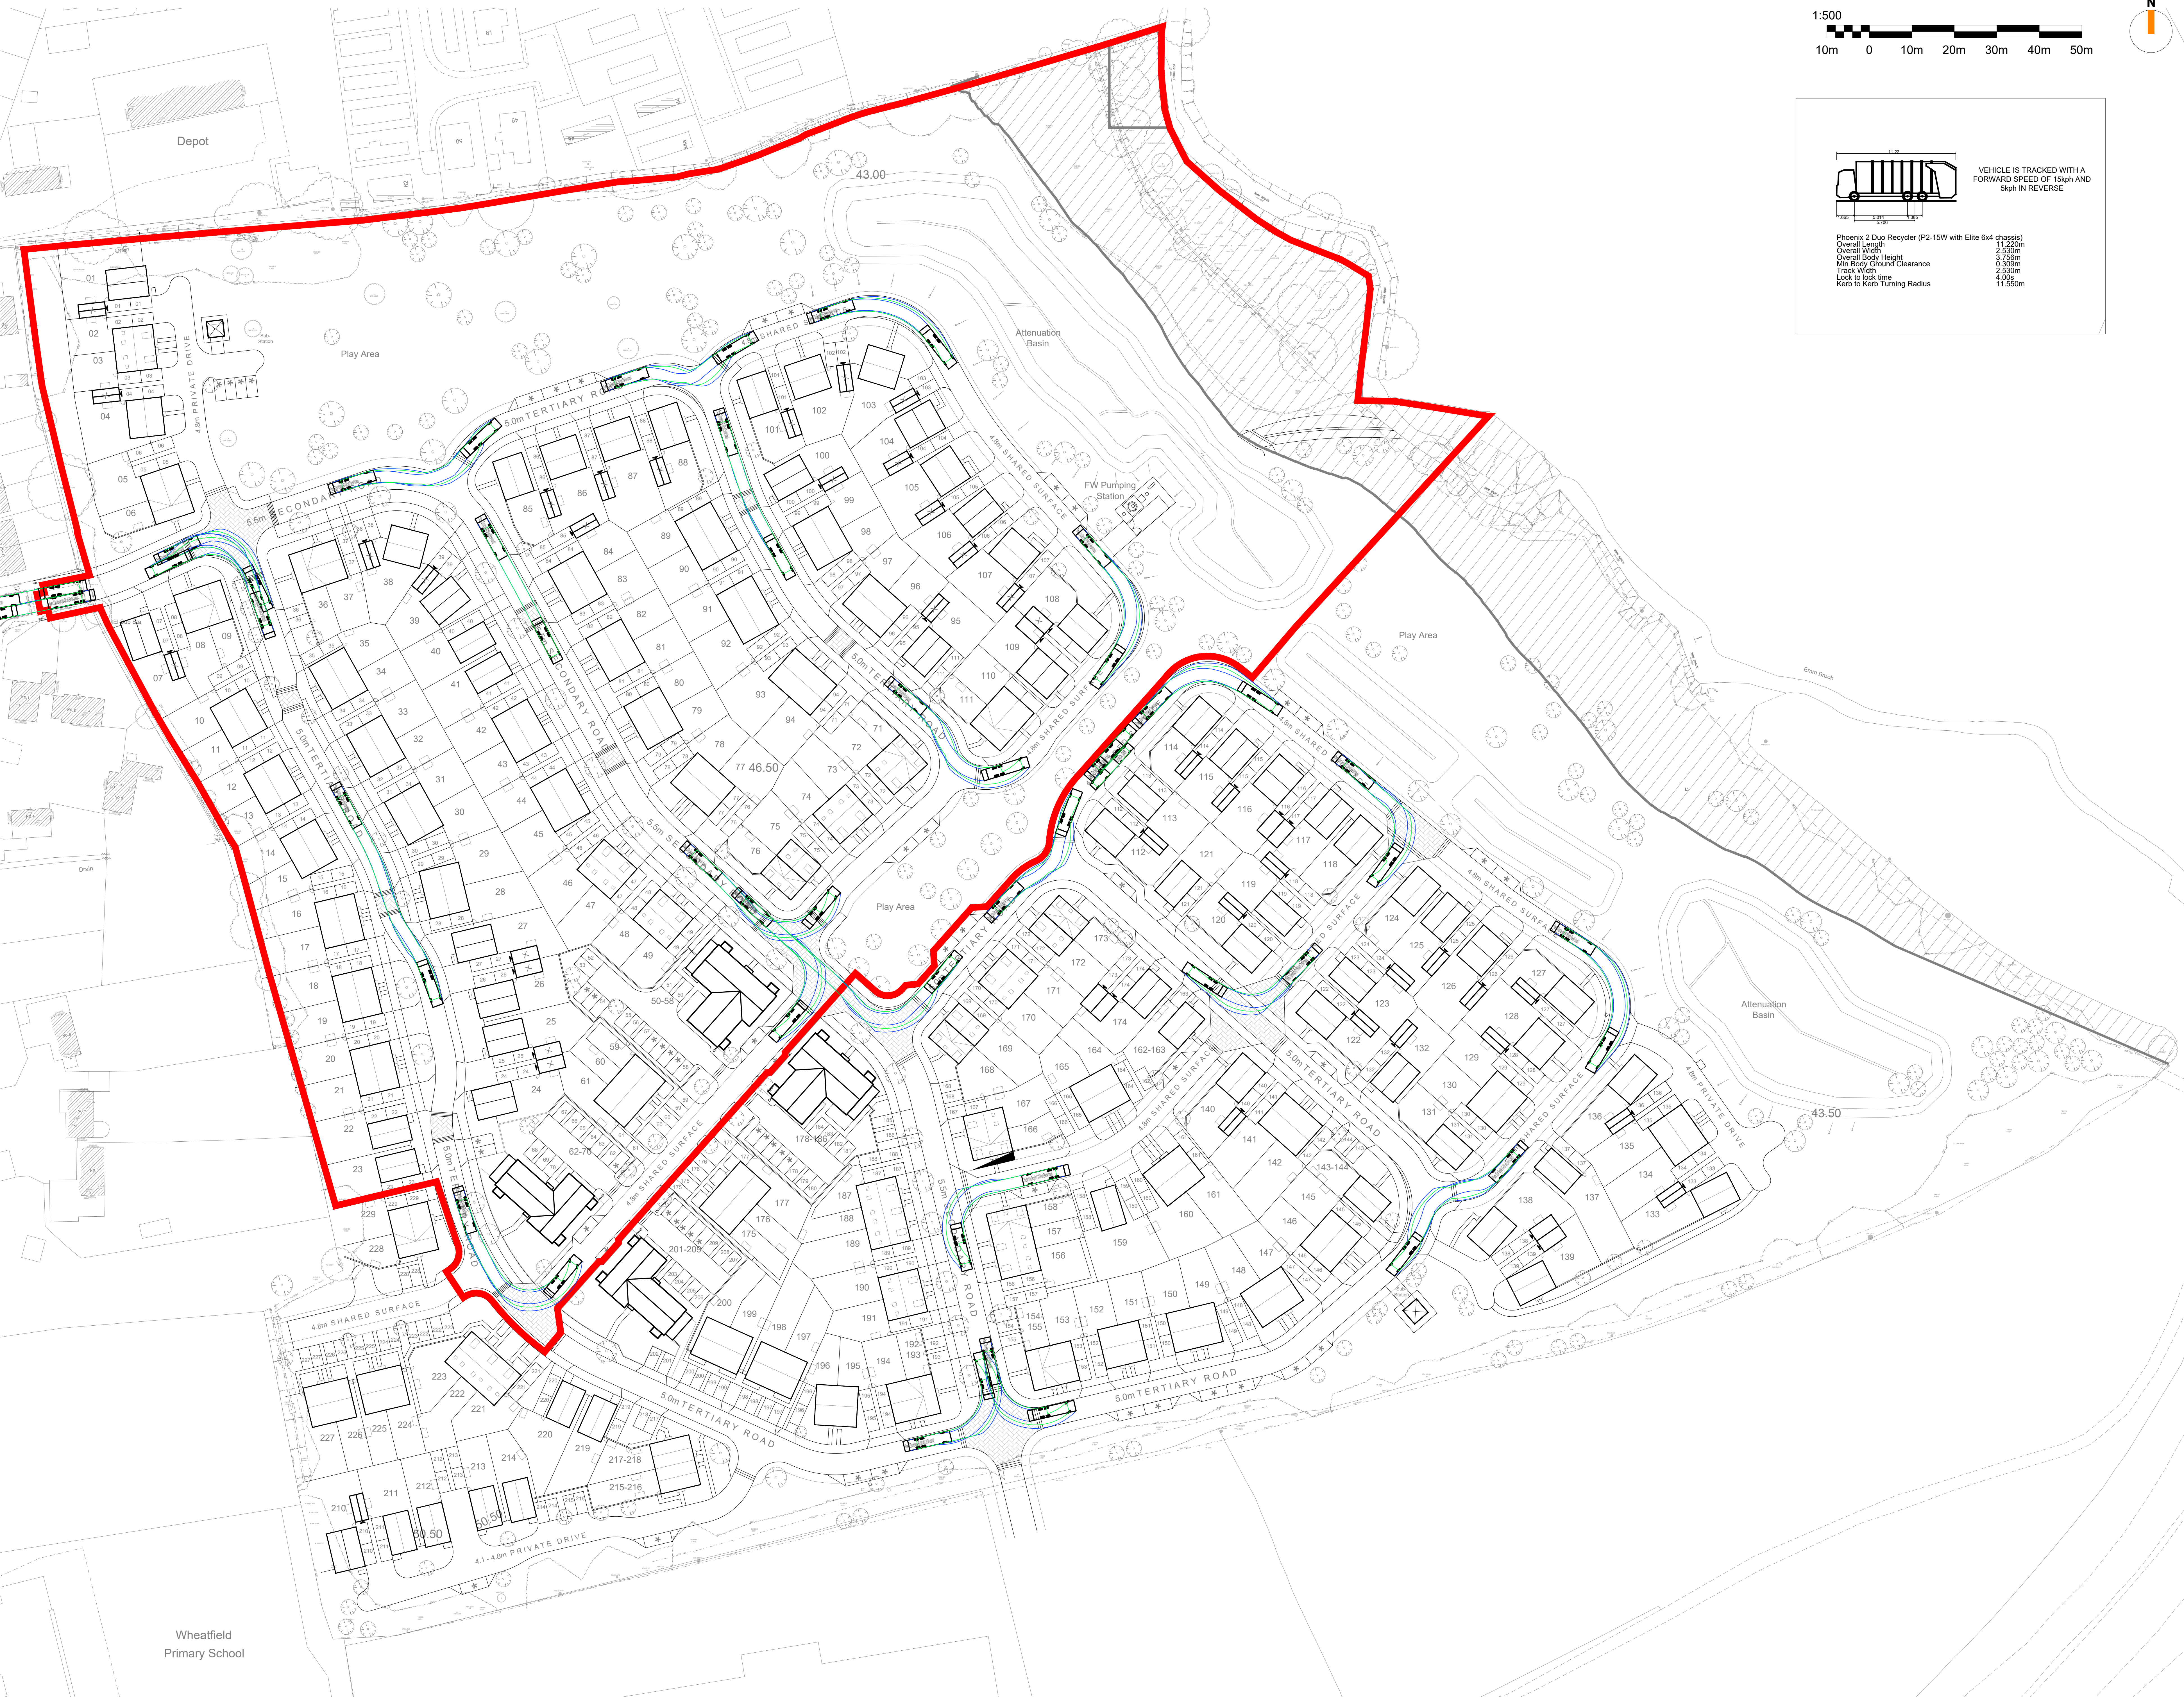


VEHICLE IS TRACKED WITH A FORWARD SPEED OF 15kph AND 5kph IN REVERSE

Phoenix 2 Duo Recycler (P2-15W with Elite 6x4 chassis)

Overall Length	11.220m
Overall Width	2.530m
Overall Body Height	3.750m
Min Body Ground Clearance	0.300m
Track Width	2.530m
Lock to lock time	4.00s
Kerb to Kerb Turning Radius	11.550m

NOTES

1. DO NOT SCALE THIS DRAWING ON PRINT OR ELECTRONICALLY. WORK FROM FIGURED DIMENSIONS ONLY.

2. No deviation from the details shown on this drawing is allowed without the client's prior permission in writing.

3. Read the drawings with all Architects, Service Engineers and track relevant details and drawings. NB: Bidding and dimensions as per the Architects drawings take precedence.

4. All work is to be in accordance with the relevant specifications issued by the client, British Standard Codes of Practice, Statutory requirements and the Contract Documents.

5. DRAWING STATUS

P: PRELIMINARY - Evolving drawings for approvals, Tenders, Billings, etc.

C: CONSTRUCTION - Fully developed drawings issued under instruction for construction.

ONLY STATUS C DRAWINGS TO BE USED FOR CONSTRUCTION.

6. SUITABILITY CODE

WORK IN PROGRESS

S0 - Work in progress

SHARED (NON-CONTRACTUAL)

S1 - For construction, S2 - For information, S3 - For internal review and comment, S4 - For construction approval

DOCUMENTATION (FOR CONTRACTOR PURPOSES)

D1 - For costing, D2 - For tender, D3 - For contractor design, D4 - For maintenance / improvement

CONSTRUCTION

A - For construction, B - For construction but with comments (i.e. areas in abeyance), C - Comprehensive revisions required.

NOTES:

- Roads providing access to the storage facilities should have foundation and a hardstanding surface.
- Minimum width of road should be 5m and should be designed so that allow forward direction.
- If reversing is unavoidable then distance should not exceed 12m. Adequate clearance should be provided above the vehicle.
- A direct vehicular access to the bin store is necessary. Where this is not achievable then the distance to bin store should not exceed more than 10 meter of the parked collection vehicle or adopted highway.
- Bin stores must be accessible to the collection crew outside of the building without passing through any part of the buildings.
- Access to bin stores should be clearly marked without any temporary or permanent features so as to avoid any obstruction to the collection vehicle.

P2	ISSUED FOR APPROVAL	15.05.26	KW
P1	ISSUED FOR APPROVAL	27.04.26	KW
Status/	Description	Date	By

IESISCIVILS

20 IRONMONGER LANE | LONDON | EC2V 8EP | UK
0207 600 2912
www.iesisgroup.com

Job Title:	LAND AT WINNERSH FARM
Client:	TAYLOR WIMPEY WEST LONDON

**PHASE 1
LARGE REFUSE TRACKING**

Drawn	date	scale @ A0	C1 checked	WMA Project No.
KW	APR26	1:500	-	SE2326

Orig No.	Status	Status/Revision
IESIS-DR-C-6701	S3	P2