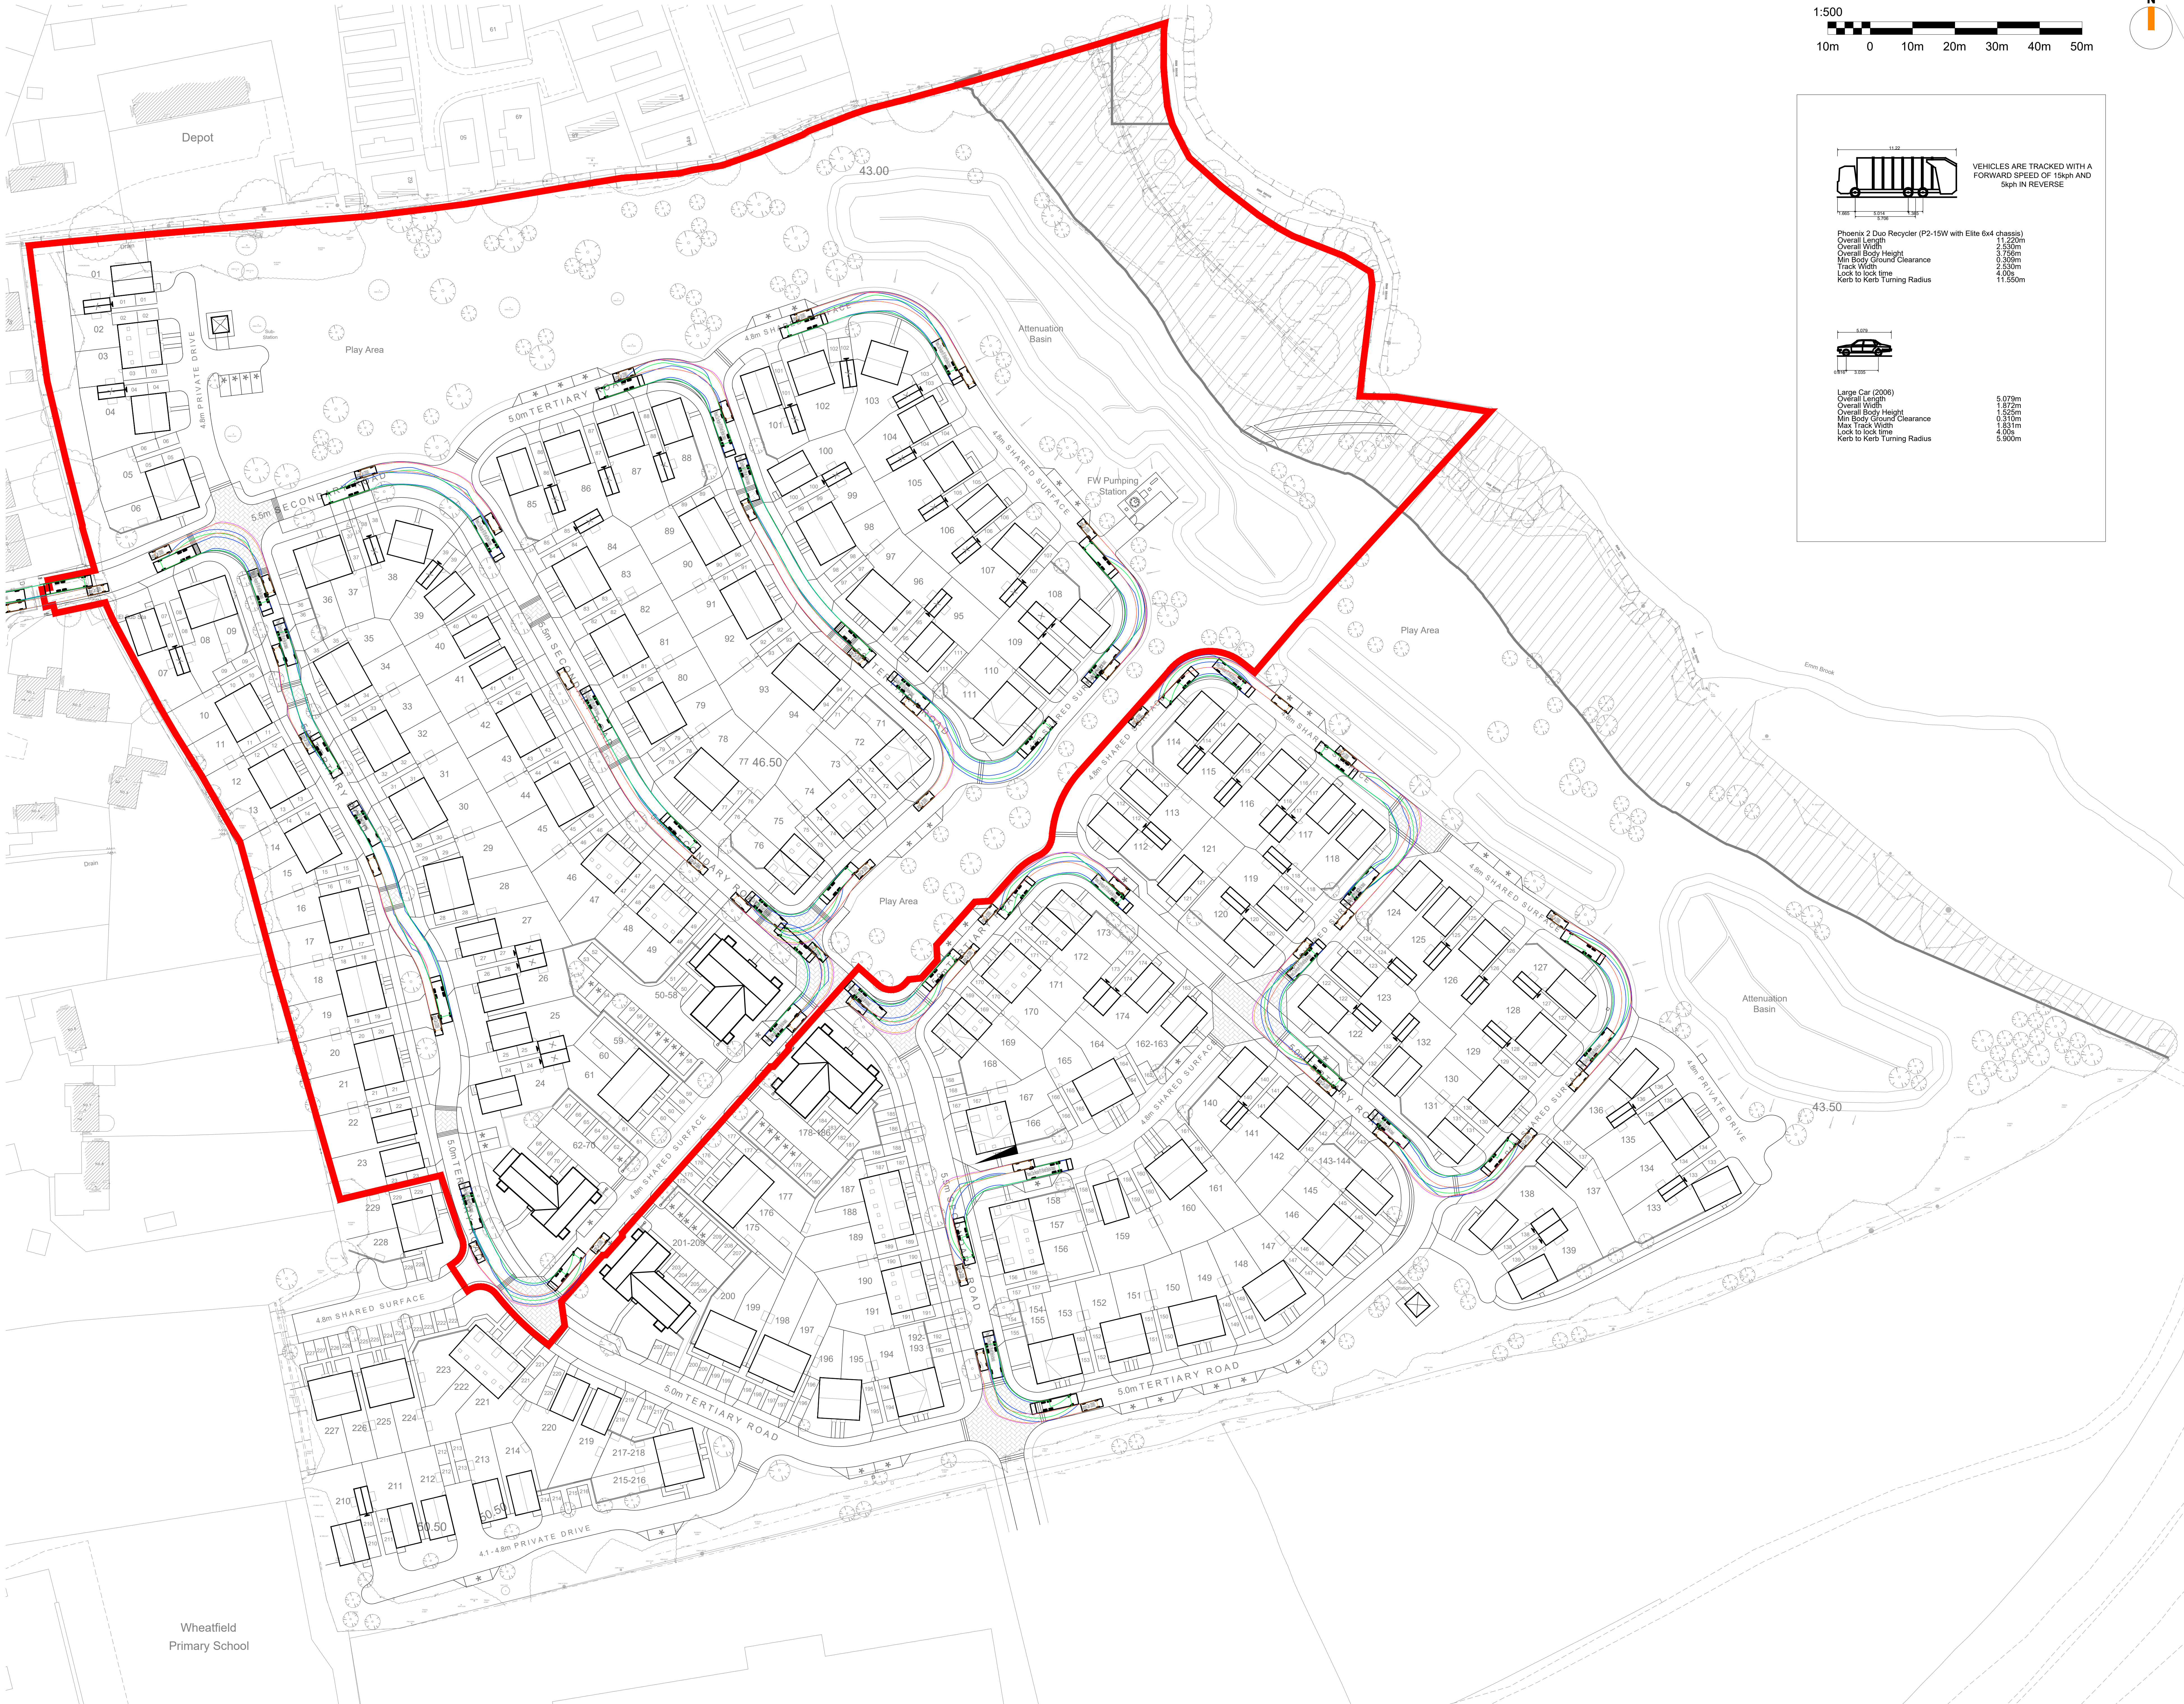


Phoenix 2 Duo Recycler (P2-15W with Elite 6x4 chassis)
Overall Length 11.220m
Overall Width 2.530m
Overall Body Height 3.756m
Min Body Ground Clearance 0.305m
Track Width 2.530m
Lock to lock time 4.00s
Kerb to Kerb Turning Radius 11.550m

Large Car (2006)
Overall Length 5.079m
Overall Width 1.872m
Overall Body Height 1.525m
Min Body Ground Clearance 0.310m
Max Track Width 1.831m
Lock to lock time 4.00s
Kerb to Kerb Turning Radius 5.900m

VEHICLES ARE TRACKED WITH A FORWARD SPEED OF 15kph AND 5kph IN REVERSE

- NOTES
- DO NOT SCALE THIS DRAWING ON PRINT OR ELECTRONICALLY WORK FROM FIGURED DIMENSIONS ONLY.
 - No deviation from the details shown on this drawing is allowed without the client's prior permission in writing.
 - Read the drawings with all Architects, Service Engineers and track relevant details and drawings. **MA** - Building and dimensions as per the Architects drawings and provisions.
 - All work is to be in accordance with the relevant specifications issued by IES, British Standard Codes of Practice, Statutory requirements and the Contract Documents.
 - DRAWING STATUS
- P - PRELIMINARY** - Evolving drawings for approvals, Tenders, Billings, etc.
C - CONSTRUCTION - Fully developed drawings issued under instruction for construction.
- ONLY STATUS C DRAWINGS TO BE USED FOR CONSTRUCTION.
6. SUITABILITY CODE
- WORK IN PROGRESS
- S9** - Work in progress
- SHARED (NON-CONTRACTUAL)
- S1** - For construction, **S2** - For information, **S3** - For internal review and comment, **S4** - For construction approval
- DOCUMENTATION (FOR CONTRACTOR PURPOSES)
- D1** - For costing, **D2** - For tender, **D3** - For contractor design, **D4** - For manufacturer / equipment
- CONSTRUCTION
- A** - For construction, **B** - For construction but with comments (i.e. areas in grey/white), **C** - Comprehensive revisions required.

P2	ISSUED FOR APPROVAL	15.05.26	KW
P1	ISSUED FOR APPROVAL	27.04.26	KW
Drawn/	Description	Date	By

IESISCIVILS

20 IRONMONGER LANE | LONDON | EC2V 8EP | UK
0207 600 2912
www.iesisgroup.com

Job Title:	LAND AT WINNERSH FARM
Client:	TAYLOR WIMPEY WEST LONDON

PHASE 1
LARGE REFUSE TRACKING
AND LARGE CAR PASSING

Drawn	date	scale @ A0	C1 checked	WMA Project No.
KW	APR26	1:500	-	SE2326

Orig No.	Stability	Stability/Revision
IESIS-DR-C-6702	S3	P2