


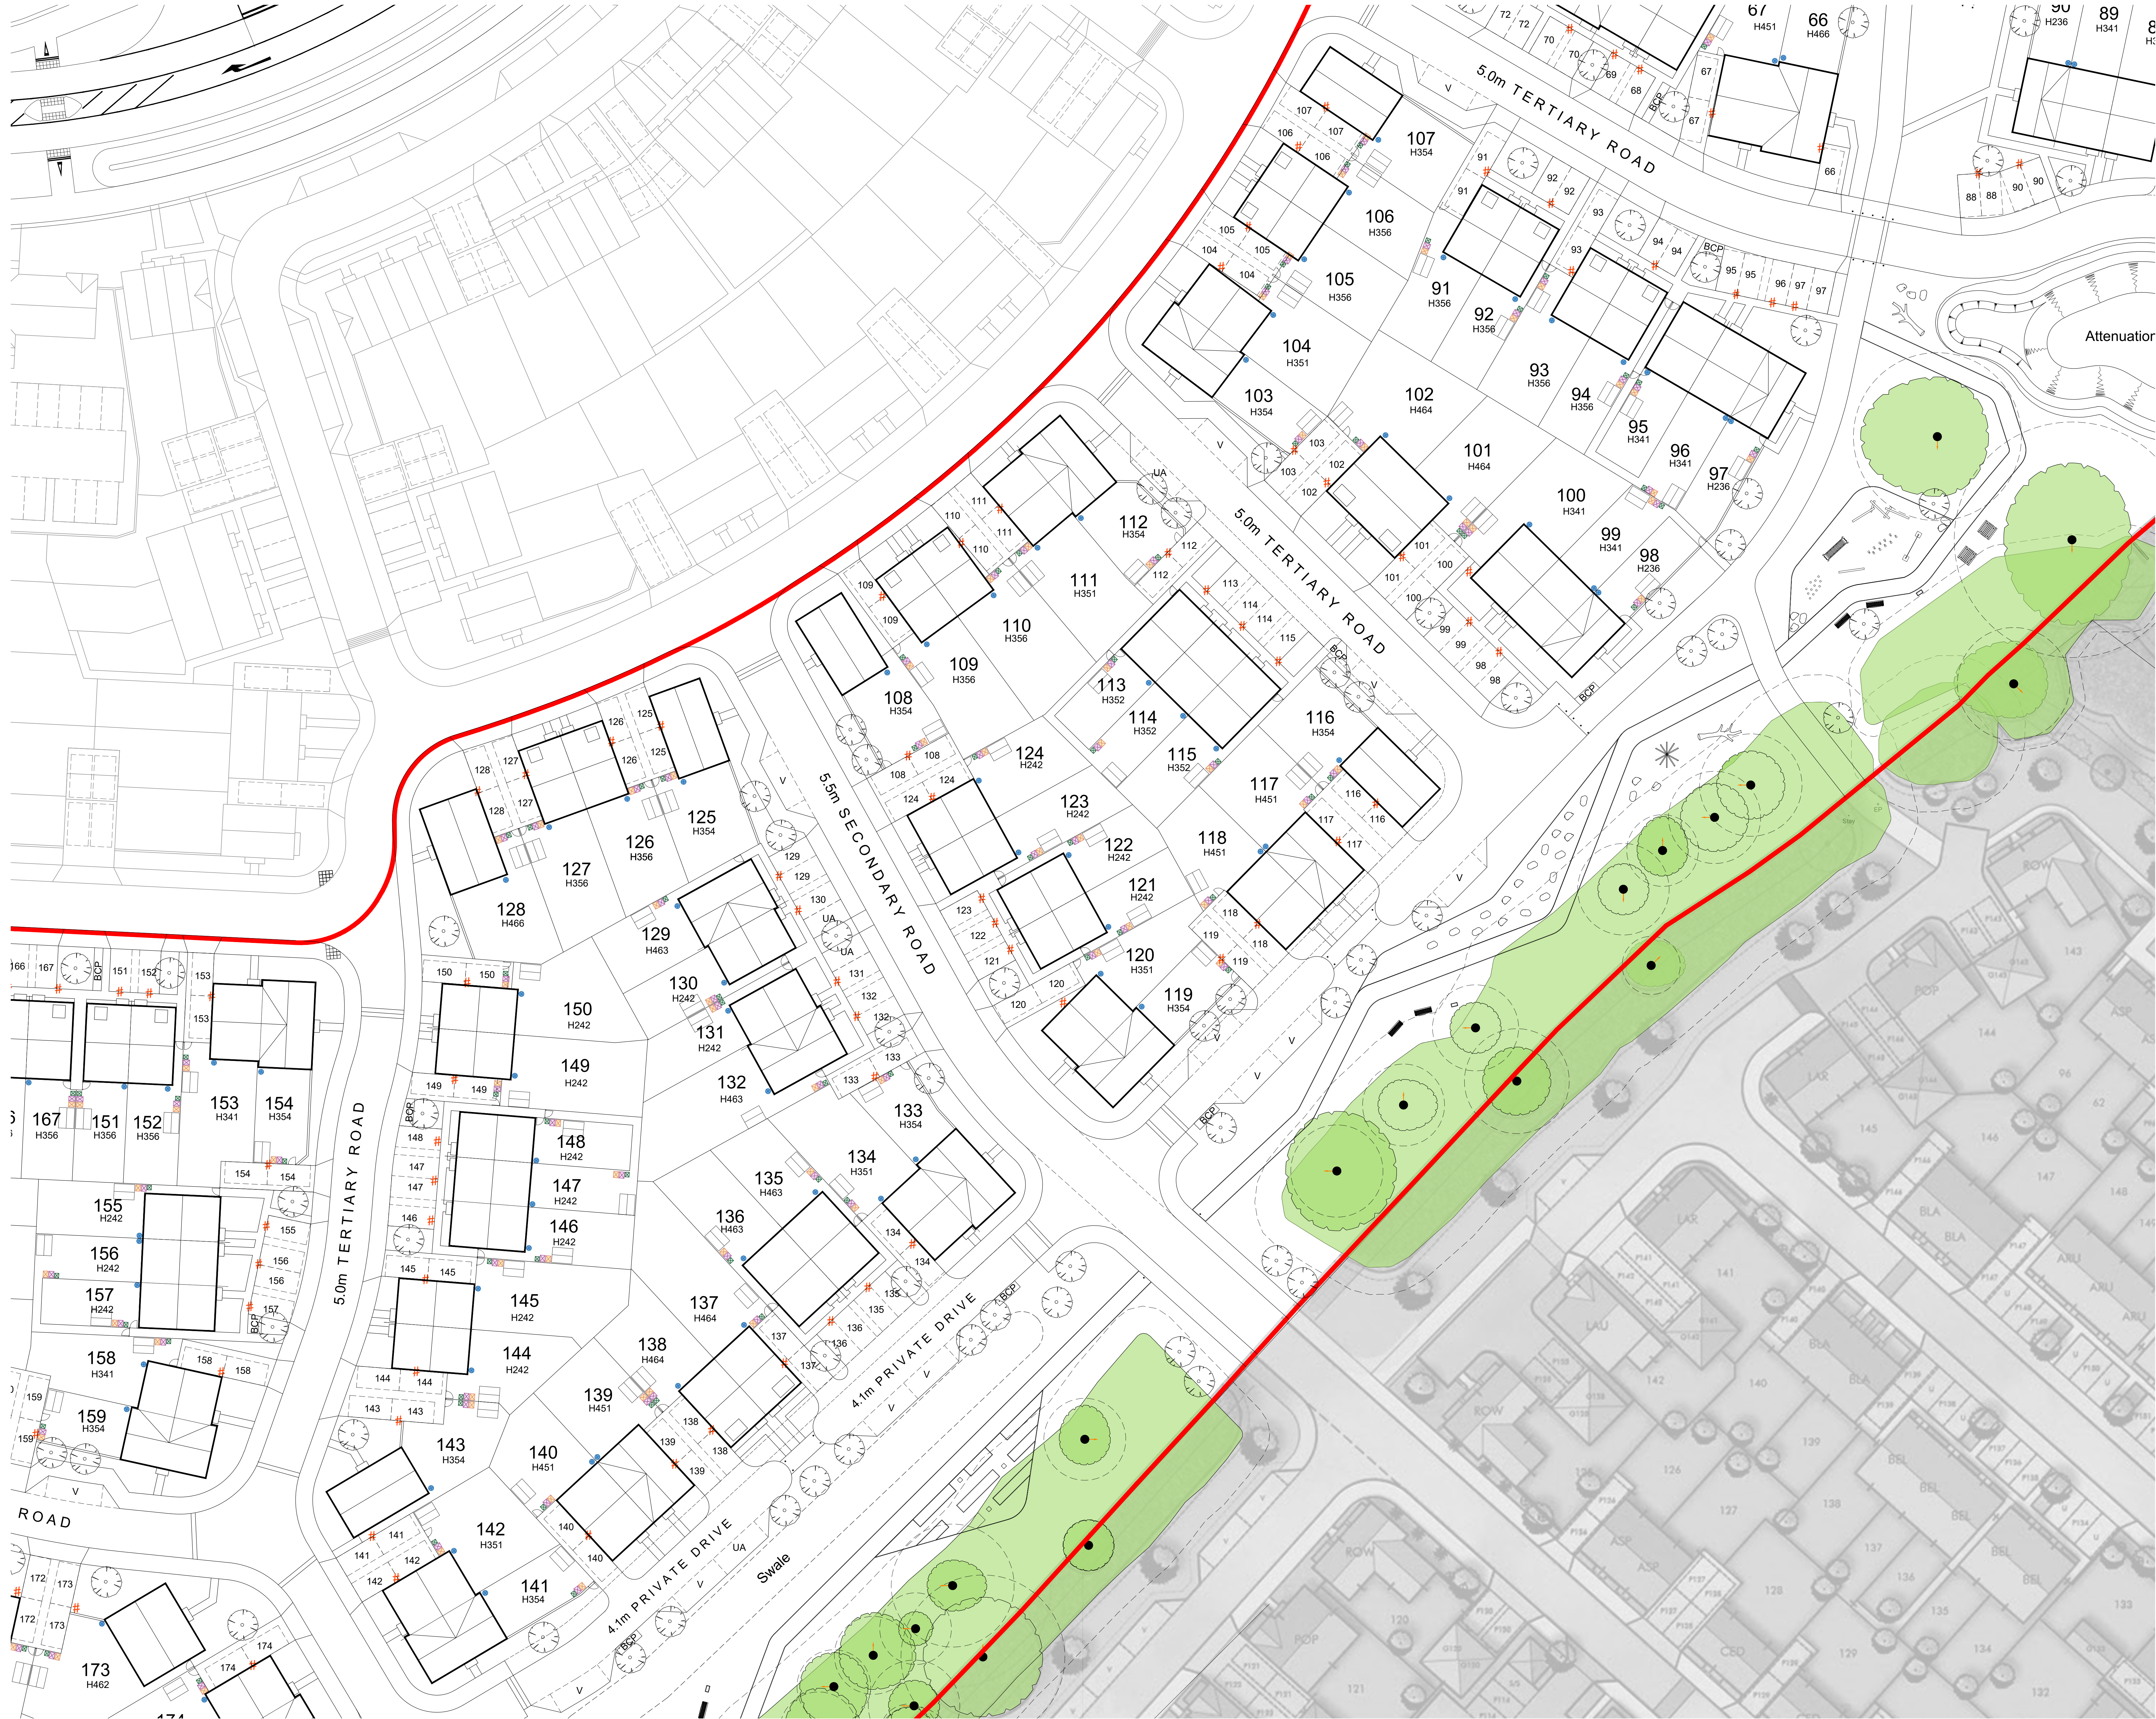

CDM 2015 Health & Safety Information
This information relates only to 'Significant Hazards' identified on this drawing and is to be read in conjunction with the Designer's Hazard Register.

Key

- Cycle Storage in secure timber shed
- Recycling Storage
- Refuse Storage
- Optional Green Bin
- Communal Refuse Collection Point
- Garden Gate
- Refuse Storage for apartments
- EV Charging Point
- Air Source Heat Pumps
- Water Butts

C	07.10.25	Landscape updates	ES	DP
B	06.10.25	Layout and house type updates	ES	DP
A	10.04.25	Planning Issue	KP	DP
L	02.04.25	Final Issue	KP	DP
Rev	Date	Revision Details	Dr	Ch

ECE Architecture
www.ece-architecture.com

London: 76 Great Suffolk Street, London, SE1 0BL
T 0207 928 2773 E london@ecearchitecture.com
Sussex: 64 - 68 Brighton Road, Worthing, West Sussex, BN1 2DN
T 01903 248777 E sussex@ecearchitecture.com
Bristol: Westonsky, Beacon Tower, Caxton Street, Bristol, BS1 4XE
T 0117 214 1101 E bristol@ecearchitecture.com

Client's Name
Vistry Group

Job Title
Parcels 11 & 12, Finchwood Park

Drawing Title
Detailed Site Layout - Sheet 2 of 3

Scale				
1:250 @ A0 / 1:500 @ A2				
				
metres	5	10	15	20
Drawn	Checked		Date	
EB	DP		30.09.24	
Job No	Drawing No		Rev	
7527	PL08		C	
Status				
APPROVAL				