



CROSS SECTION
SCALE: 1:50

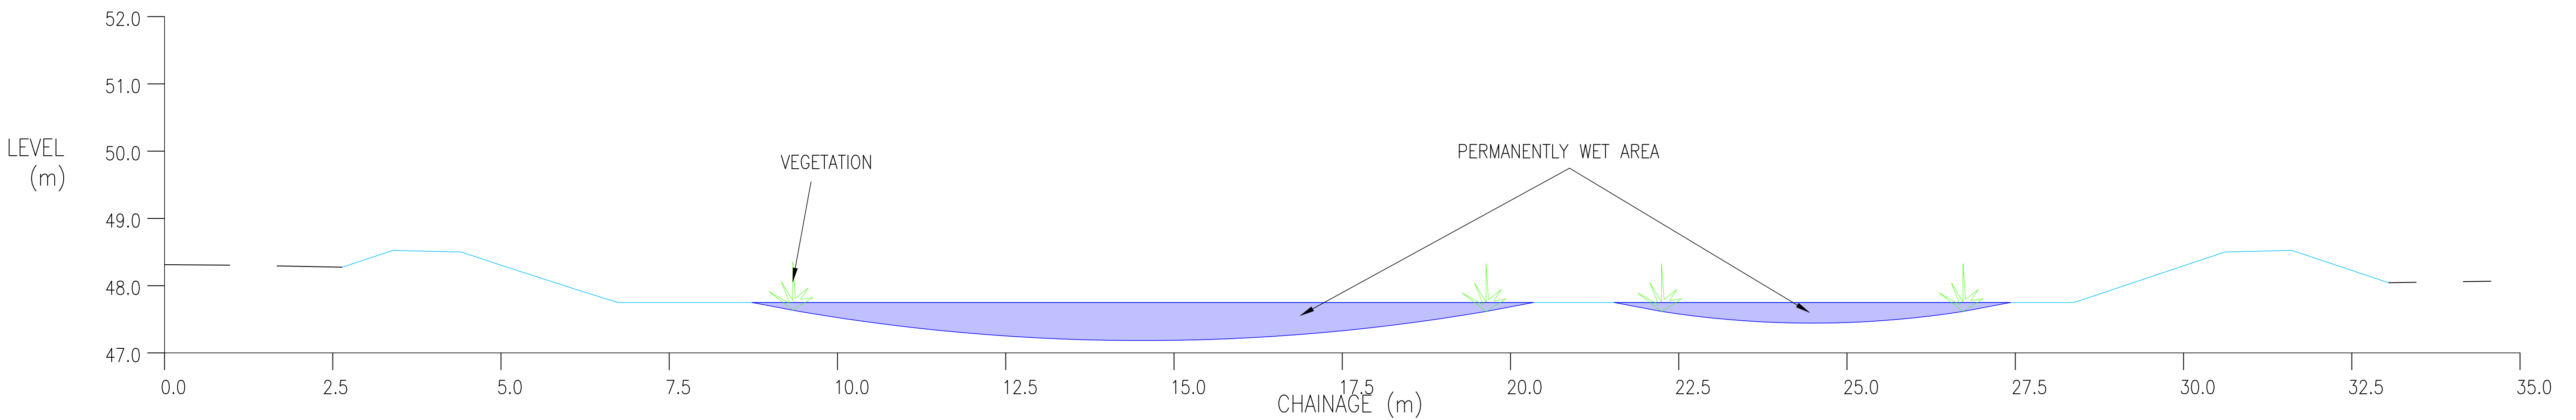

CROSS SECTION LOCATION
SCALE: 1:200

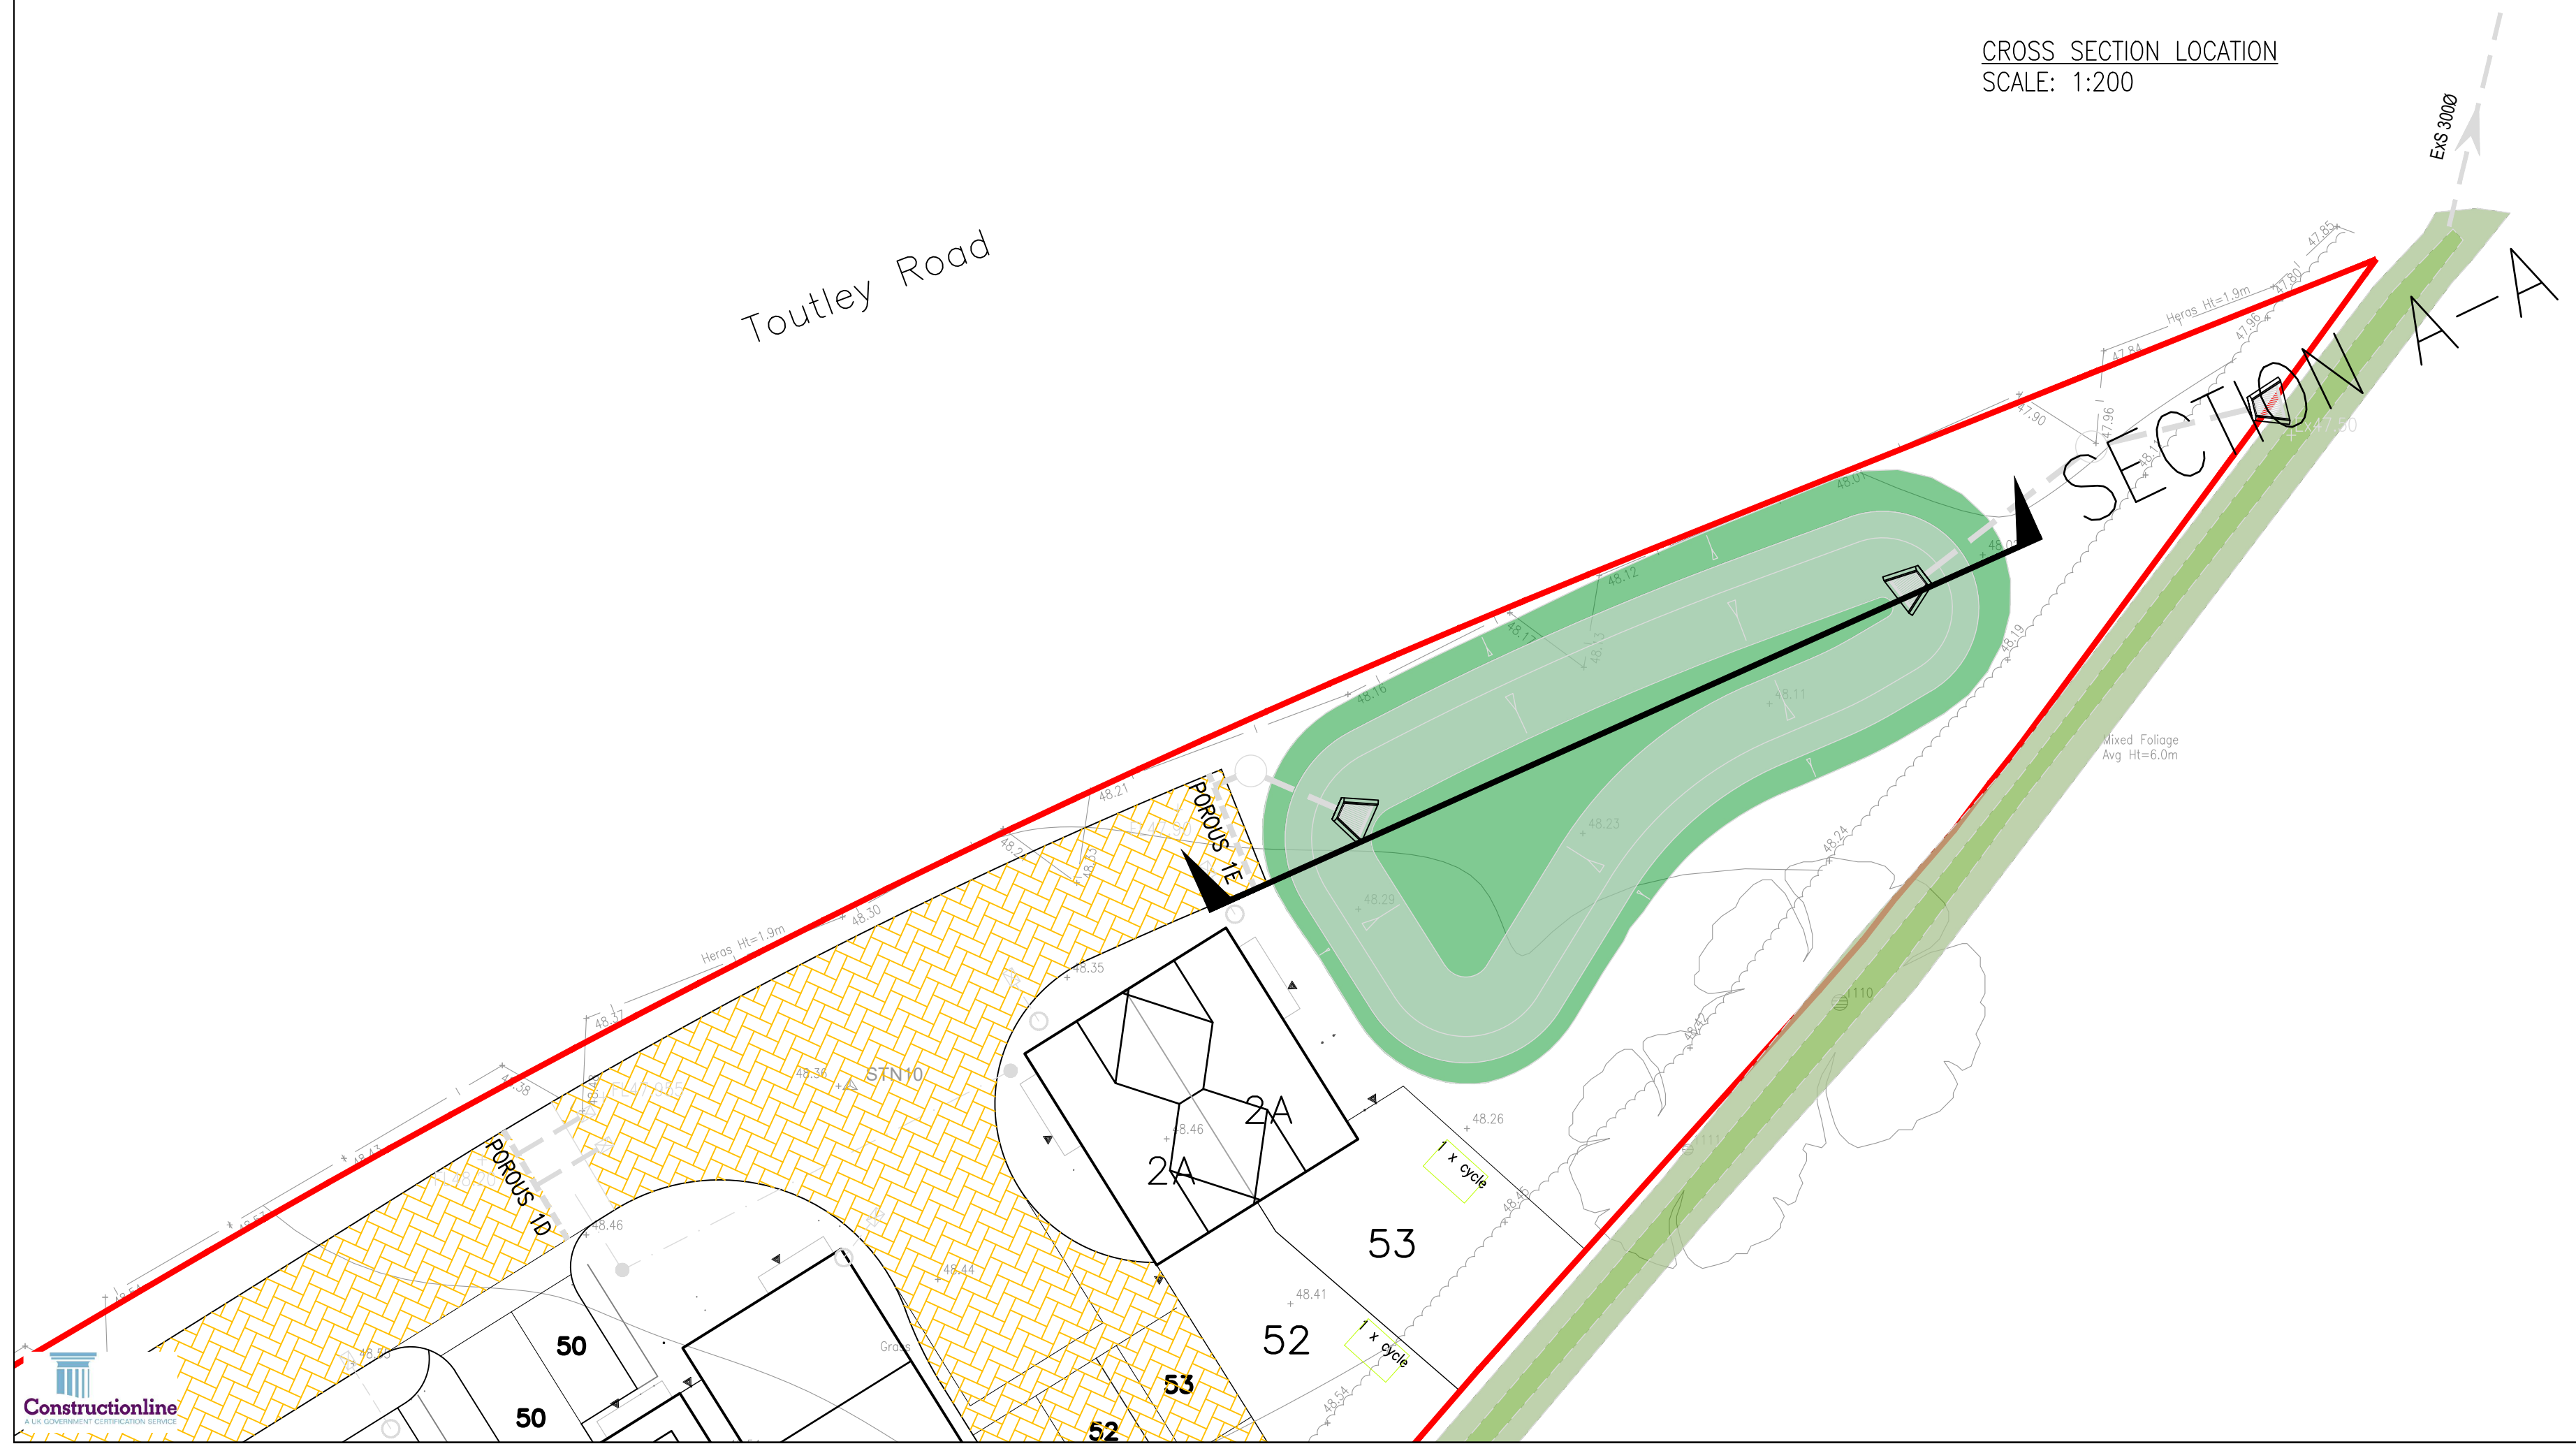

Rev	Description	Dwn	Chk	Date
REVISIONS				
Preliminary Issue	✓ Submitted for S104			
Planning Issue	Issued for Tender			
Submitted for S38	Issued for Construction			
Submitted for S278	As Built			
DRAWING STATUS				

**STUART MICHAEL ASSOCIATES**
CONSULTING ENGINEERS

Stuart Michael Associates Ltd
Coombe House, Coombe Square, Thatcham, Berkshire RG19 4JF
T: 01635 867 711 e: mail@stuartmichael.co.uk
F: 01635 861 715 w: www.stuartmichael.co.uk

JOB TITLE
**OLD FOREST ROAD
WINNERSH**

DRAWING TITLE
BASIN CROSS-SECTION

DATE	DRAWN	CHECKED
AUG '25	MLP	MAS
DRAWING No. 7365.404	REV NIL	SCALE AS SHOWN @ A1

© This drawing is the copyright of Stuart Michael Associates Limited. It may not be reproduced or amended without the written approval of Stuart Michael Associates