
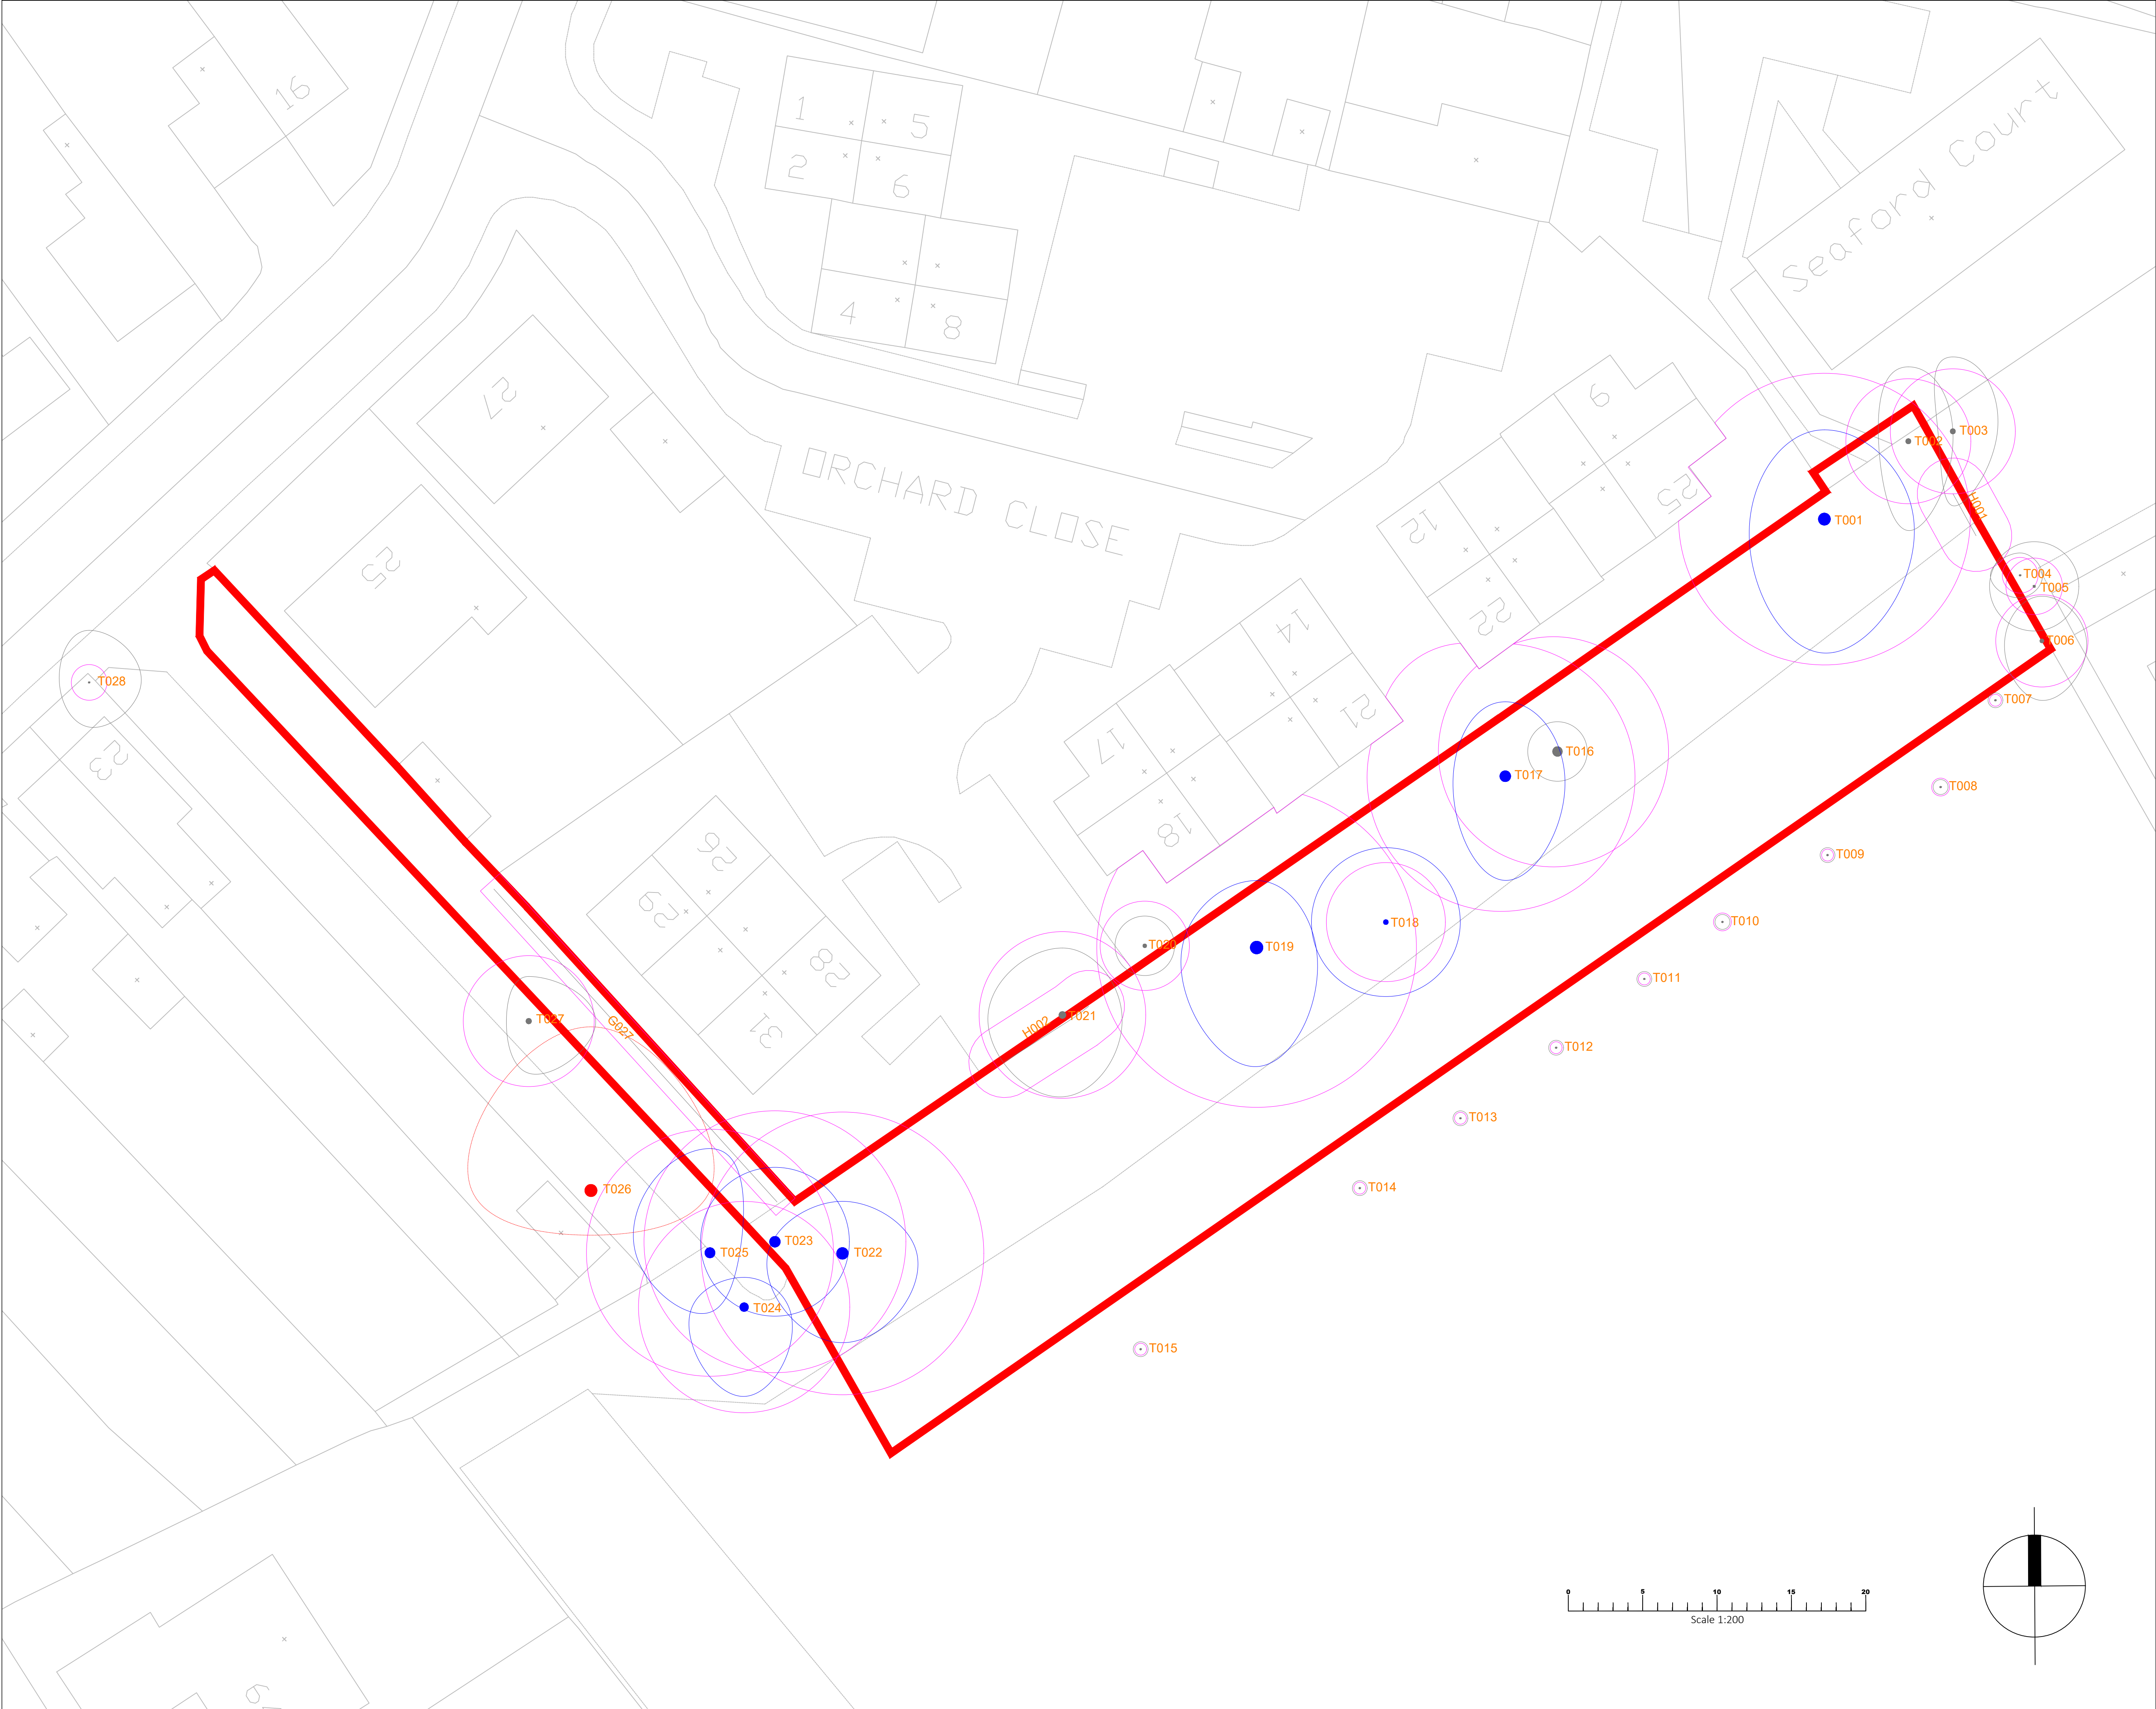


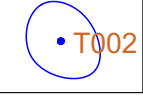

KEY - TREES

-  HIGH-GRADE CATEGORY 'A' TREE
PROTECT & RETAIN
-  MEDIUM-GRADE CATEGORY 'B' TREE
PROTECT & RETAIN
-  LOW-GRADE CATEGORY 'C' TREE
PROTECT & RETAIN WHERE POSSIBLE
-  CATEGORY 'U' POOR QUALITY TREE -
DEAD OR POTENTIALLY HAZARDOUS
-  ROOT PROTECTION AREA (RPA)

**BS:5837 TREE
CONSTRAINTS
PLAN**

Client:
WOKINGHAM BOROUGH
COUNCIL

Site:
KING GEORGE V PLAYING
FIELDS
WOKINGHAM
BERKSHIRE

A topographical survey is not available for this site.
The location of the trees within the plans has
therefore been plotted by eye by the tree surveyor
and their locations measured off the boundary
using a laser measure.

The position of trees should not therefore, be taken
as exact but the plan is considered to be a fair
representation of their locations in relation to the
site and any future SUDS ground works.

Survey by Sarah Duckworth
Arboricultural Consultant

sarahduckworth@hotmail.com
M:07810 440546

Scale 1:200 @ A1
Date: JULY 2025

Ref: KING GEORGE V TCP 06761 2025 0.2

