

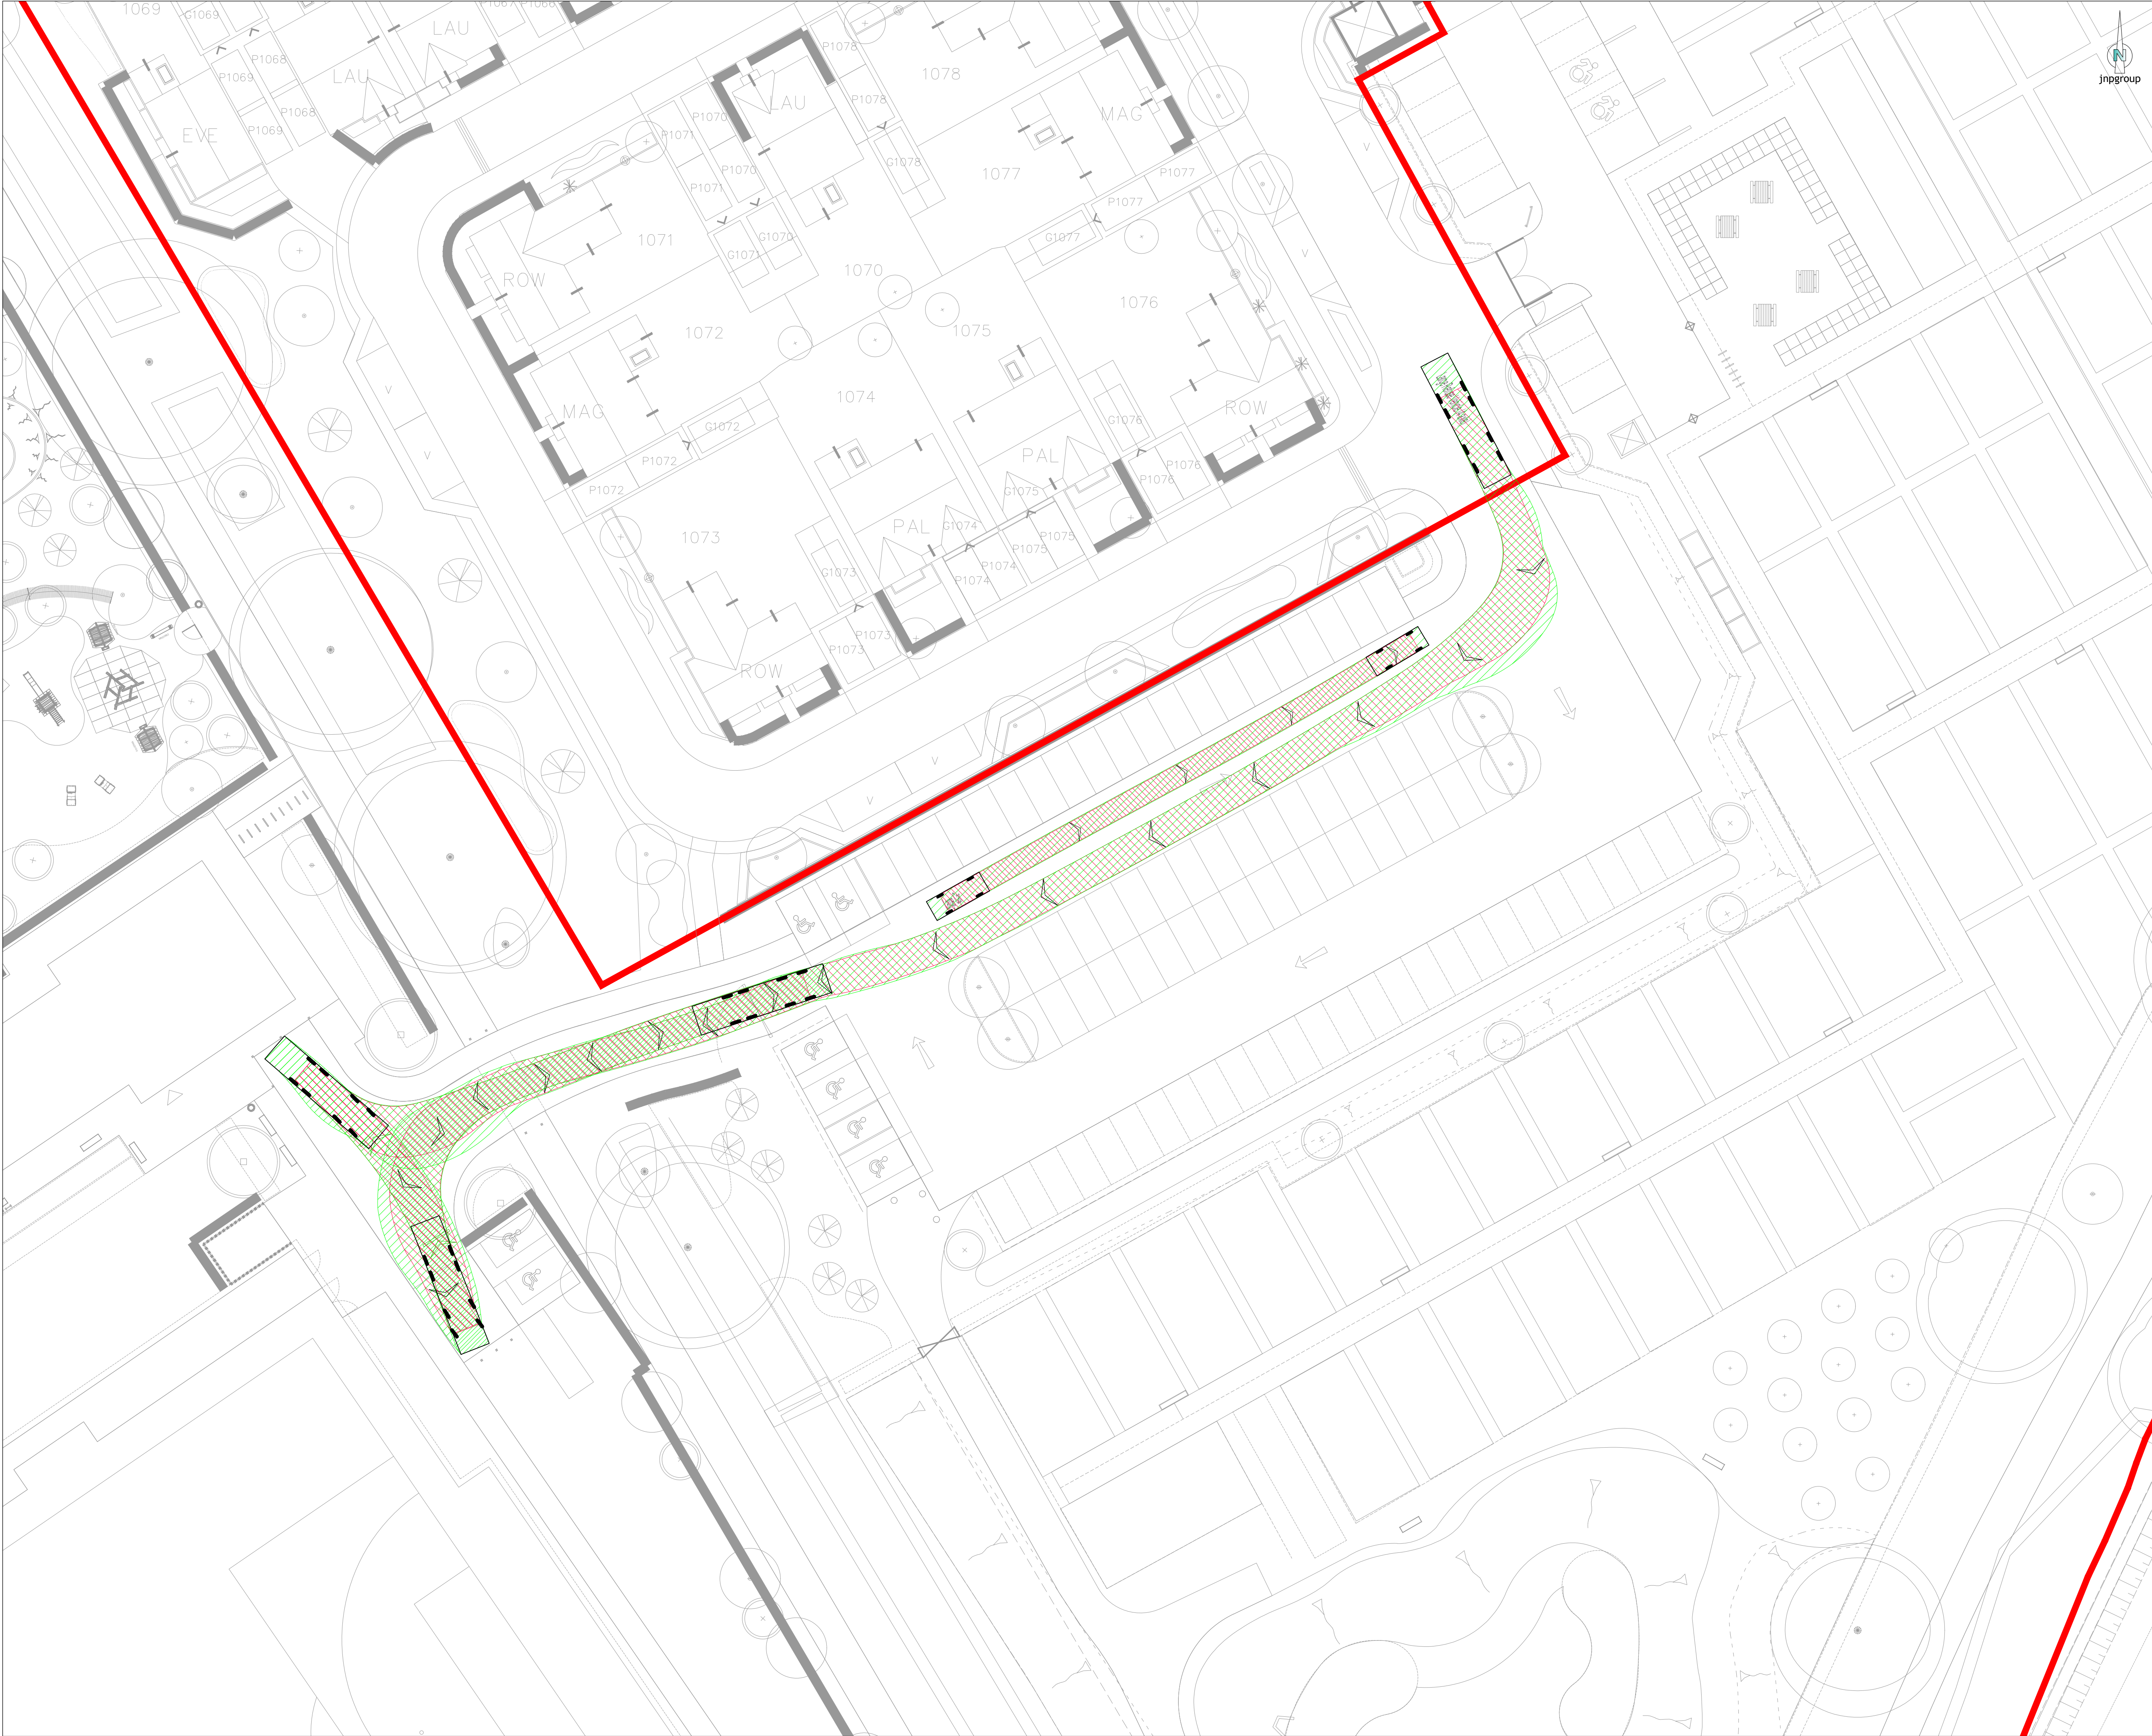


- General Notes**
- Where this drawing has been issued in electronic .dwg format, it has been done so in good faith. JNP Group do not take any responsibility for any inaccuracies in the electronic data, which should be checked against the paper (or .pdf) drawing issue. Any apparent discrepancies should be immediately reported to JNP Group. The electronic .dwg file should not be assumed to be to scale and should not be used for 'overlying', setting out or checking of any third party information. All dimensions should be taken from the paper (or .pdf) version of the drawing. Electronic drawings may contain third party information. JNP Group take no responsibility for this information, which should be checked against the originators paper drawing(s).
 - All dimensions are millimetres (mm), and levels are in metres (m) unless noted otherwise and should be checked on site prior to construction/fabrication.
 - Do not scale from this drawing. Only figured dimensions are to be relied upon. Don't hesitate to get in touch with JNP Group if additional information is required.
 - Any discrepancies between drawings of different scales and between drawings and specifications, where appropriate, to be reported to JNP Group for decision.
 - Copyright reserved. This drawing may only be used for The Client and location specified in the title block. It may not be copied or disclosed to any third party without the prior written consent of JNP Group.
 - This drawing should only be used for construction if the drawing status is "A4 - Approved/Stage Complete". JNP Group takes no responsibility for construction works undertaken to drawings that are not marked with this status.

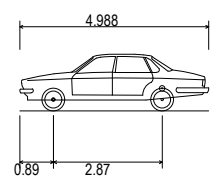

Large Car
Overall Length 4.988m
Overall Width 1.753m
Overall Body Height 1.592m
Min Body Ground Clearance 0.287m
Track Width 1.700m
Lock to lock time 4.00s
Kerb to Kerb Turning Radius 6.200m

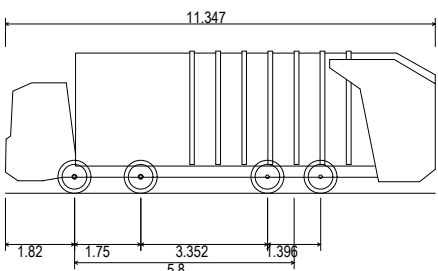

Large Refuse Vehicle (4 axle)
Overall Length 11.347m
Overall Width 2.500m
Overall Body Height 3.751m
Min Body Ground Clearance 0.304m
Track Width 2.500m
Lock to lock time 6.00s
Wall to Wall Turning Radius 11.330m

P02	10/03/2025	Second Issue	EE/EEKM
P01	07/10/2024	First Issue	ELIABKM

Rev. Date Description Dm / Chk / App'd

Subsidiary:

S2 - Suitable for Information

Client Logo:



Client: CALA Homes
Job: Hogwood Farm - Sports Facilities Land
Title: Swept Path Analysis - Refuse Vehicle

Classification: FL_60_20
Scale @ A1: 1:250
Project - Originator - Volume/System - Level/Location - Type - Discipline - Number
M44541 - JNP - 66 - XX - DR - T - 7110
Document/Drawing Number
Reason: P02