APPENDIX A

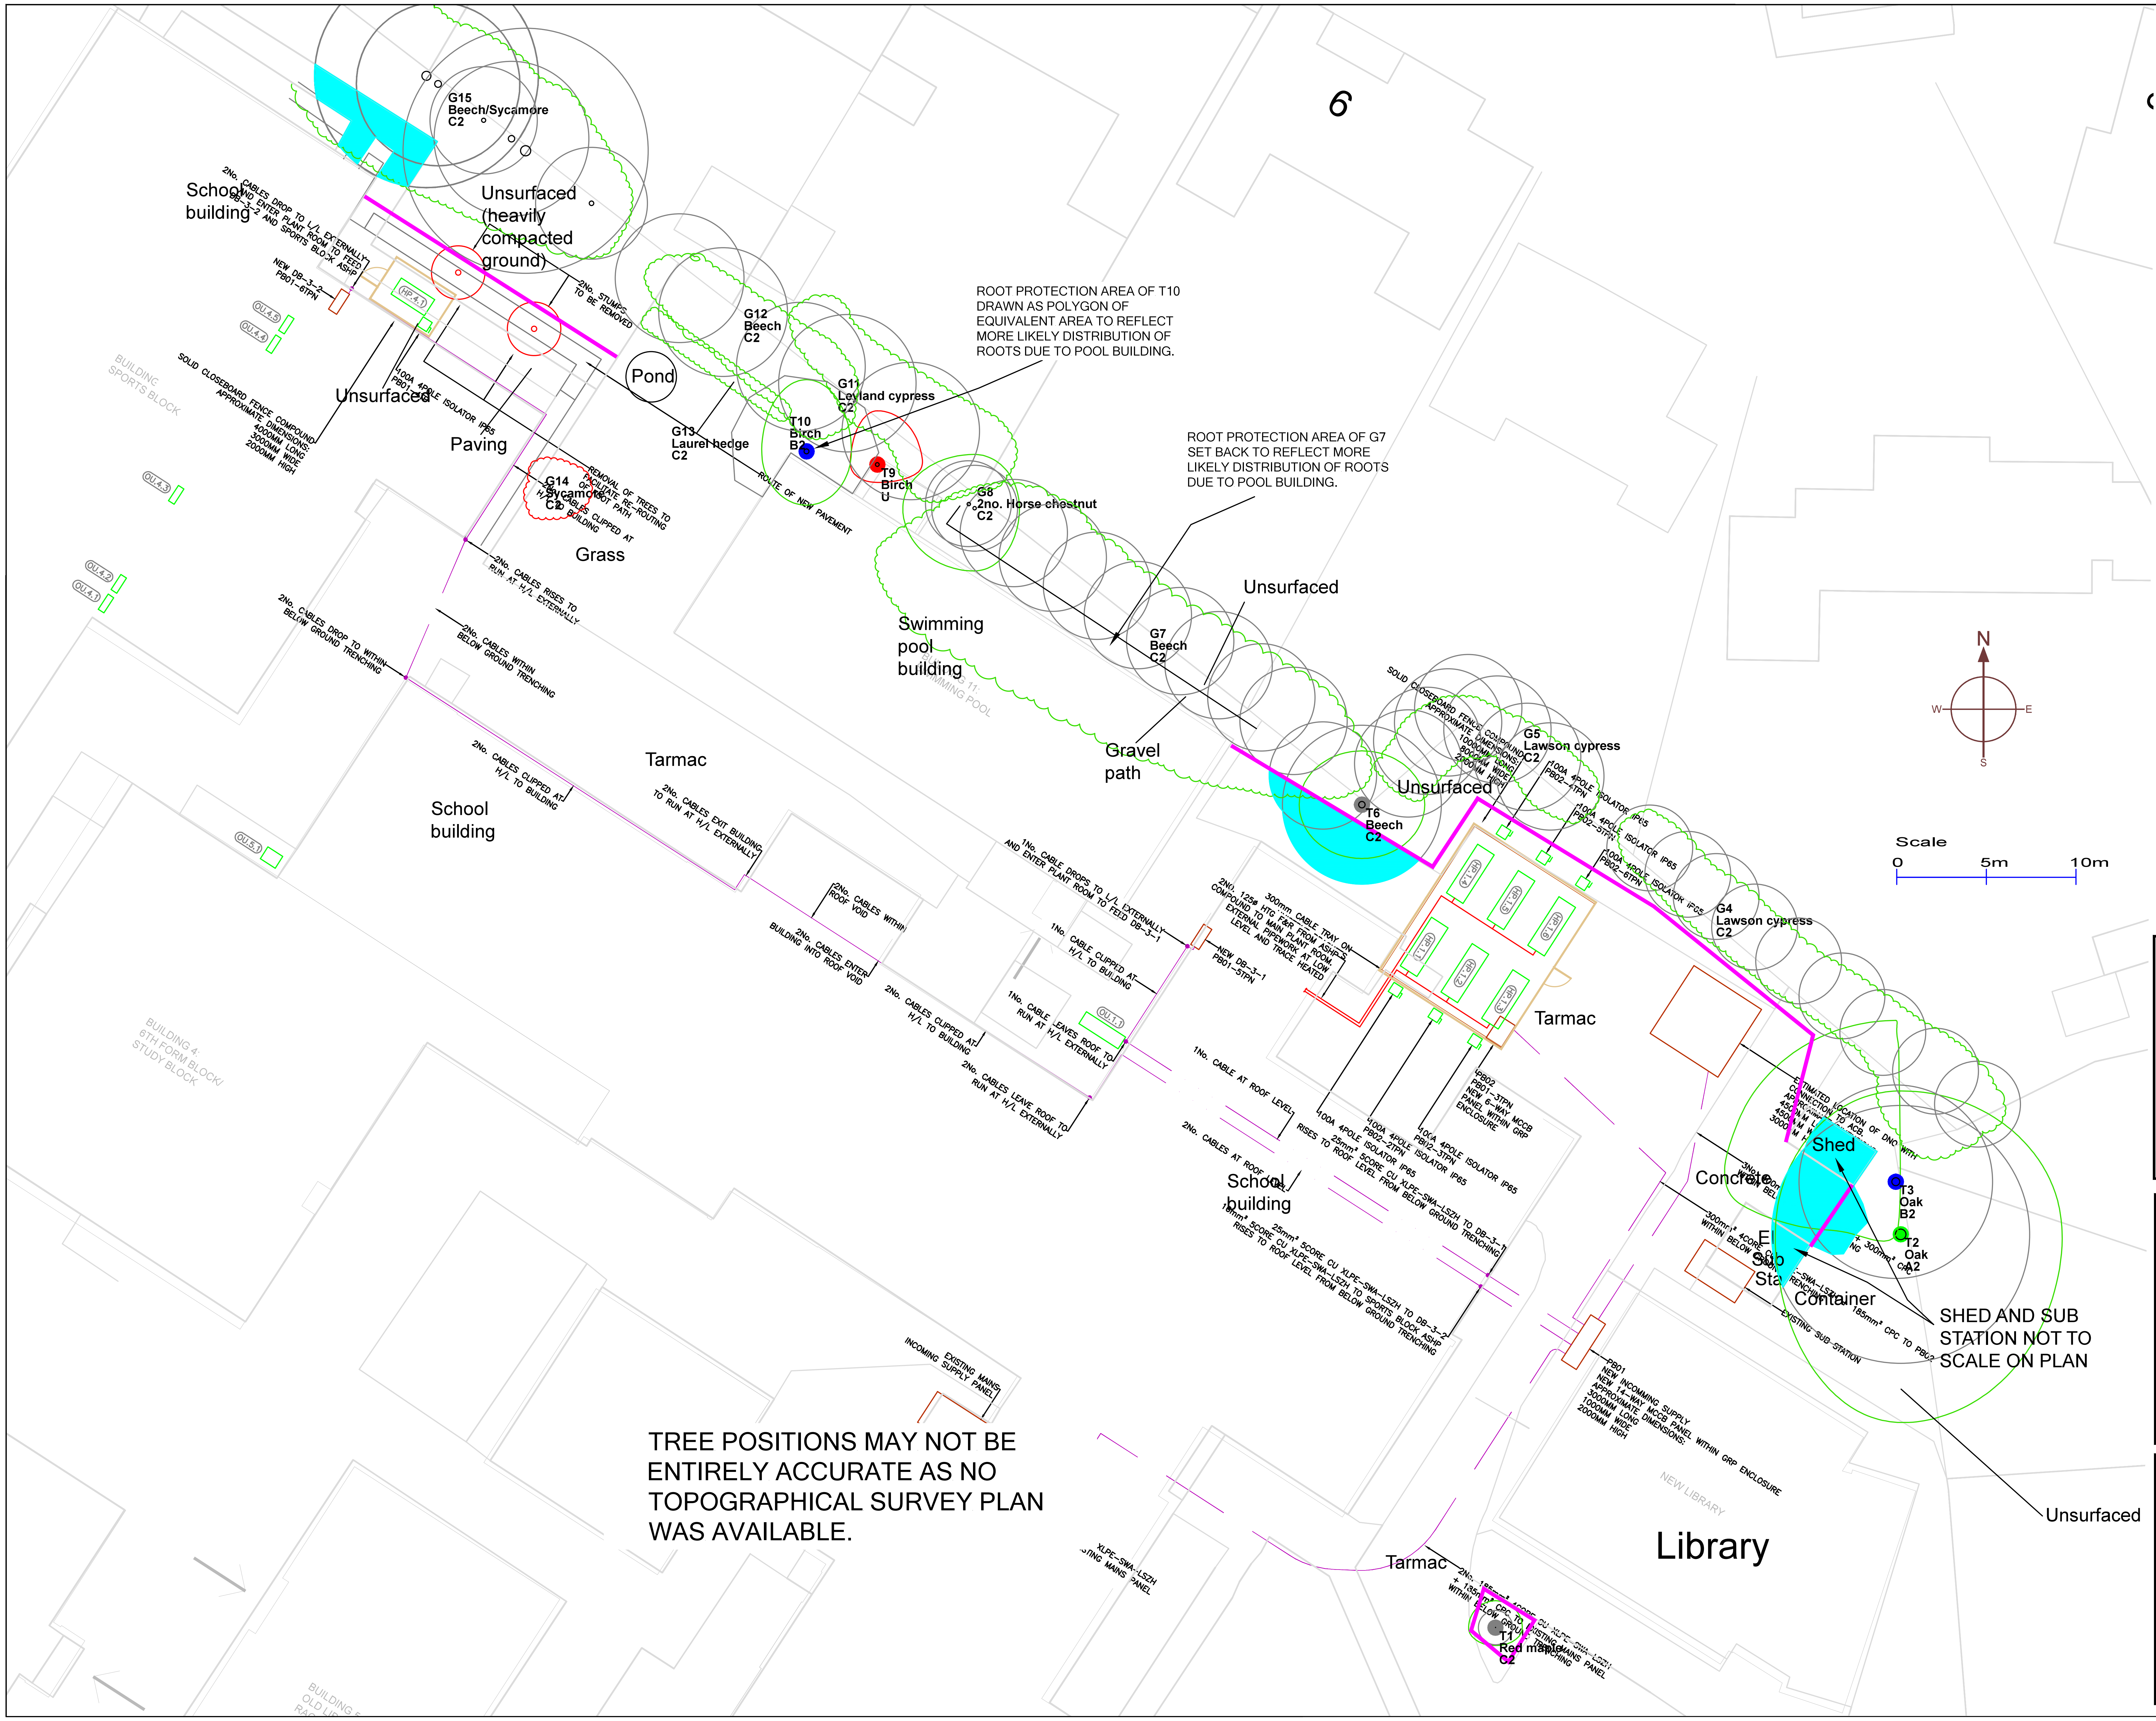
6
G15
Beech/Sycamore
C2
School building
Unsurfaced (heavily compacted ground)
Unsurfaced
Paving
Pond
Grass
G14
Sycamore
C2
G13
Laurel hedge
C2
G12
Beech
C2
G11
Leyland cypress
C2
T10
Birch
B2
T9
Birch
U
G8
2no. Horse chestnut
C2
ROOT PROTECTION AREA OF T10 DRAWN AS POLYGON OF EQUIVALENT AREA TO REFLECT MORE LIKELY DISTRIBUTION OF ROOTS DUE TO POOL BUILDING.
ROOT PROTECTION AREA OF G7 SET BACK TO REFLECT MORE LIKELY DISTRIBUTION OF ROOTS DUE TO POOL BUILDING.
Swimming pool building
Unsurfaced
G7
Beech
C2
Gravel path
Tarmac
School building
G5
Lawson cypress
C2
Unsurfaced
T6
Beech
C2
G4
Lawson cypress
C2
Tarmac
Shed
Concrete
T3
Oak
B2
T2
Oak
A2
Container
SHED AND SUB STATION NOT TO SCALE ON PLAN
School building
Unsurfaced
Tarmac
Library
T1
Red maple
C2
TREE POSITIONS MAY NOT BE ENTIRELY ACCURATE AS NO TOPOGRAPHICAL SURVEY PLAN WAS AVAILABLE.
N
W
E
S
Scale
0
5m
10m

Key
- 🔴 Category U
- 🟢 Category A
- 🔵 Category B
- ● Category C
- ○ Crown spread: retained trees
- ○ Trees For Removal
- ○ Root Protection Area
- — Tree Protection Fence
- 🟦 Ground Protection Area: existing hard surface

SJ Stephens Associates

Savernake Barn, Stokke Common
Great Bedwyn
Marlborough
Wiltshire SN8 3LL
01672 871862
www.sjstephens.co.uk

JOB TITLE
THE FOREST SCHOOL

DRAWING TITLE
TREE PROTECTION PLAN

DRAWING NUMBER	REV
2591–01	

REVISIONS

SCALE	DATE	DRAWN BY
1:250 at A2	MAR 26	cf