


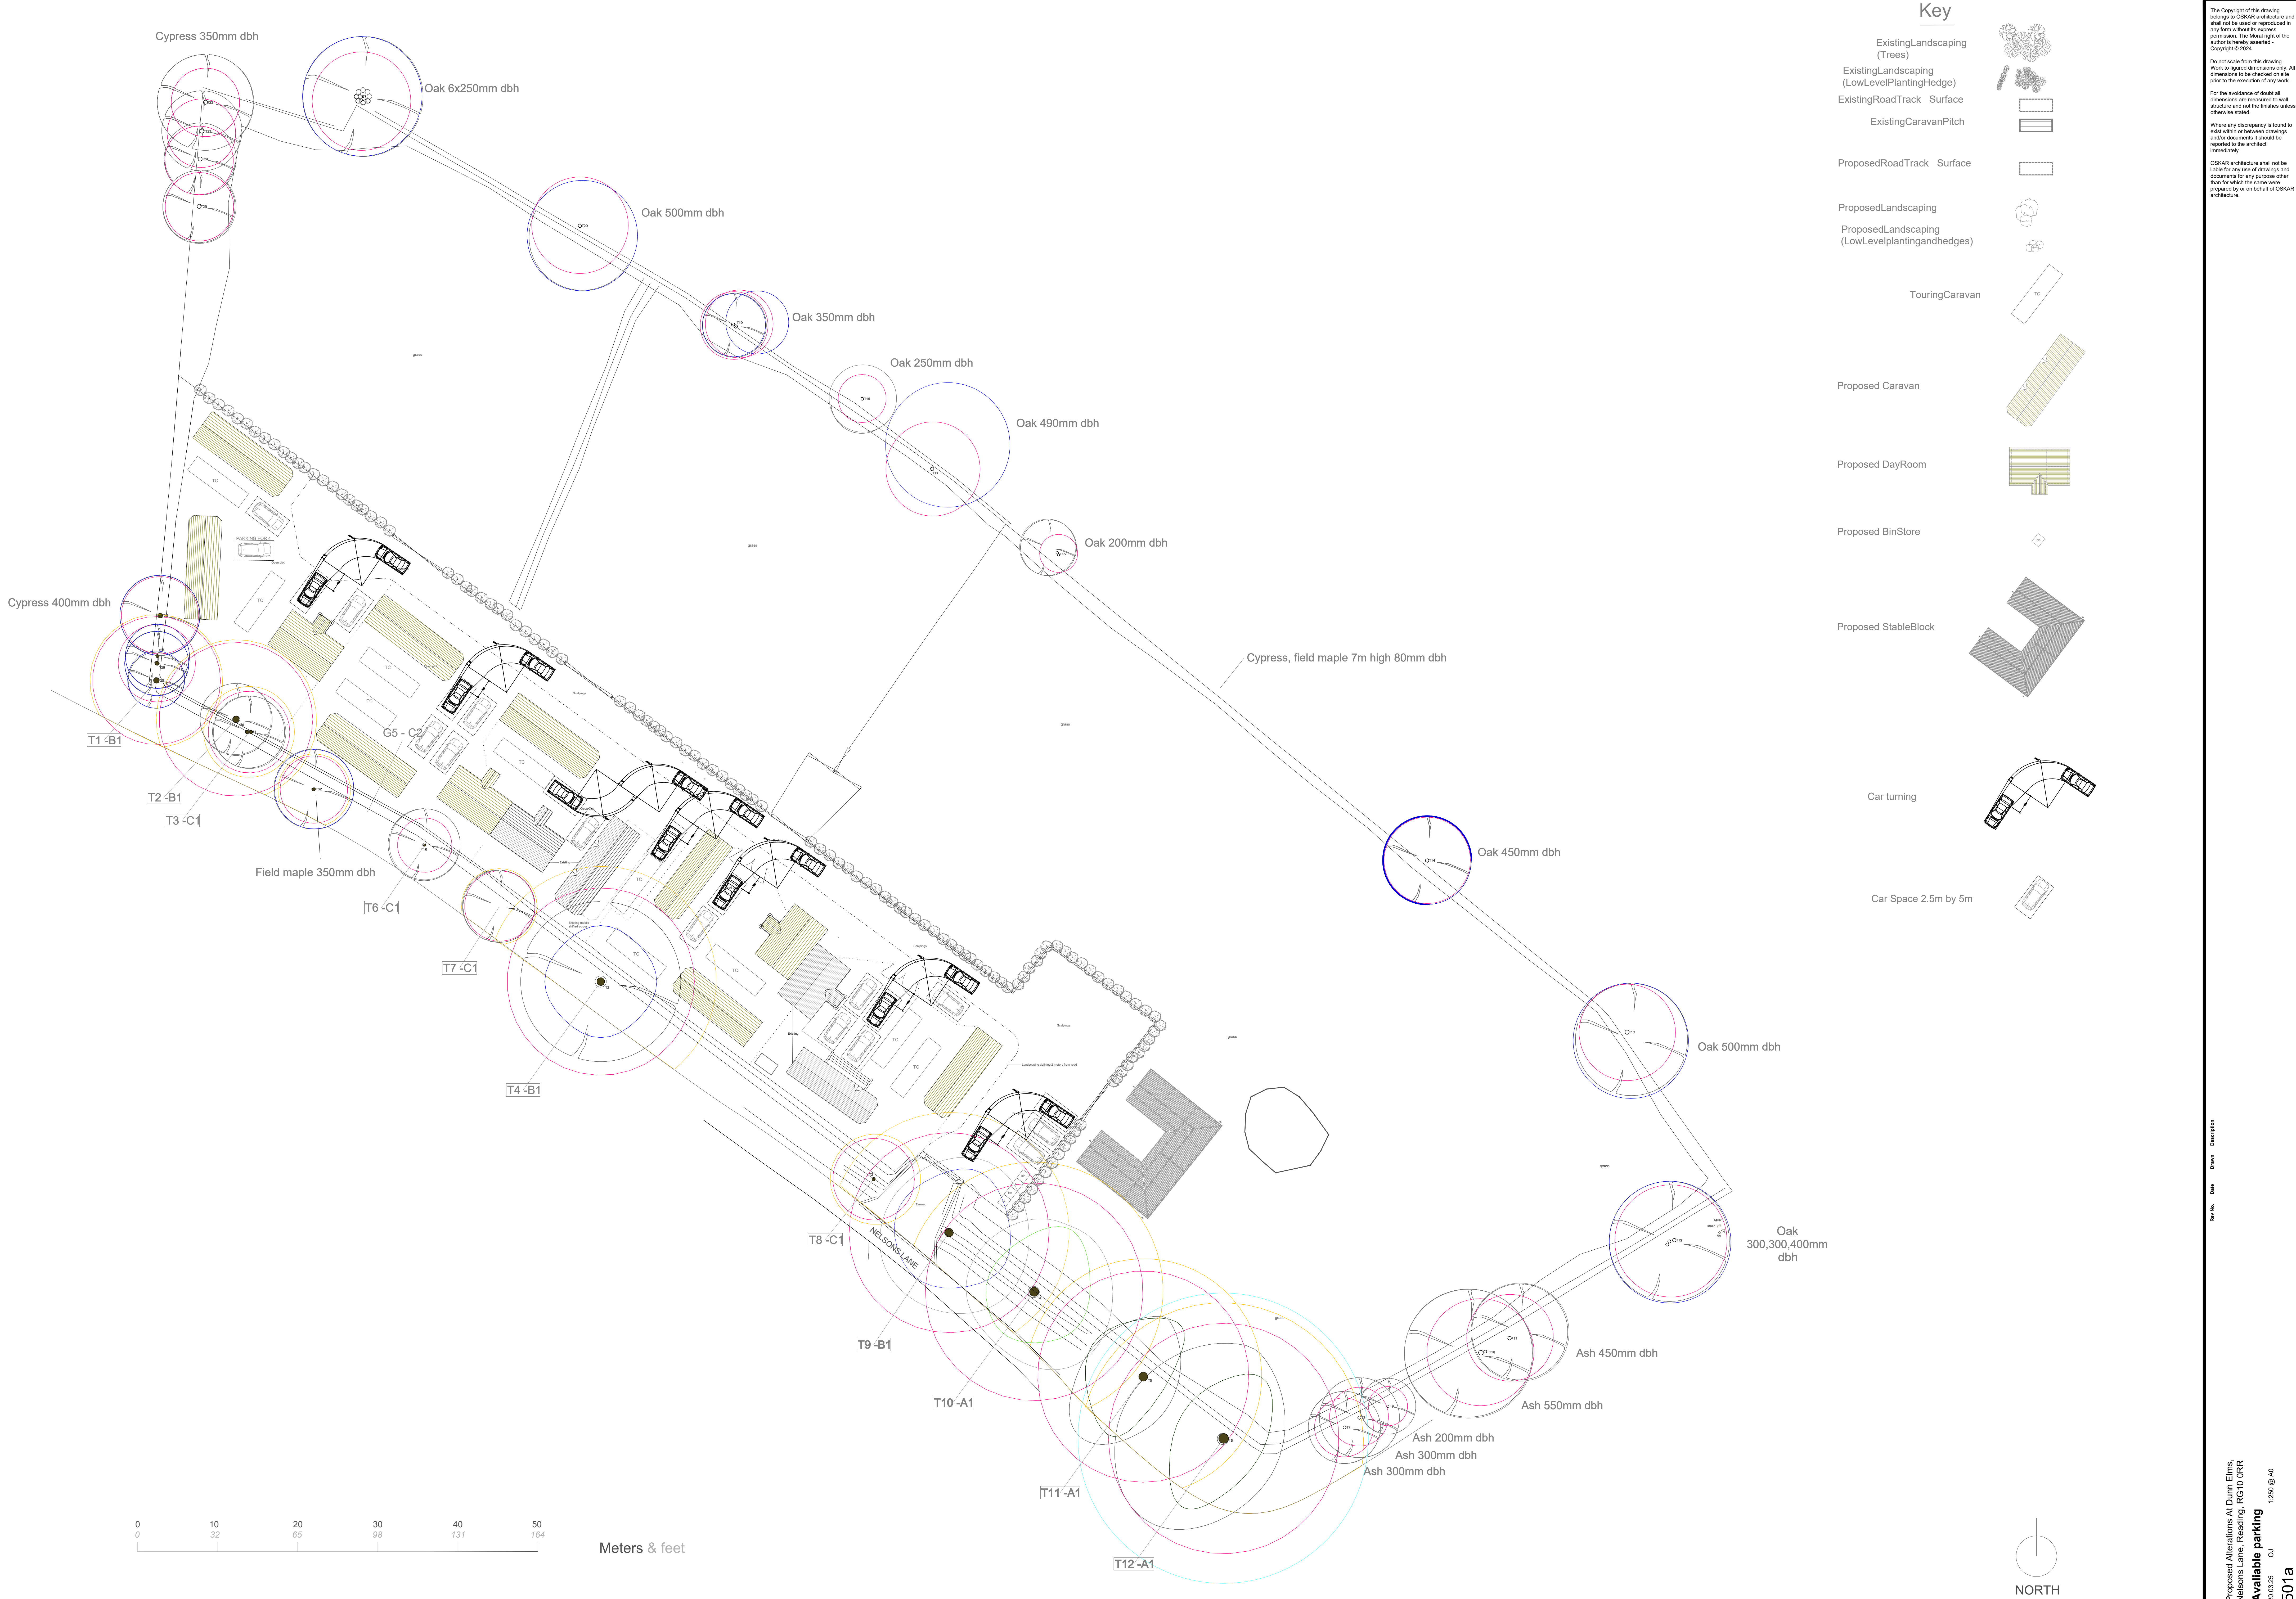

Key

- ExistingLandscaping (Trees)
- ExistingLandscaping (LowLevelPlantingHedge)
- ExistingRoadTrack Surface
- ExistingCaravanPitch
- ProposedRoadTrack Surface
- ProposedLandscaping
- ProposedLandscaping (LowLevelplantingandhedges)

