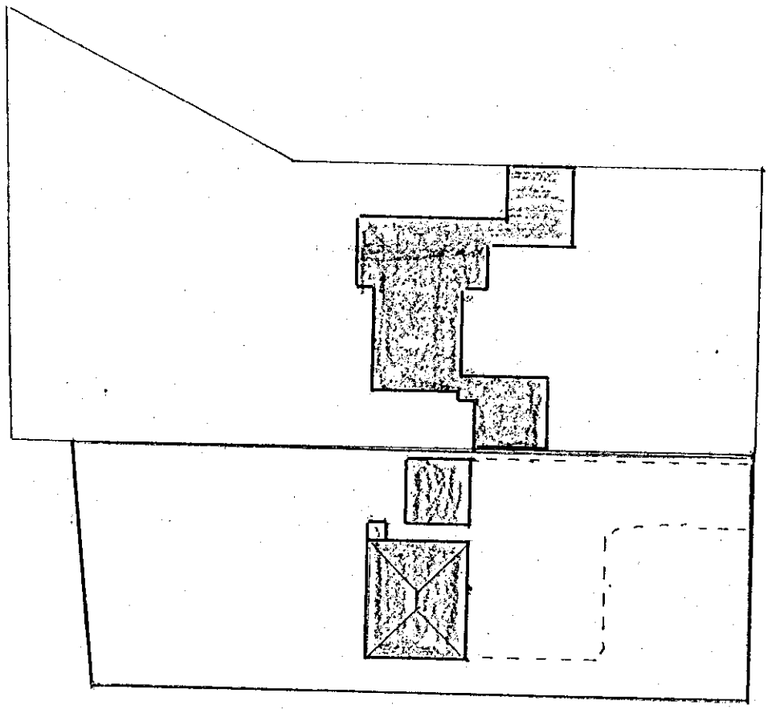

Existing Site Plan.

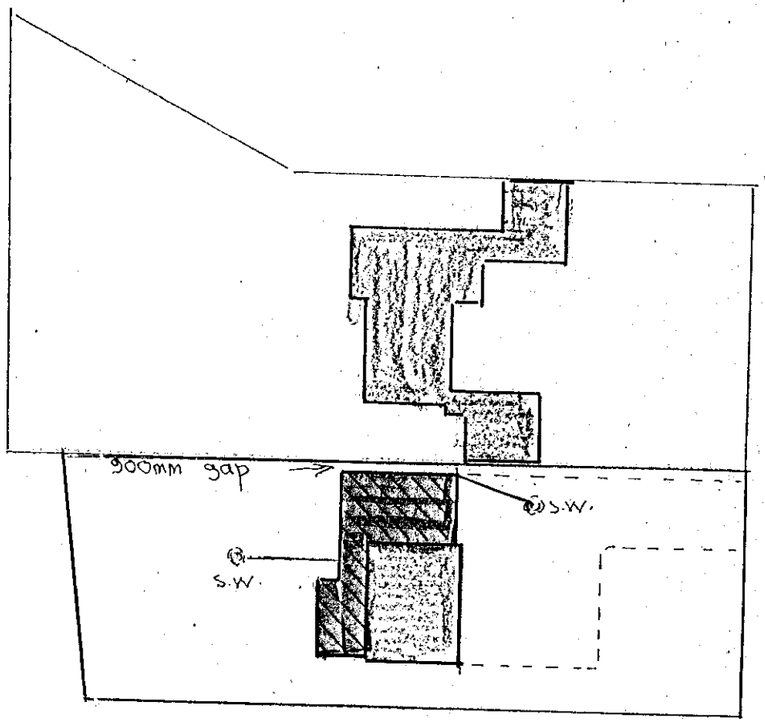

Proposed Site Plan.

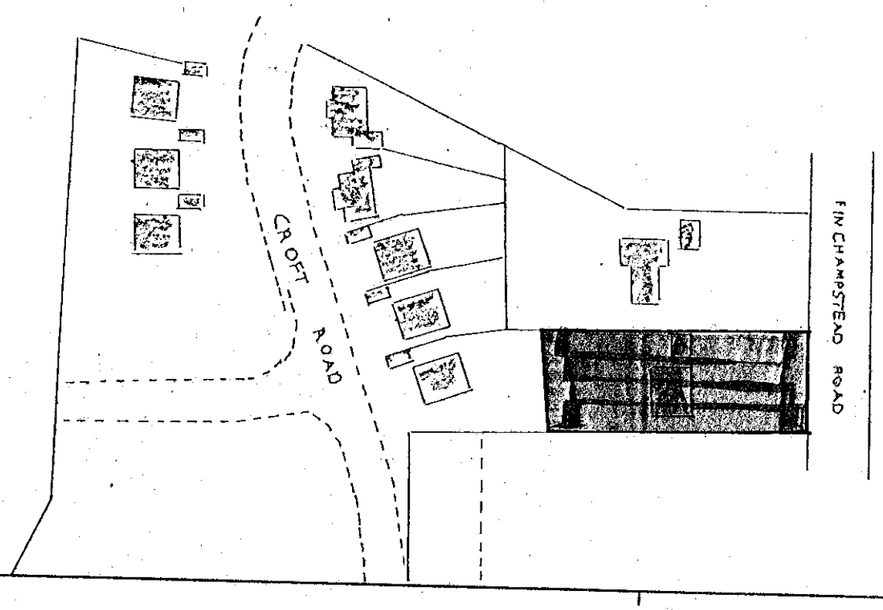

Location Plan

APPROVED

NOTES

All dimensions must be checked on site and not scaled from this drawing.

See also Dig No 11/00/4927

28 NOV 2000 2917

A		
	Date	Revisions

JOHN WOODS
A.M.I.B.C.O
Associate of the Chartered Institute of Building.
Building Consultant
Plan Drawing • Bill of Quantities • Estimating
Building Supervision • Valuations for Groundwork and Civil Engineering
HEATH COPSE, WOLVERTON ROAD, BAUGHURST
HANTS. RG26 5JH.
TELE:0118 981 2766 FAX: 0118 981 2766

Client: Ms L. Reader.

Job Title: 221 Finchampstead Road Wokingham, Berkshire. RG40 3HS.

Drawing Title: Site & Location Plans.

Scale: 1:500. 1:1250 Metric

Date: 7-11-00 Drawn by: JWoods.

Drg No. 11/00/4930 Rev.

A3

NOTES

All dimensions must be checked on site and not scaled from this drawing.

See also Drawing 00/4927

28.NOV.2000* 2917

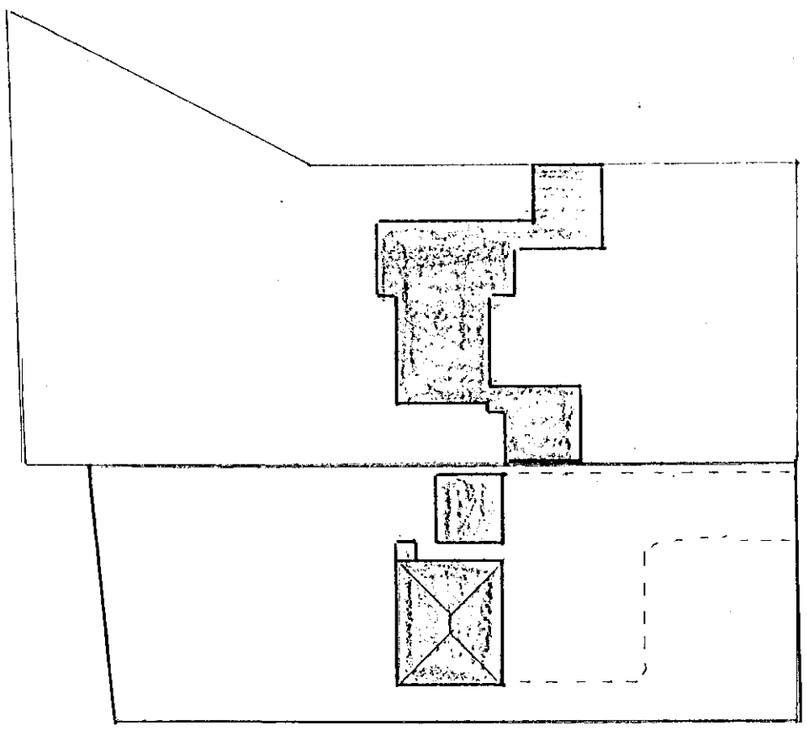

Existing Site Plan.

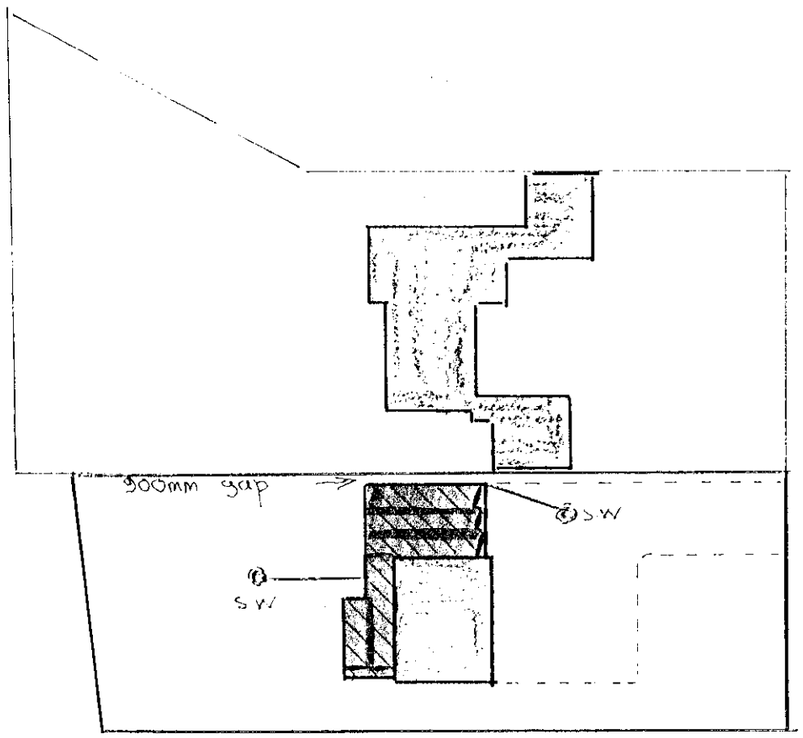

Proposed Site Plan.

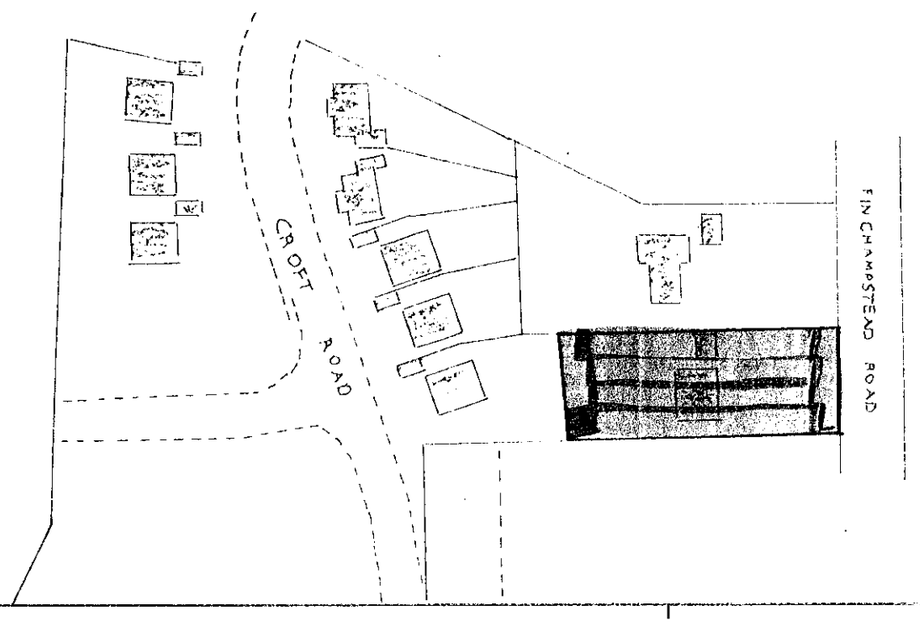

Location Plan

A		
	Date	Revisions

JOHN WOODS
A.M.I.B.C.O
Associate of the Chartered Institute of Building.
Building Consultant

Plan Drawing • Bill of Quantities • Estimating
Building Supervision • Valuations for Groundwork and Civil Engineering

HEATH COPSE, WOLVERTON ROAD, BAUGHURST
HANTS. RG26 5JH.

TELE:0118 981 2766 FAX: 0118 981 2766

Client
Ms L. Reader.

Job Title
221 Finchampstead Road Wokingham, Berkshire. RG40 3HS

Drawing Title
Site & Location Plans.

Scale 1:500. 1:1250 Metric

Date 7-11-00 Drawn by JWoods.

Drg No. 11/00/4930 Rev.

A3

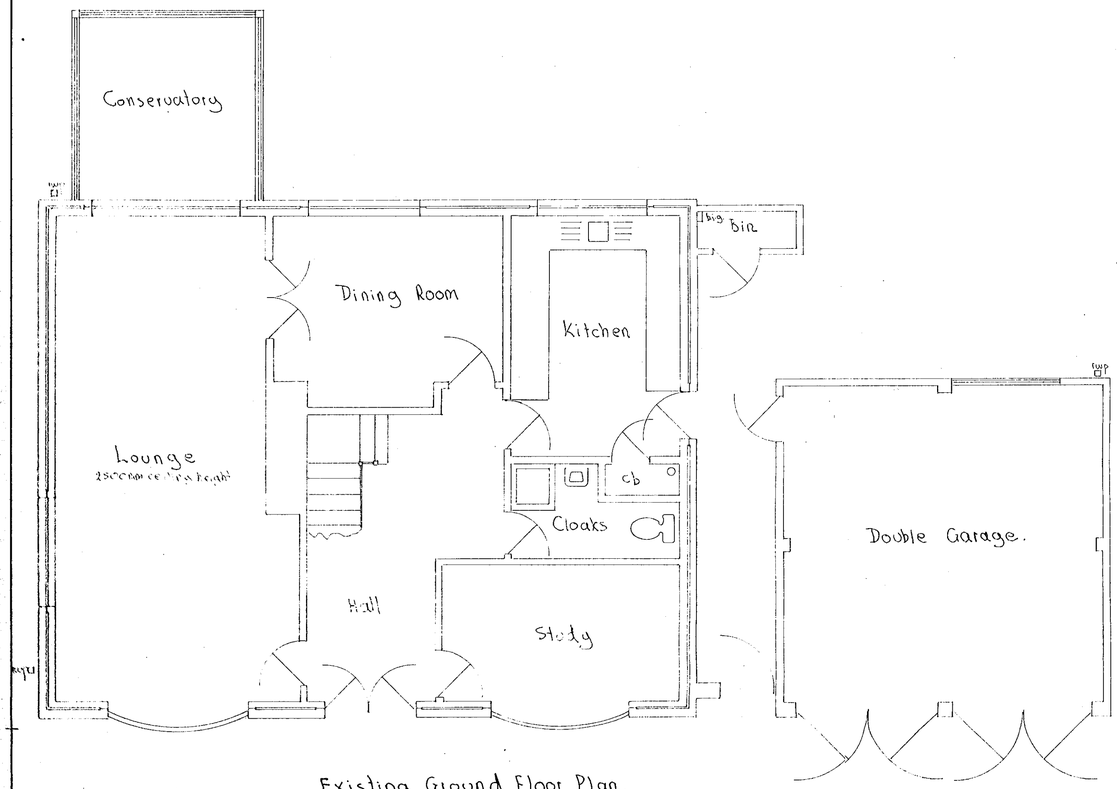

Existing Ground Floor Plan.

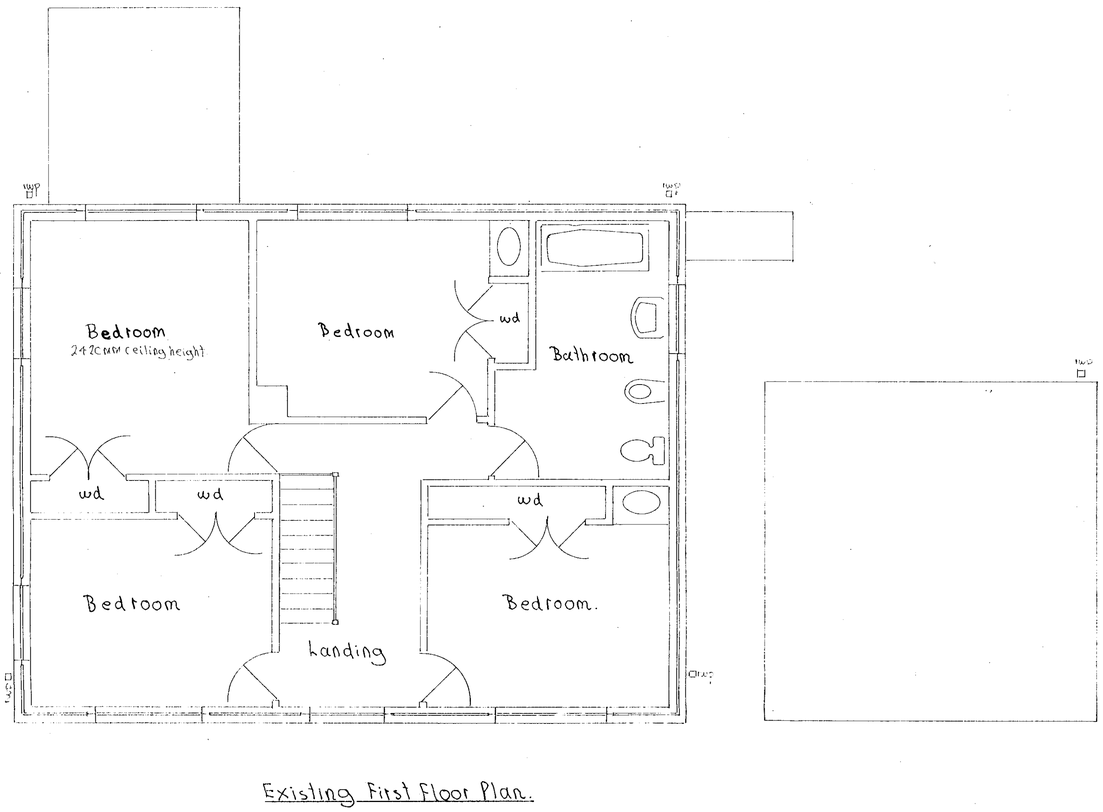

Existing First Floor Plan.

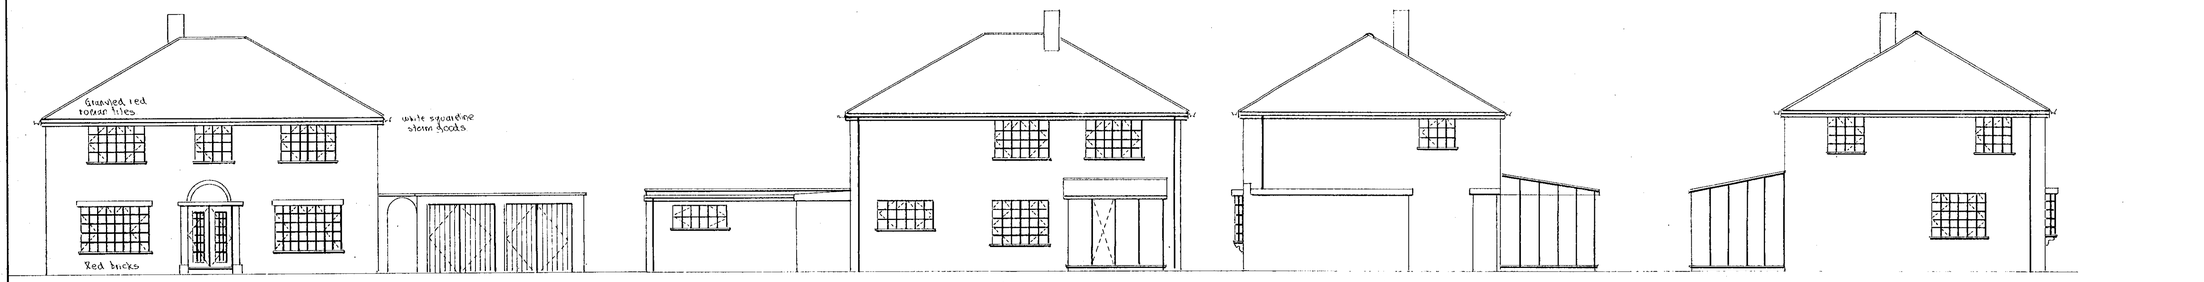

Existing Front Elevation.

Existing Rear Elevation.

Existing Side Elevations

28.NOV.2000* 2917

APPROVED

NOTES

All dimensions must be checked on site and not scaled from this drawing.

A		
	Date	Revisions

© copyright

JOHN WOODS
A.M.I.B.C.O
Associate of the Chartered Institute of Building.
Building Consultant
Plan Drawing • Bill of Quantities • Estimating
Building Supervision • Valuations for Groundwork and Civil Engineering
HEATH COPSE, WOLVERTON ROAD, BAUGHURST
HANTS. RG26 5JH.
TELE:0118 981 2766 FAX: 0118 981 2766

Client
Ms L. Reader.

Job Title
221 Finchampstead Road,
Wokingham, Berkshire.
RG40 3HS.

Drawing Title
Survey of Detached House.

Scale 1:50 & 1:100 Metric.

Date 2.8.00. **Drawn by** JWoods.

Drg No. 8/00/4862. **Rev.**

841 x 594mm A1

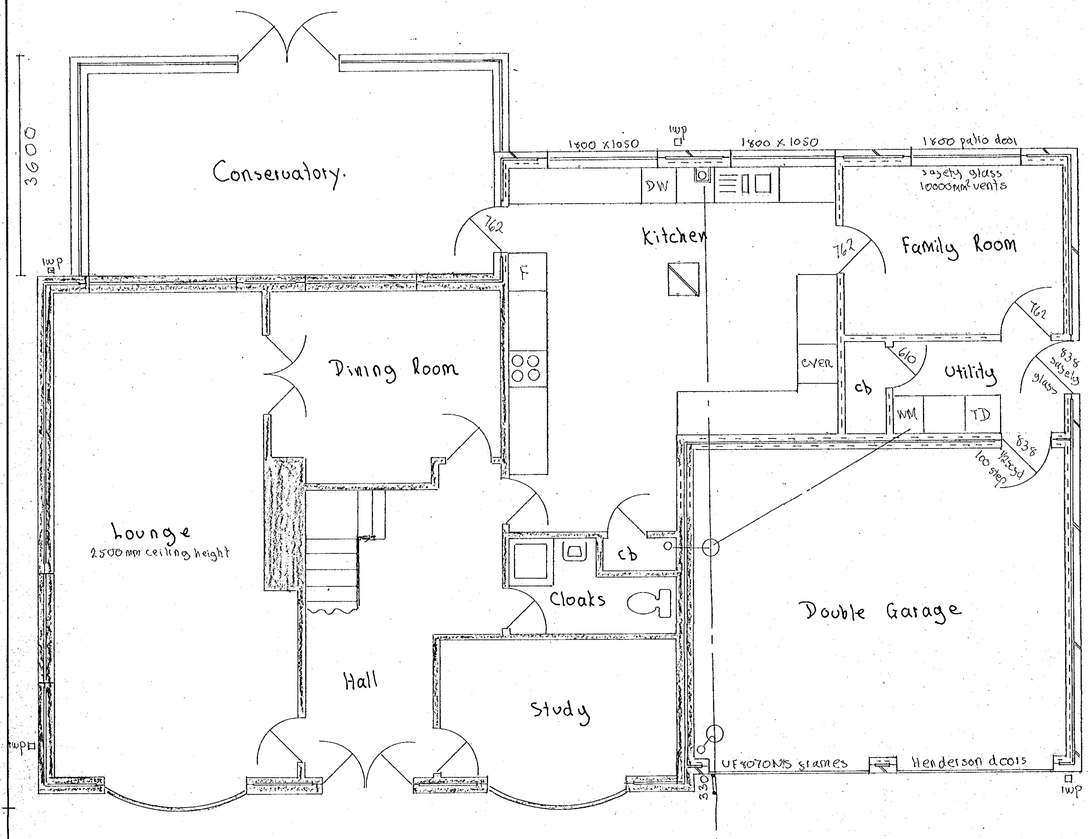

Proposed Ground Floor Plan

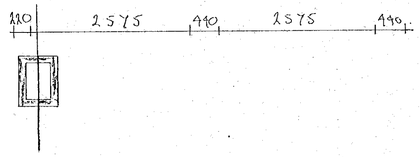

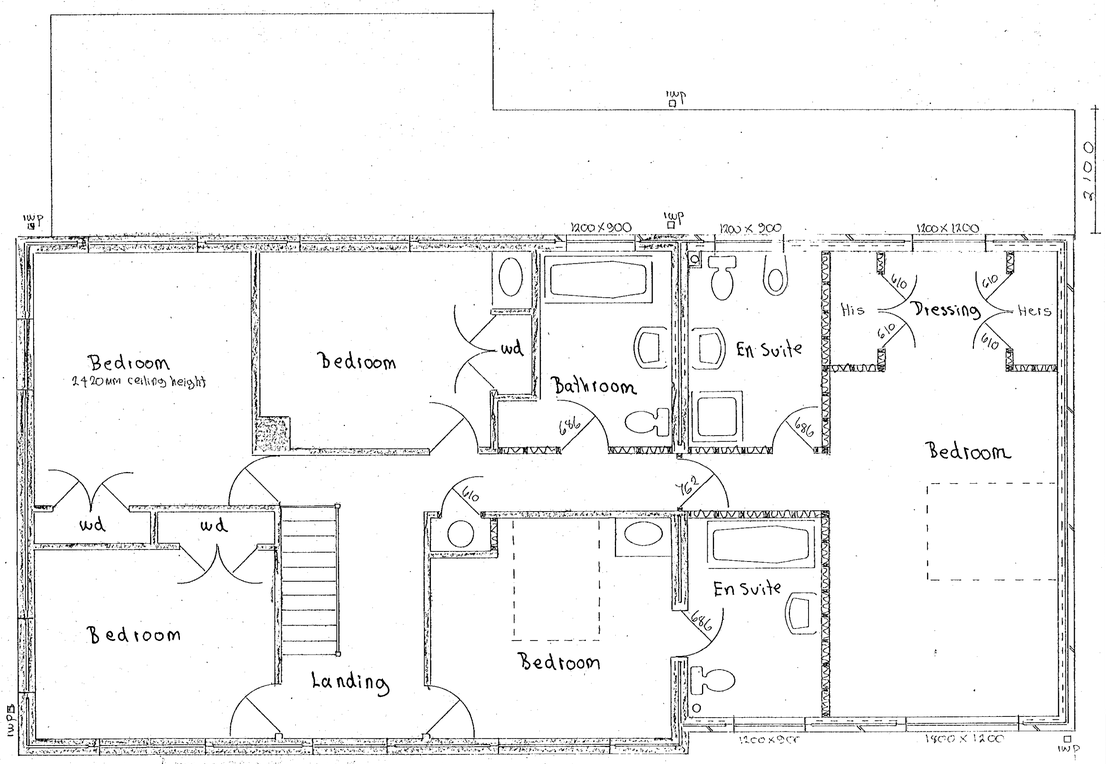

Proposed First Floor Plan

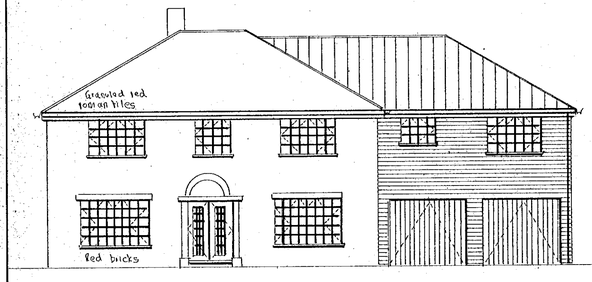

Proposed Front Elevation.

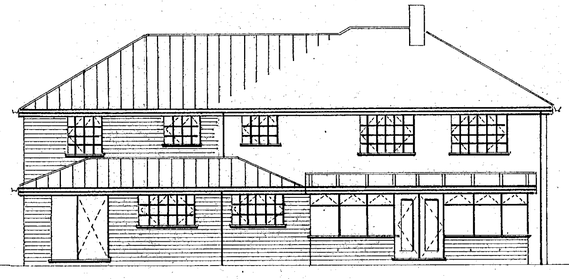

Proposed Rear Elevation.

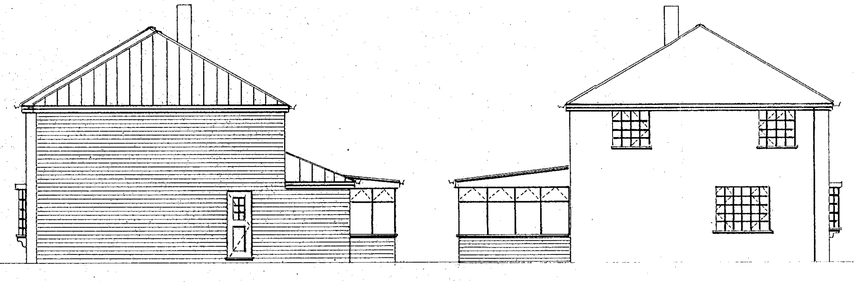

Proposed Side Elevations.

APPROVED

28.NOV.2000* 2917

NOTES

All dimensions must be checked on site and not scaled from this drawing.

For existing survey see Drg No 8/00/4862

A		
	Date	Revisions

© copyright

JOHN WOODS
A.M.I.B.C.O
Associate of the Chartered Institute of Building.
Building Consultant
Plan Drawing • Bill of Quantities • Estimating
Building Supervision • Valuations for Groundwork and Civil Engineering
HEATH COPSE, WOLVERTON ROAD, BAUGHURST HANTS. RG26 5JH.
TELE:0118 981 2766 FAX: 0118 981 2766

Client
Ms L. Reader

Job Title
221 Finchampstead Road, Wokingham, Berkshire RG40 3HS

Drawing Title
Two Storey Side & Single Storey Rear Extensions

Scale 1:50.1:100 Metric

Date 3-11-00. Drawn by JWoods

Drg No. 11/00/4927. Rev.

841 x 594mm A1

0 23/1/01