Drawing No. 2000/02

5200

5200.

520* Vent Pipe

SHOWER

W.C.

W.C.

HB

HB

NEW TOILET AREA

STEEL OVEN

FIRE ESCAPE

6m

6m.

0 10 20 30 40 50 60 70 80 90 100

0 2 3

PROPOSED GROUND FLOOR LAYOUT

07 DEC 2000* 3010

2000/03

07 DEC 2000* 3010

RESEARCH AND DEV.

SPECIALIST MACHINES.

INSPECTION.

ISO 9002.

BONDED STORE.

QUALITY ASSURANCE

ARCHIVES.

KITCHEN

REST AREA.

07 DEC 2000* 3010

DN

BALUSTRADING

LANDING

NEW STAIRCASE

0 10 20 30 40 50 60 70 80 90 100

0 1 2 3

1:50

PROPOSED NEW UPPER FLOOR

DRG. 2000/01.

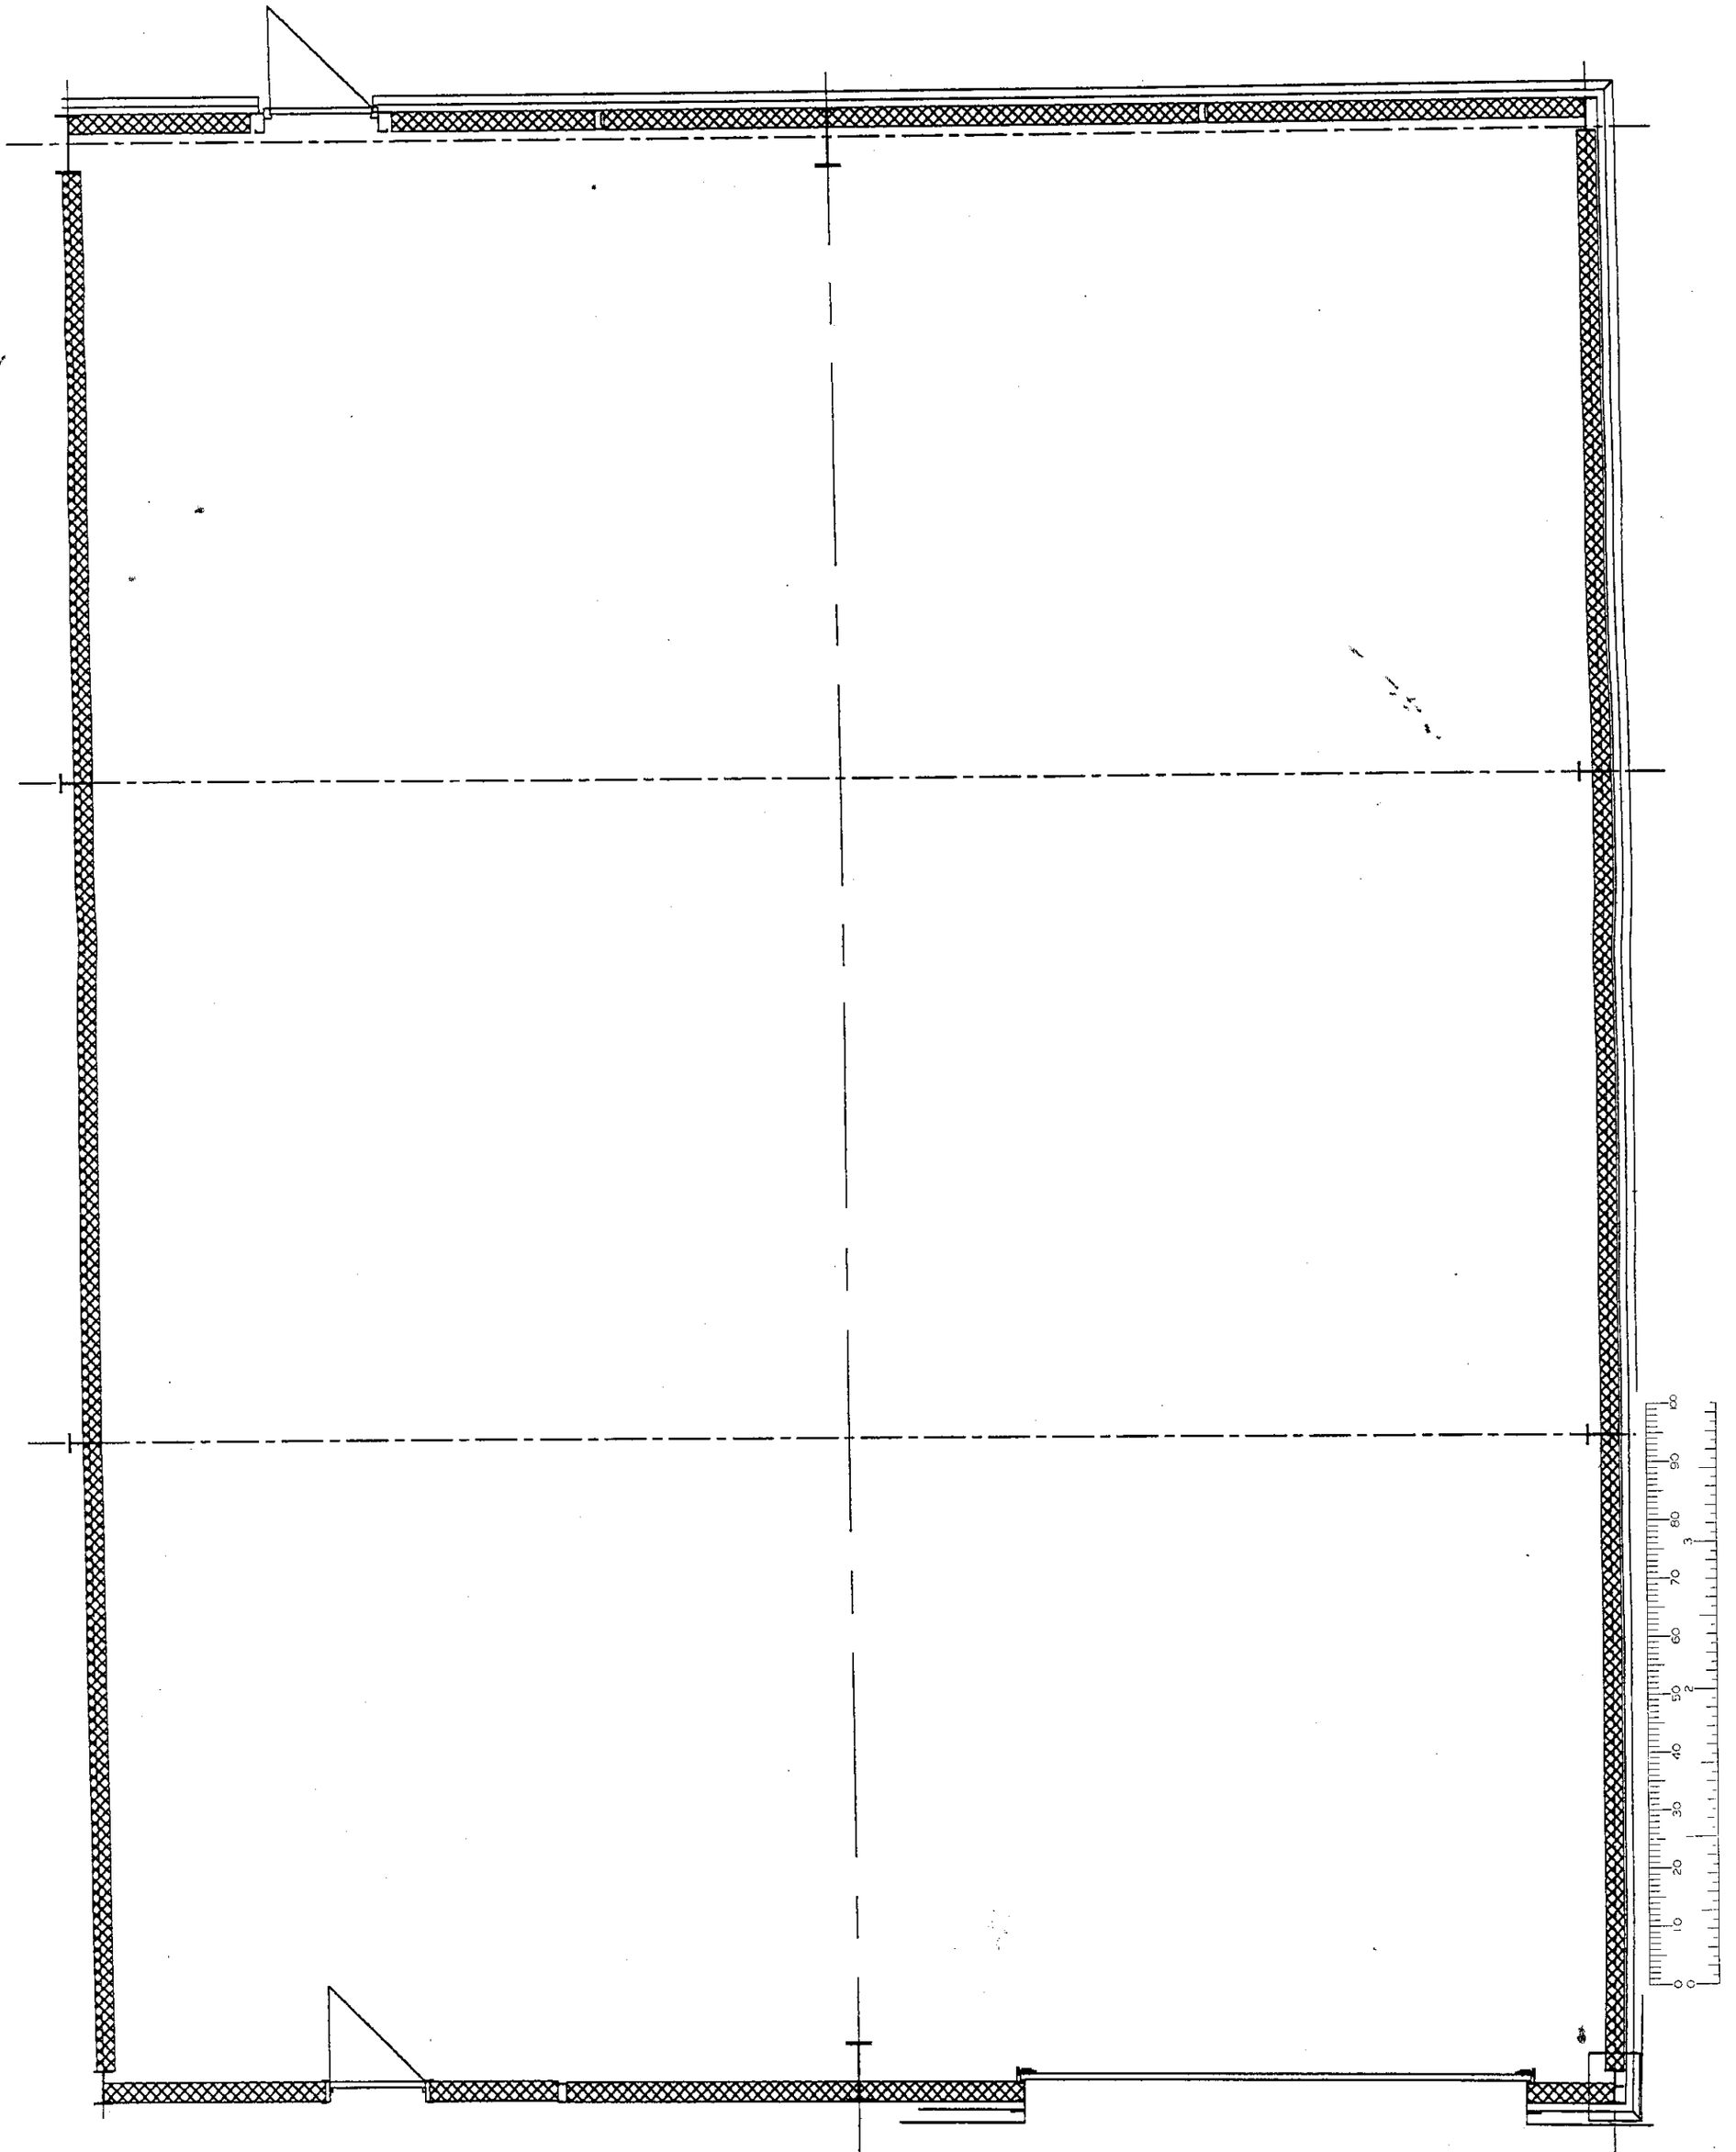

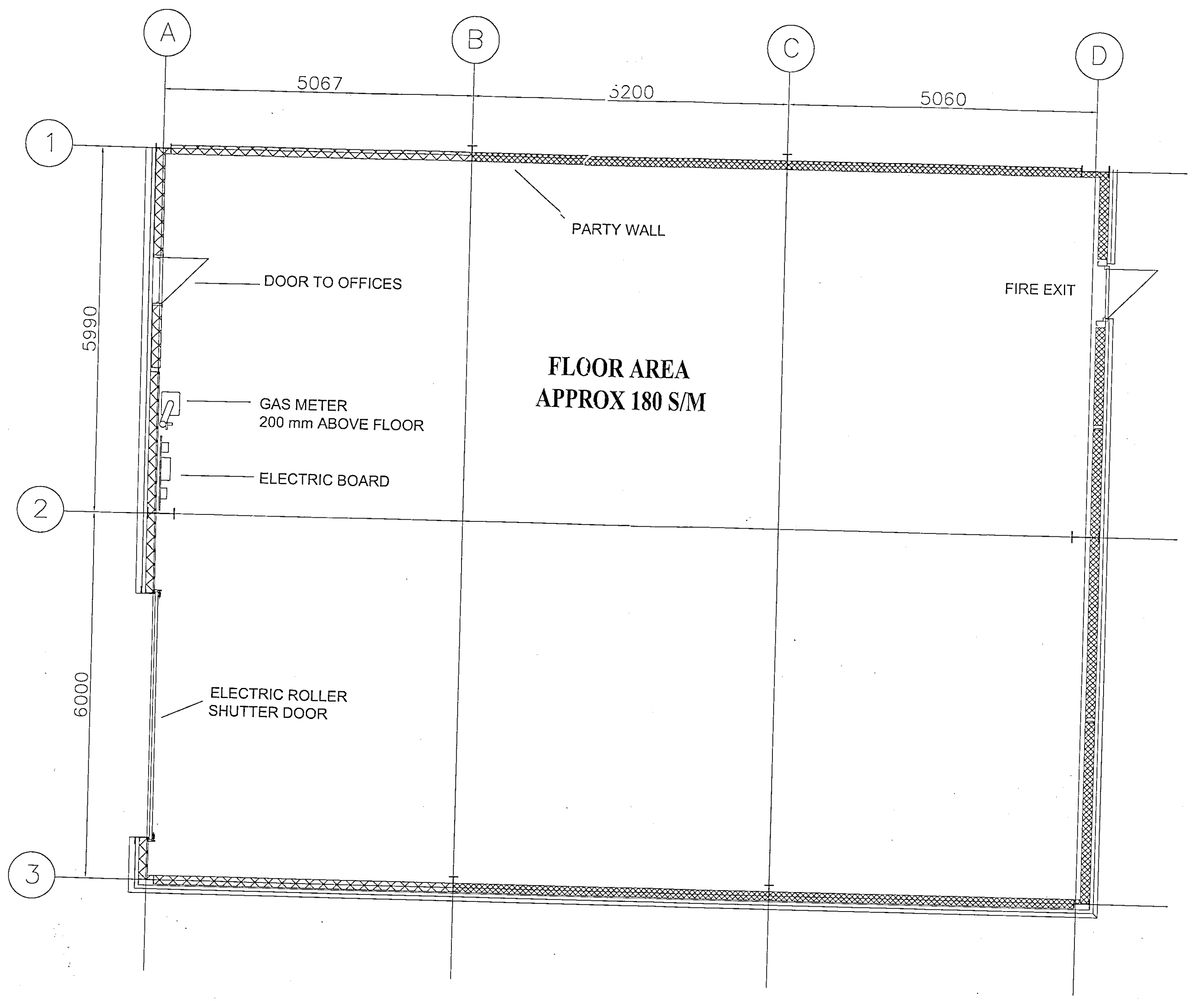

PLAN SHOWING EXISTING GROUND FLOOR LAYOUT

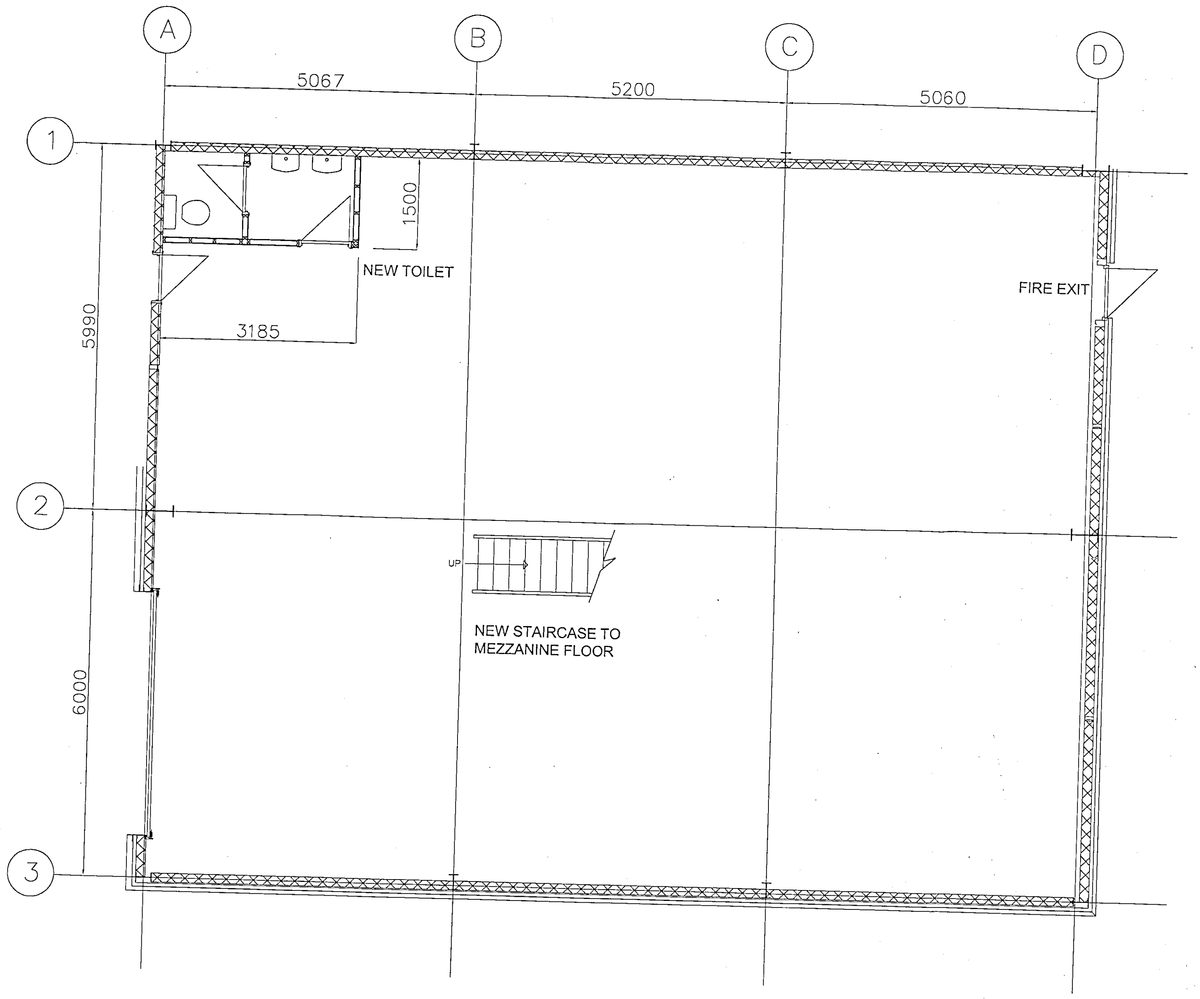

PLAN SHOWING PROPOSED GROUND FLOOR LAYOUT

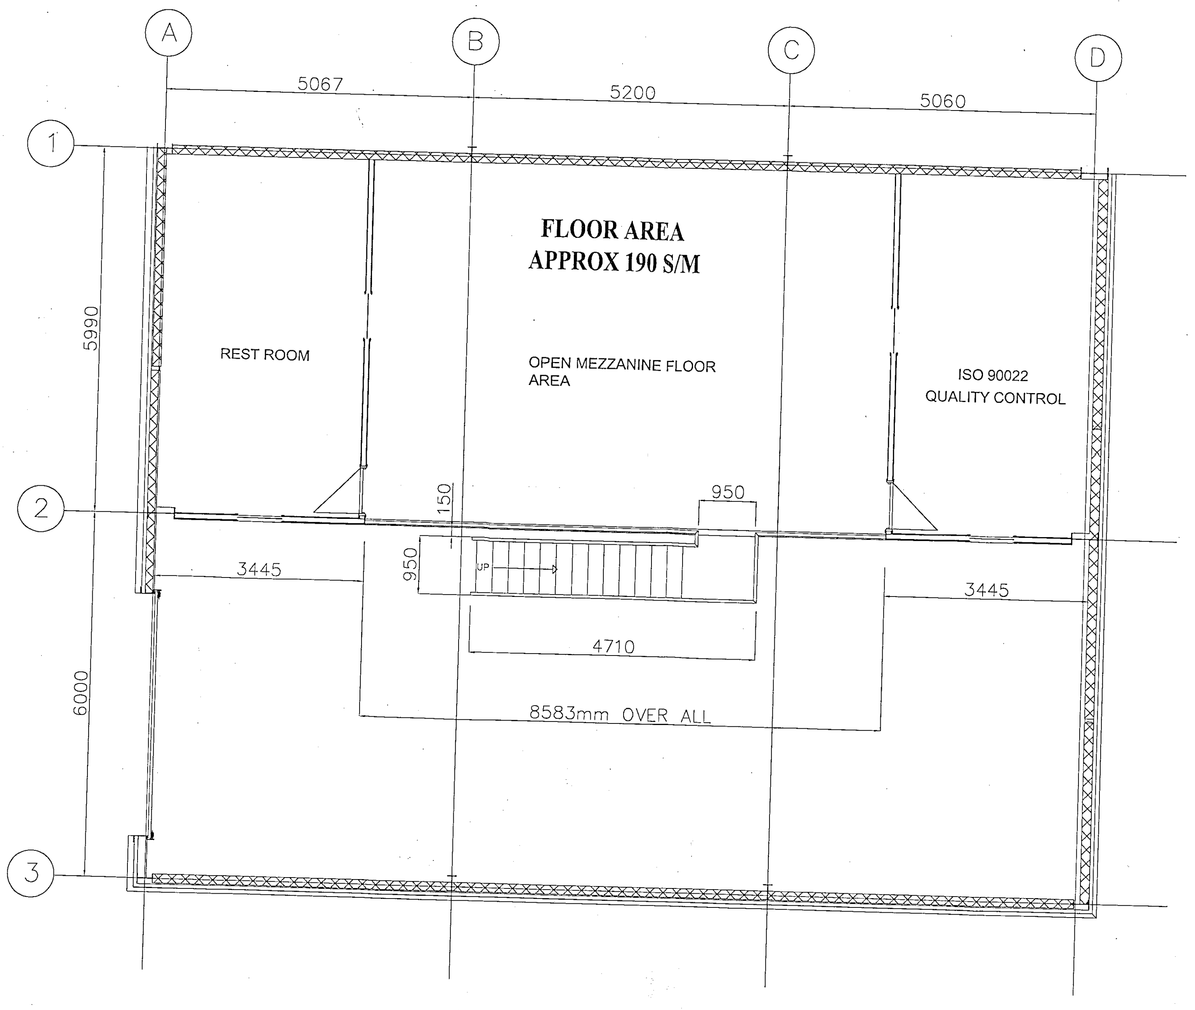

PLAN SHOWING PROPOSED MEZZANINE FLOOR

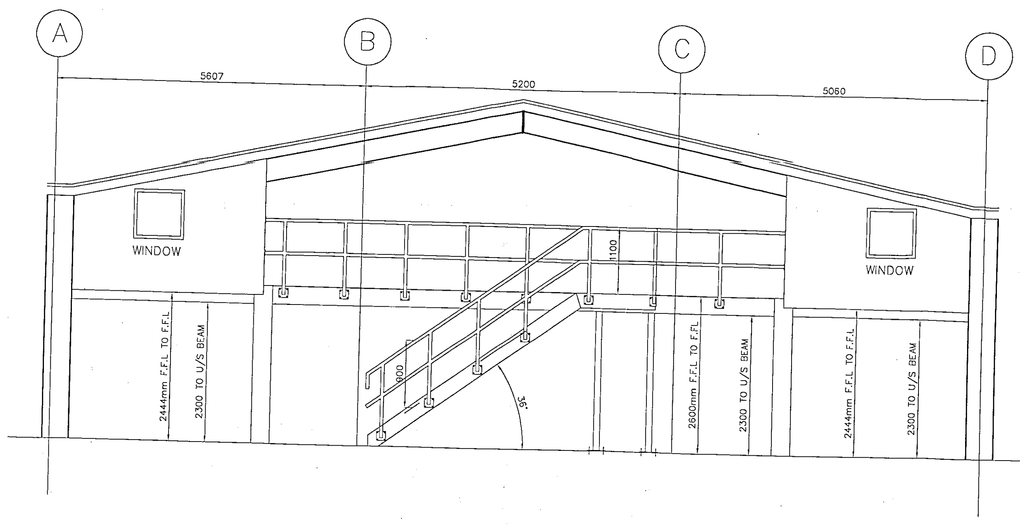

ELEVATION SHOWING MEZZANINE FLOOR

APPROVED

Rev.	Details	Date
A	Plans for 16 MARINO WAY HOGWOOD LANE IND. EST. FINCHAMPSTEAD	

Applicant: MR. P. BROOKS

Address: PARK COTTAGE
CHURCH LANE, BINFIELD

Job: SINGLE STOREY
SIDE EXTENSION

Drawing: NEW TOILET &
MEZZANINE FLOOR

Scale	Date	Drawn
1 / 50	DEC. '00	P.J.D.
Dwg. No.		Rev.
3000 / 01		A –

SD 21/2/01

3210