


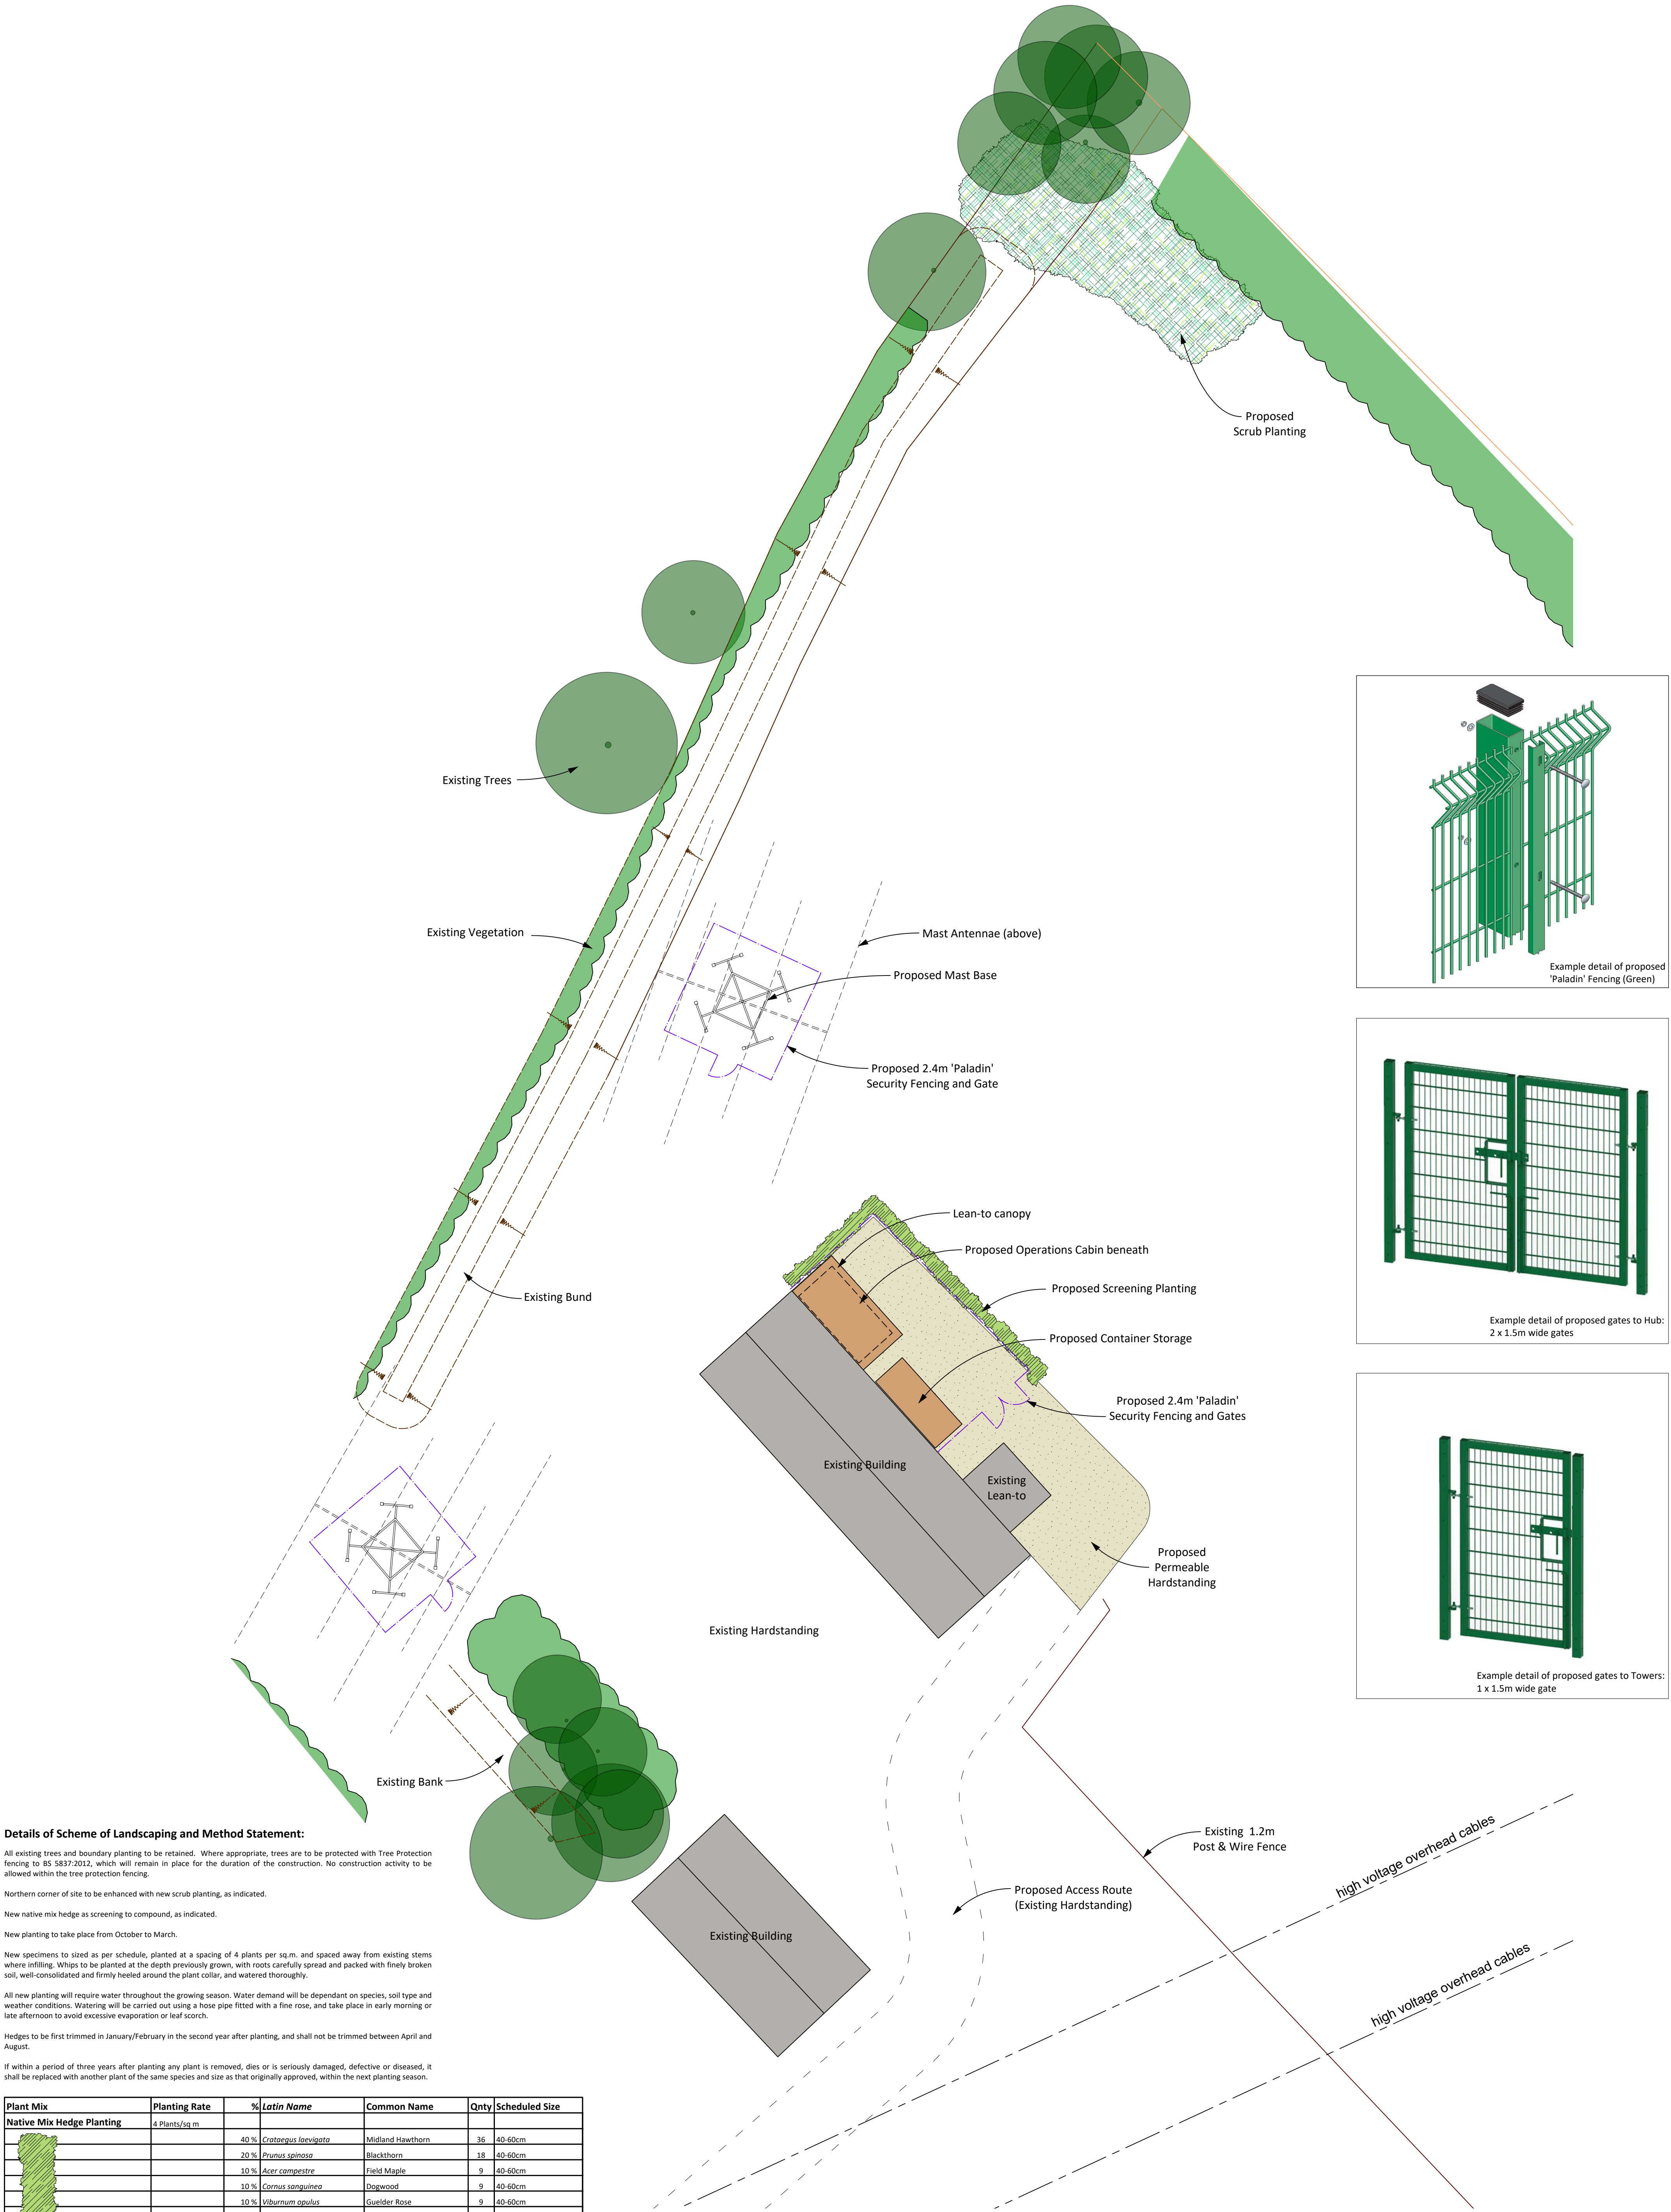

Details of Scheme of Landscaping and Method Statement:

All existing trees and boundary planting to be retained. Where appropriate, trees are to be protected with Tree Protection fencing to BS 5837:2012, which will remain in place for the duration of the construction. No construction activity to be allowed within the tree protection fencing.

Northern corner of site to be enhanced with new scrub planting, as indicated.

New native mix hedge as screening to compound, as indicated.

New planting to take place from October to March.


New specimens to sized as per schedule, planted at a spacing of 4 plants per sq.m. and spaced away from existing stems where infilling. Whips to be planted at the depth previously grown, with roots carefully spread and packed with finely broken soil, well-consolidated and firmly heeled around the plant collar, and watered thoroughly.

All new planting will require water throughout the growing season. Water demand will be dependant on species, soil type and weather conditions. Watering will be carried out using a hose pipe fitted with a fine rose, and take place in early morning or late afternoon to avoid excessive evaporation or leaf scorch.

Hedges to be first trimmed in January/February in the second year after planting, and shall not be trimmed between April and August.

If within a period of three years after planting any plant is removed, dies or is seriously damaged, defective or diseased, it shall be replaced with another plant of the same species and size as that originally approved, within the next planting season.

Plant Mix	Planting Rate	%	Latin Name	Common Name	Qty	Scheduled Size
Native Mix Hedge Planting	4 Plants/sq m					
		40 %	<i>Crataegus laevigata</i>	Midland Hawthorn	36	40-60cm
		20 %	<i>Prunus spinosa</i>	Blackthorn	18	40-60cm
		10 %	<i>Acer campestre</i>	Field Maple	9	40-60cm
		10 %	<i>Cornus sanguinea</i>	Dogwood	9	40-60cm
		10 %	<i>Viburnum opulus</i>	Guellder Rose	9	40-60cm
		5 %	<i>Eunymus europaeus</i>	Spindle	4	40-60cm
		5 %	<i>Ilex aquifolium</i>	Holly	4	30-40cm
Native Scrub Planting Area	4 Plants/sq m					
		40 %	<i>Crataegus laevigata</i>	Midland Hawthorn	253	40-60cm
		40 %	<i>Prunus spinosa</i>	Blackthorn	253	40-60cm
		20 %	<i>Rubus fruticosus</i>	Bramble	127	40-60cm

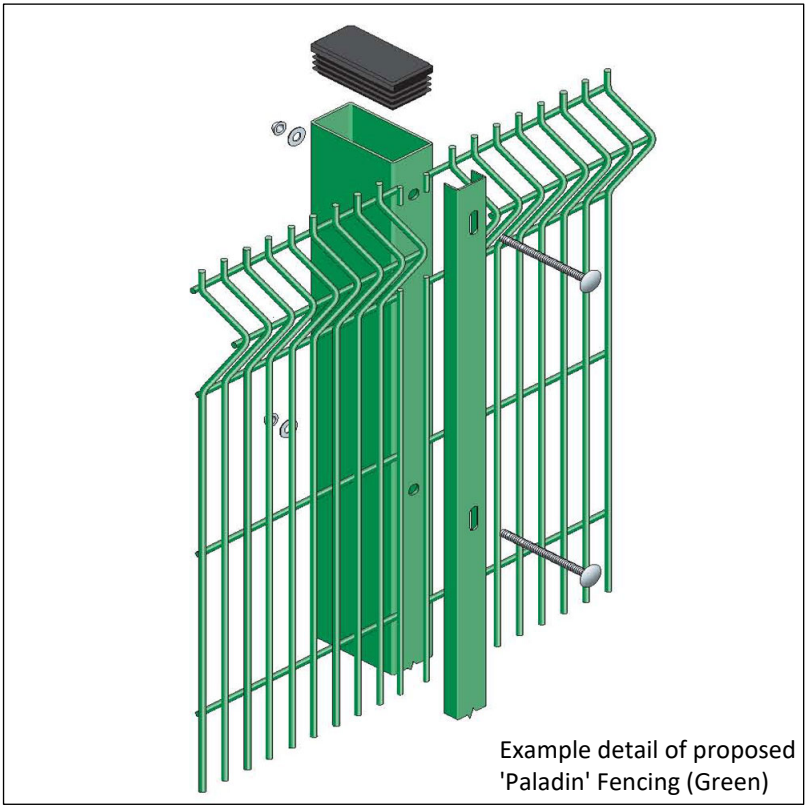

Example detail of proposed 'Paladin' Fencing (Green)



Example detail of proposed gates to Hub: 2 x 1.5m wide gates



Example detail of proposed gates to Towers: 1 x 1.5m wide gate