


- Notes:
- GRID AND LEVELS BASED ON ORDNANCE DATUM, DERIVED FROM THE NATIONAL GRID NETWORK. LOCAL SCALE FACTOR 0.9998 APPLIED.
 - TREE AND HEDGE SPECIES HAVE BEEN IDENTIFIED AS ACCURATELY AS POSSIBLE BUT SHOULD BE CHECKED IN CRITICAL AREAS.

Coordinate Table				
Station	Description	Easting	Northing	Level
S1	Road Nail	483777.543	165867.096	71.535
S2	Road Nail	483790.538	165761.530	70.310
S3	Road Nail	483743.235	165831.428	69.185
S4	Road Nail	483716.111	165877.596	68.926
S5	Road Nail	483680.582	165879.839	69.470
S6	Road Nail	483618.735	165886.964	69.933
S7	Road Nail	483538.214	165893.098	68.770
S8	Road Nail	483498.341	165936.693	68.776
S9	Road Nail	483472.228	165942.508	68.777
S10	Road Nail	483526.587	166000.744	68.770
S11	Road Nail	483630.154	165710.256	70.566
S12	Road Nail	483505.135	166035.584	68.562
S13	Road Nail	483526.502	166000.744	67.275
S14	Road Nail	483591.923	166078.508	67.380
S15	Road Nail	483619.956	166038.125	67.966
S16	Road Nail	483627.862	166000.694	68.529
S101	Road Nail	483602.204	165956.642	68.981
S102	Road Nail	483663.984	165954.153	68.687
S161	Road Nail	483638.626	166030.719	67.605
S162	Road Nail	483651.481	166052.778	67.583

TOPOGRAPHICAL KEY	
	5 SURVEY STATION
	BANNING
	HEDGE SPREADS
	WOODLAND CANOPY
	TREES
	GATE
	KERB CHANNEL
	ROAD UNNUMBERED
	FOOTPATH
	CHANGE IN SURFACE
	FENCE
	WALL
	OVERHEAD ELECTRIC
	OVERHEAD TELECOM
	FOUL SEWER
	SURFACE SEWER
	P-TAP
	BACK DROP (EXTERNAL)
	BACK DROP (INTERNAL)
	BUILDING
	OPEN SIDED BUILDING
	OVERHANGS/CANOPY
	GLASSHOUSE
	CONTOUR
	SPOT LEVEL
	SODAM LEVEL
	BORE HOLE
	THAL HOLE
	BARBED WIRE FENCE
	CLOSE BOARDED FENCE
	CONCRETE PANEL FENCE
	CORRUGATED IRON FENCE
	CHAIN LINK FENCE
	CHESTNUT PAVING
	GENERAL ABBREVIATIONS
	ACCESS ABBREVIATIONS
	FENCE ABBREVIATIONS

Sheet Layout: (Not to Scale)							
1	2						
3	4						
5	6						
7	8						

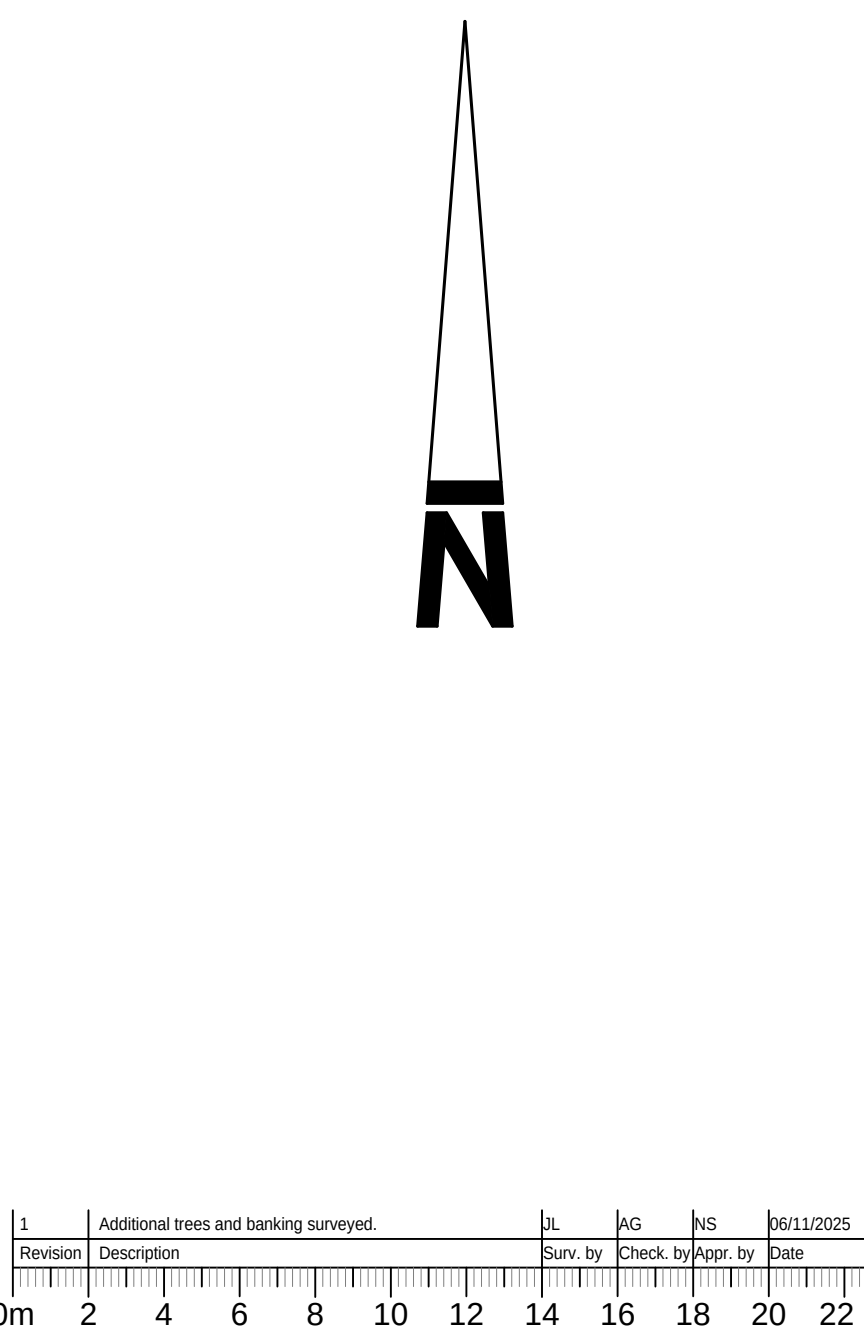

Topographical Survey

Client:

dandara

Pinewood Campus
Nine Mile Ride
Wokingham
RG40 3EW

Scale: 1:200 Sheet Size: A0 Sheet Number: 1 Date: August 2025

Project Number: 36437 Rev: 1 Checked by: JL AG Approved by: NS

mk surveys

www.mk-surveys.com www.surveys4dm.co.uk
Head Office: Milton Keynes t: 01908 565561 e: mail@mk-surveys.co.uk