

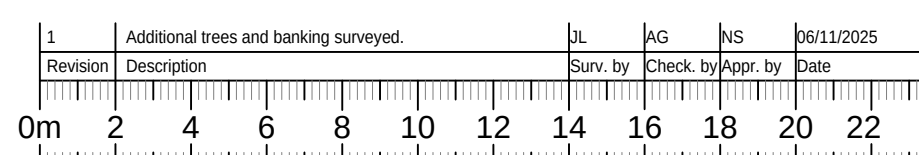


Coordinate Table				
Station	Description	Easting	Northing	Level

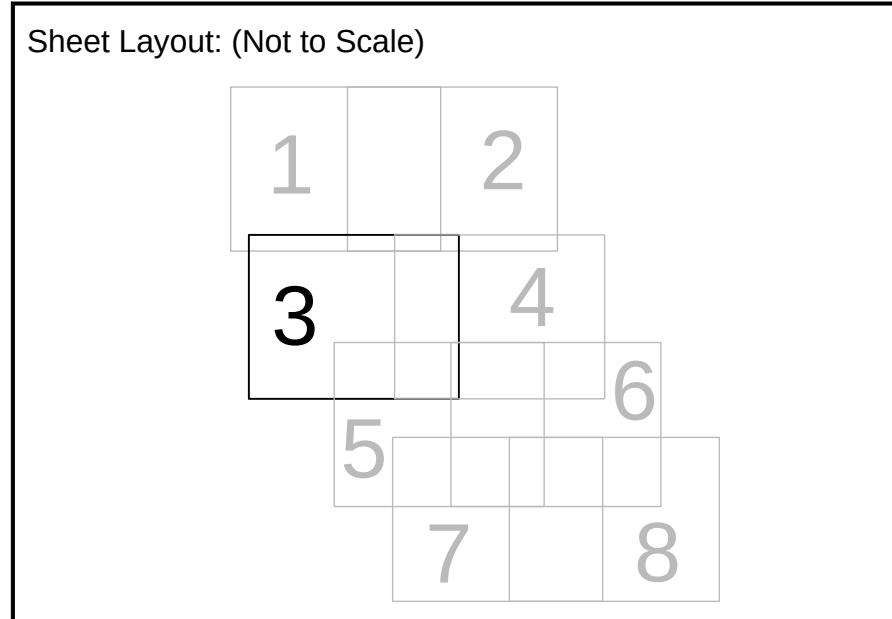

Topographical Survey

Client

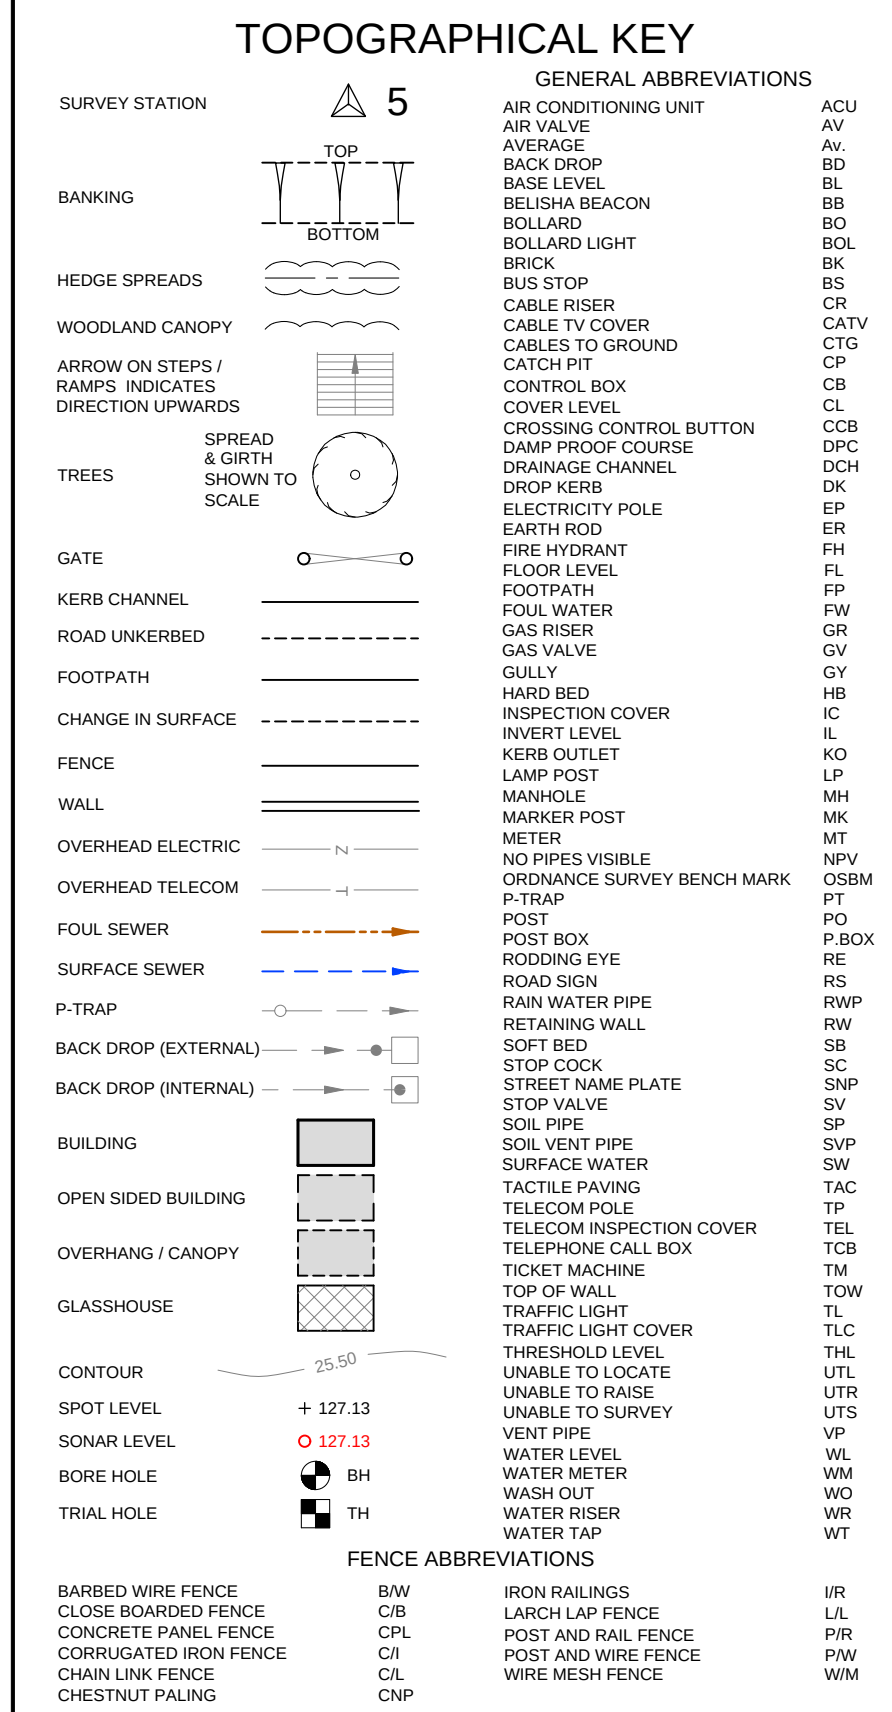

Pinewood Campus
Nine Mile Ride
Wokingham
RG40 3EW

Scale: 1:200	Sheet Size: A0	Sheet Number: 3	Date: August 2025		
Project Number: 36437		Rev: 1	Surveyed by: JL	Checked by: AG	Approved by: NS

mk surveys



Head Office: Milton Keynes t: 01908 565561 e: mail@mksurveys.co.uk