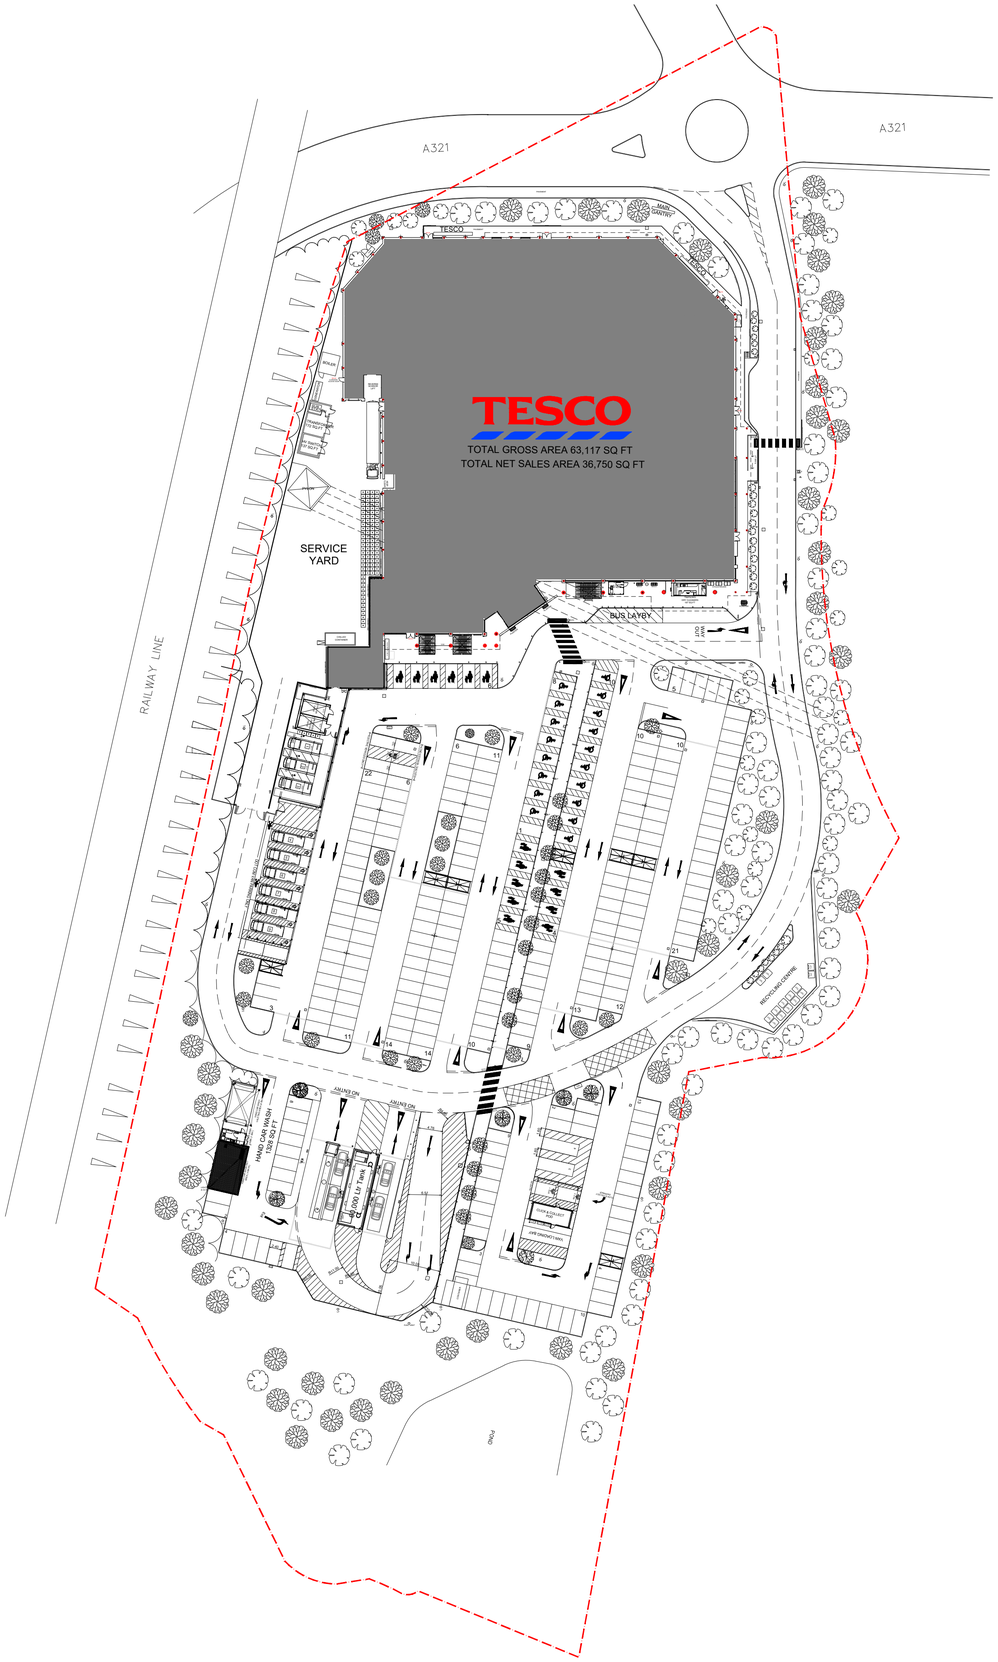
A321
A321
TESCO
TESCO
TOTAL GROSS AREA 63,117 SQ.FT
TOTAL NET SALES AREA 36,750 SQ FT
SERVICE YARD
RAILWAY LINE
BUS LAYBY
RECYCLING CENTRE
HAND CAR WASH
1302 SQ.FT
ATM
ATM
ATM