


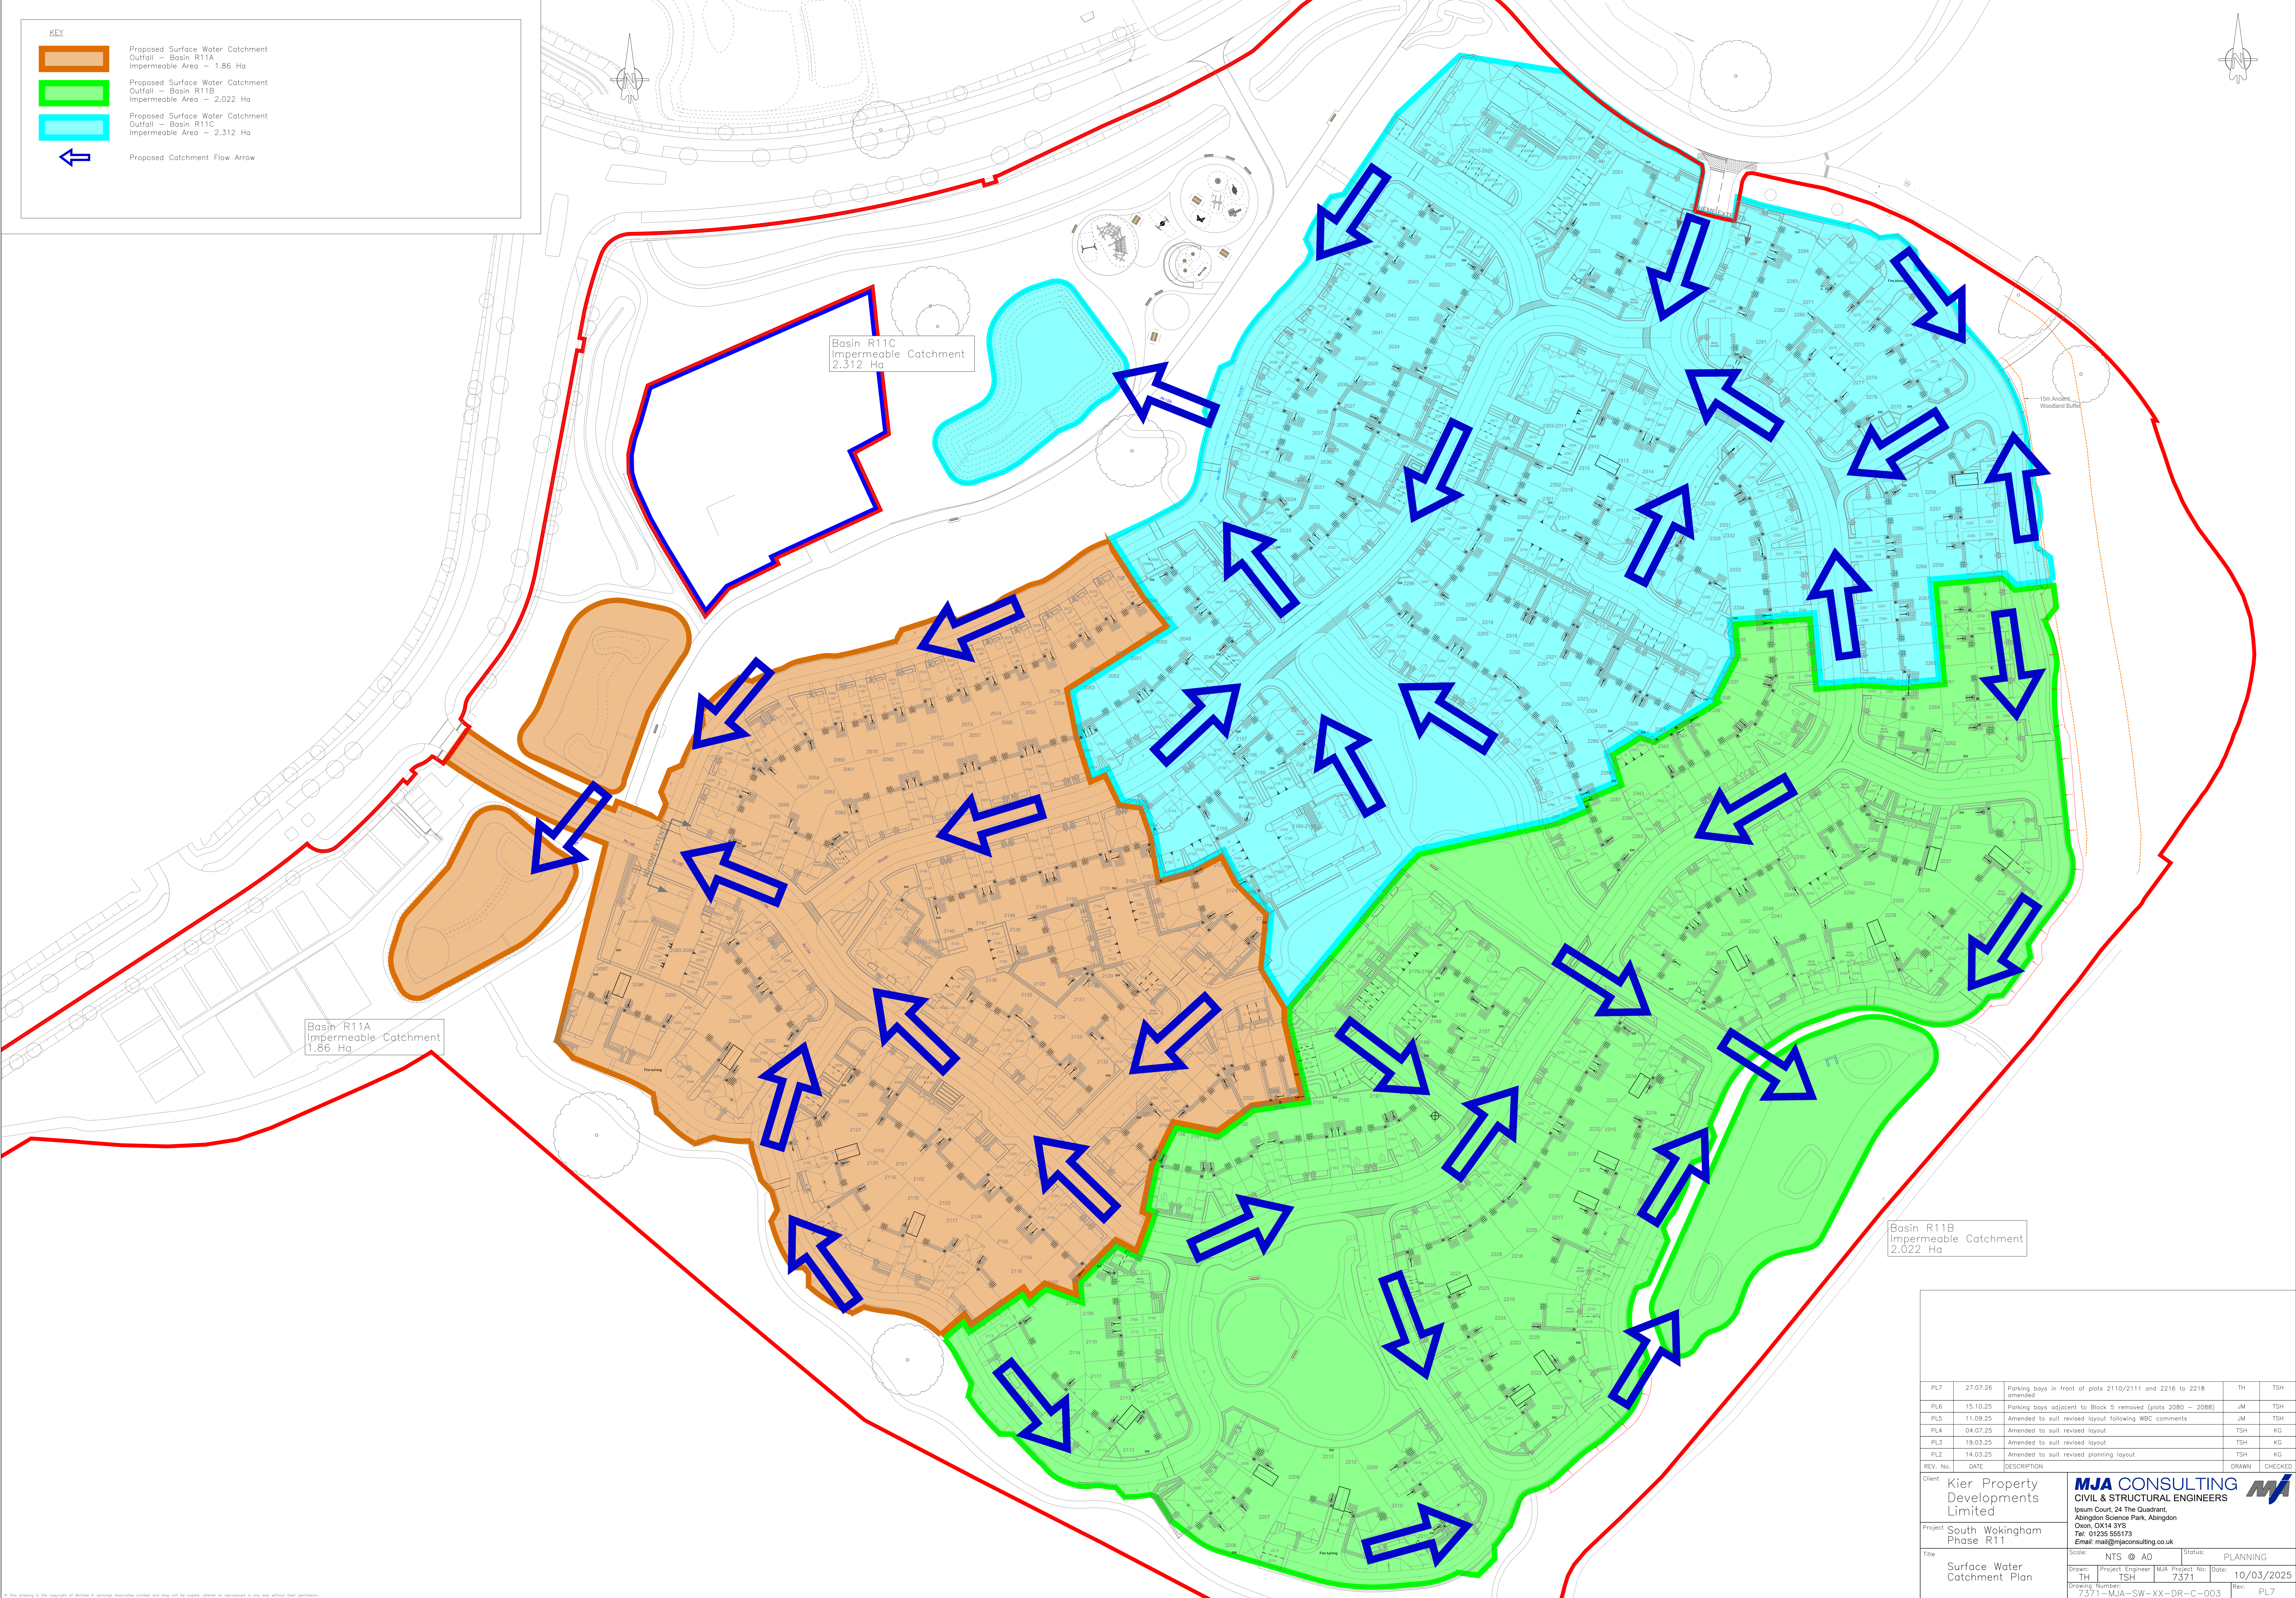

© This drawing is the copyright of Michael A. Jennings Associates Limited and may not be copied, altered or reproduced in any way without their permission.

PL7	27.07.26	Parking bays in front of plots 2110/2111 and 2216 to 2218 amended	TH	TSH
PL6	15.10.25	Parking bays adjacent to Block 5 removed (plots 2080 – 2088)	JM	TSH
PL5	11.09.25	Amended to suit revised layout following WBC comments	JM	TSH
PL4	04.07.25	Amended to suit revised layout	TSH	KG
PL3	19.03.25	Amended to suit revised layout	TSH	KG
PL2	14.03.25	Amended to suit revised planning layout	TSH	KG
REV. No.	DATE	DESCRIPTION	DRAWN	CHECKED
Client: Kier Property Developments Limited				
Project: South Wokingham Phase R11				
Title: Surface Water Catchment Plan				
Scale:	NTS @ A0	Status:	PLANNING	
Drawn:	TH	Project Engineer:	MJA Project No:	Date:
Drawing Number:	7371-MJA-SW-XX-DR-C-003	Rev:	PL7	