


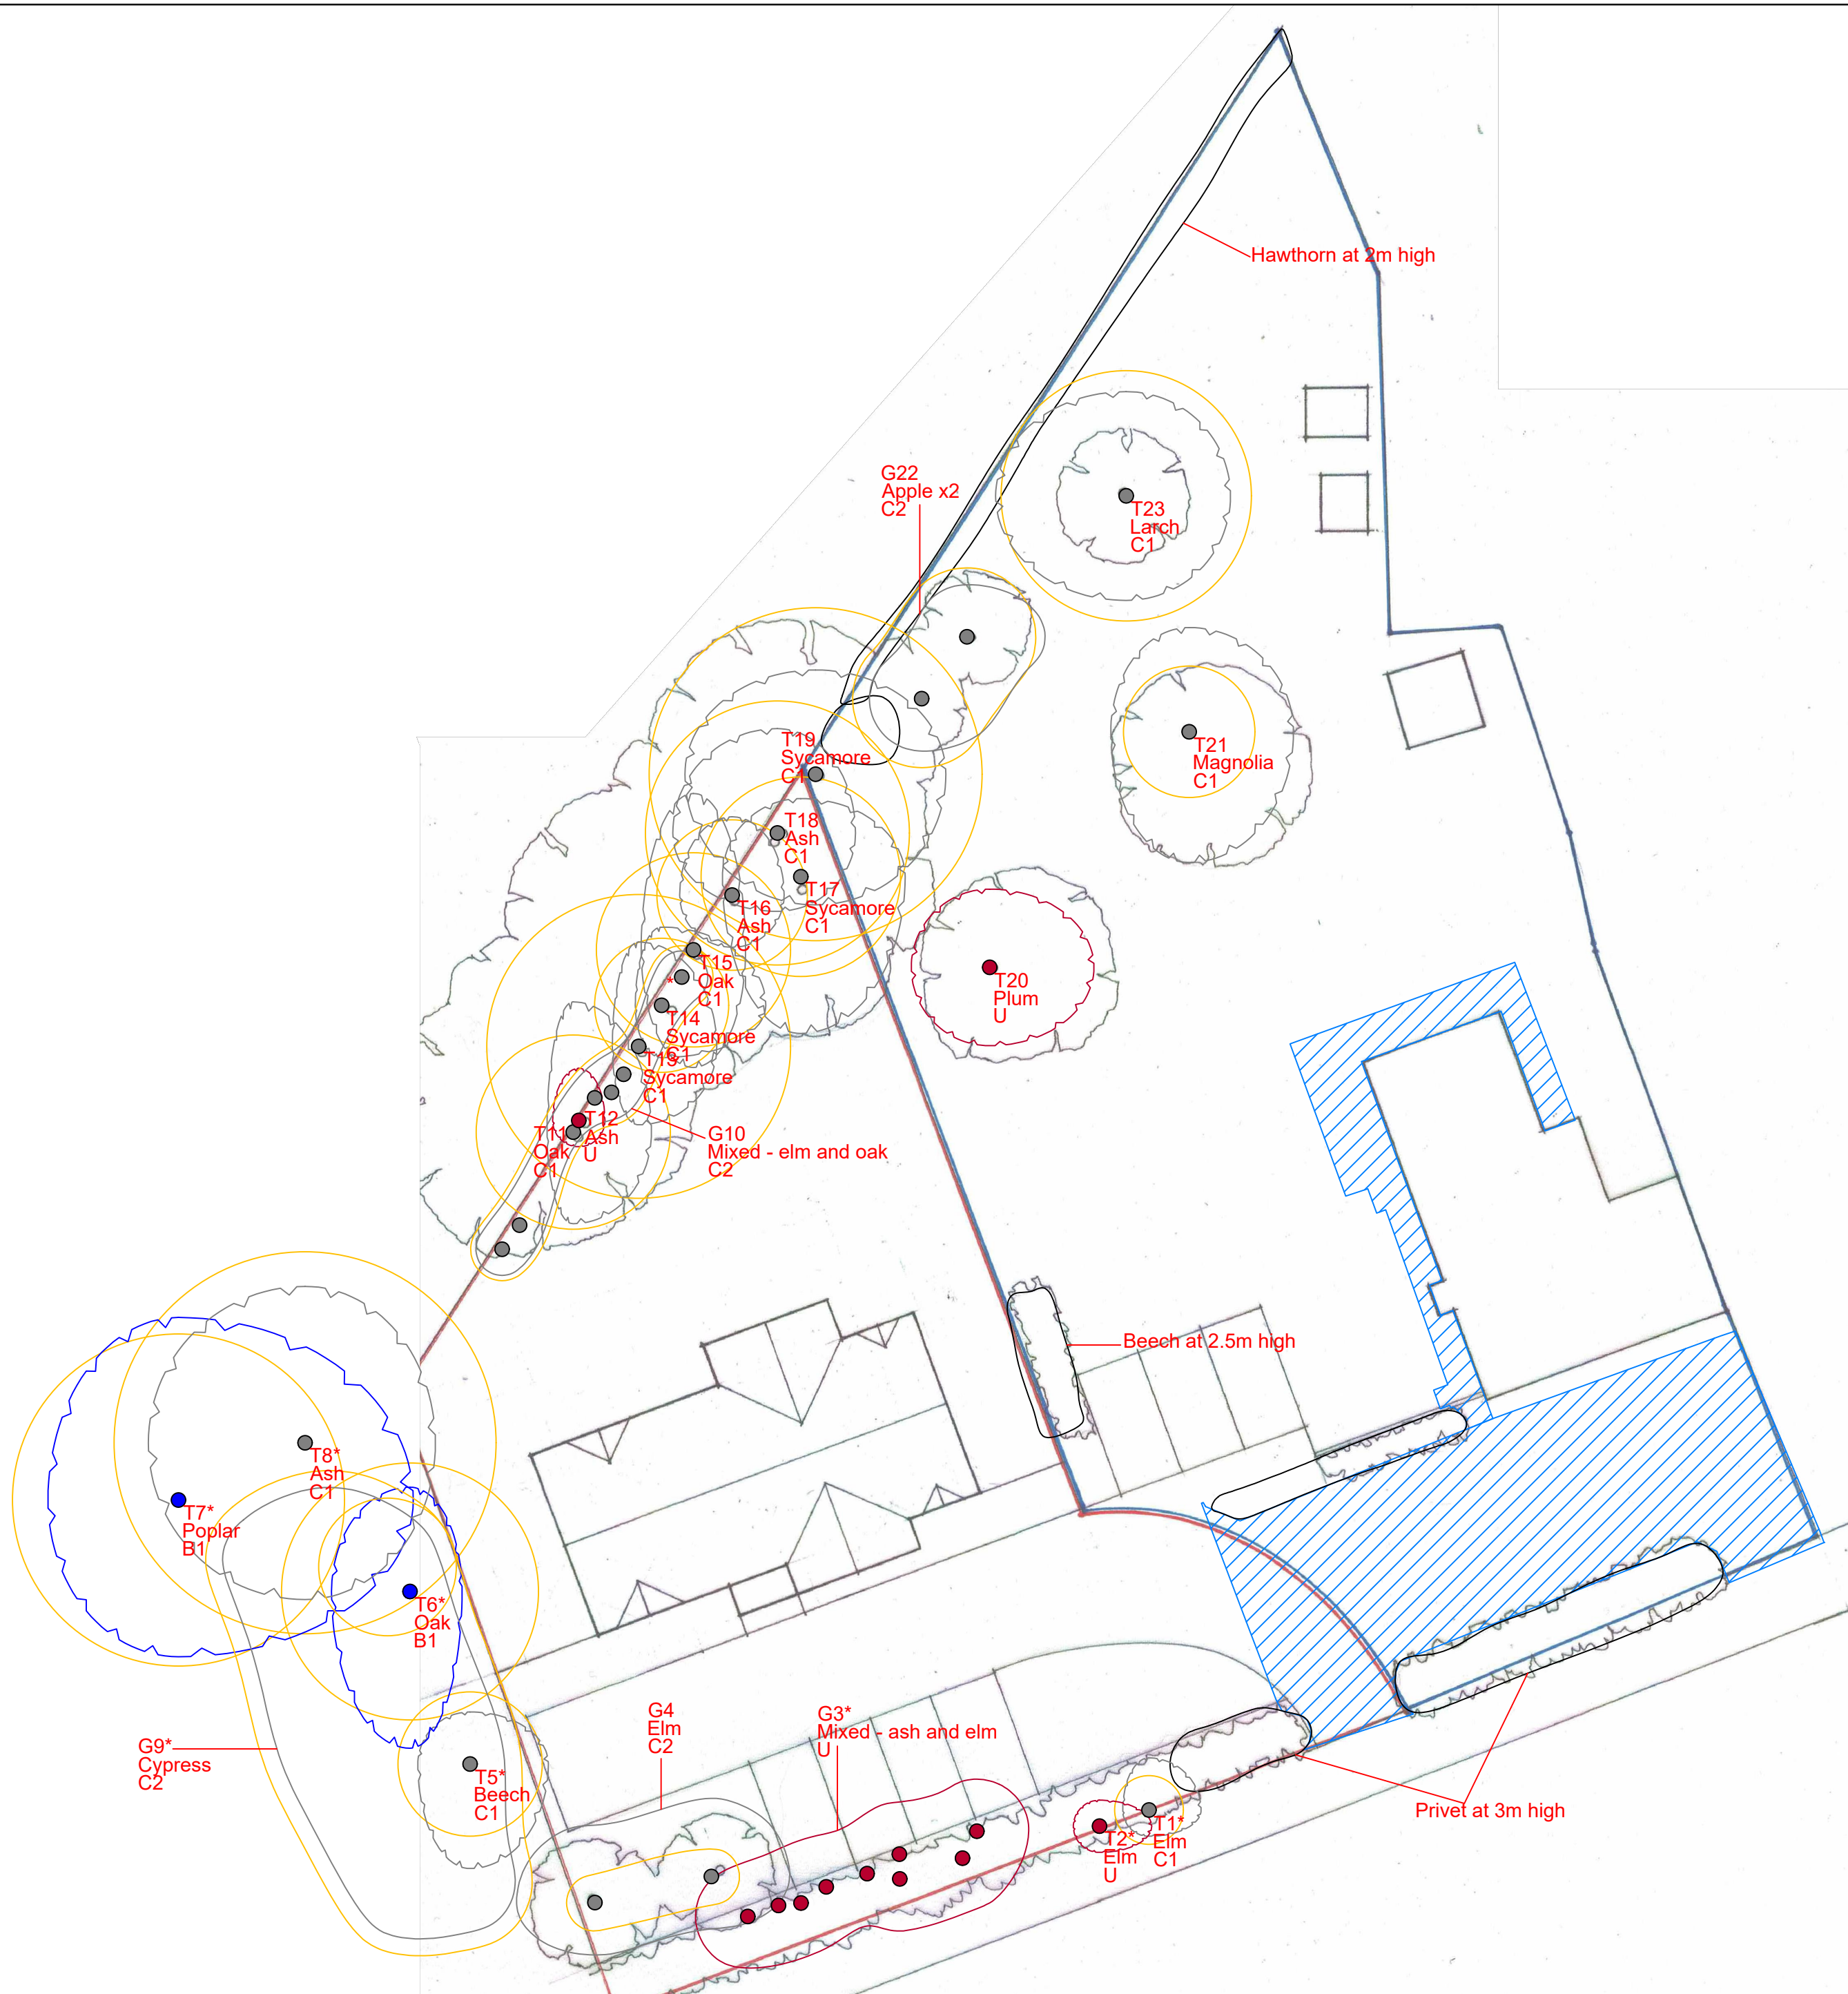

t: 07884 056 025
e: glen@ghatrees.co.uk
www.ghatrees.co.uk

Site: Linden House, Bath Road, Hare Hatch, Wokingham, RG10 9SE	1:200 @ A2
Drawing Title: Arboricultural Impact Assessment	Rev A December 2024

Key:

● Category A			
● Category B			
● Category C			
● Category U			
	Existing Hardstanding		Shrubs/hedges

NOTE: Tree/group numbers marked with an * have approximate locations.