


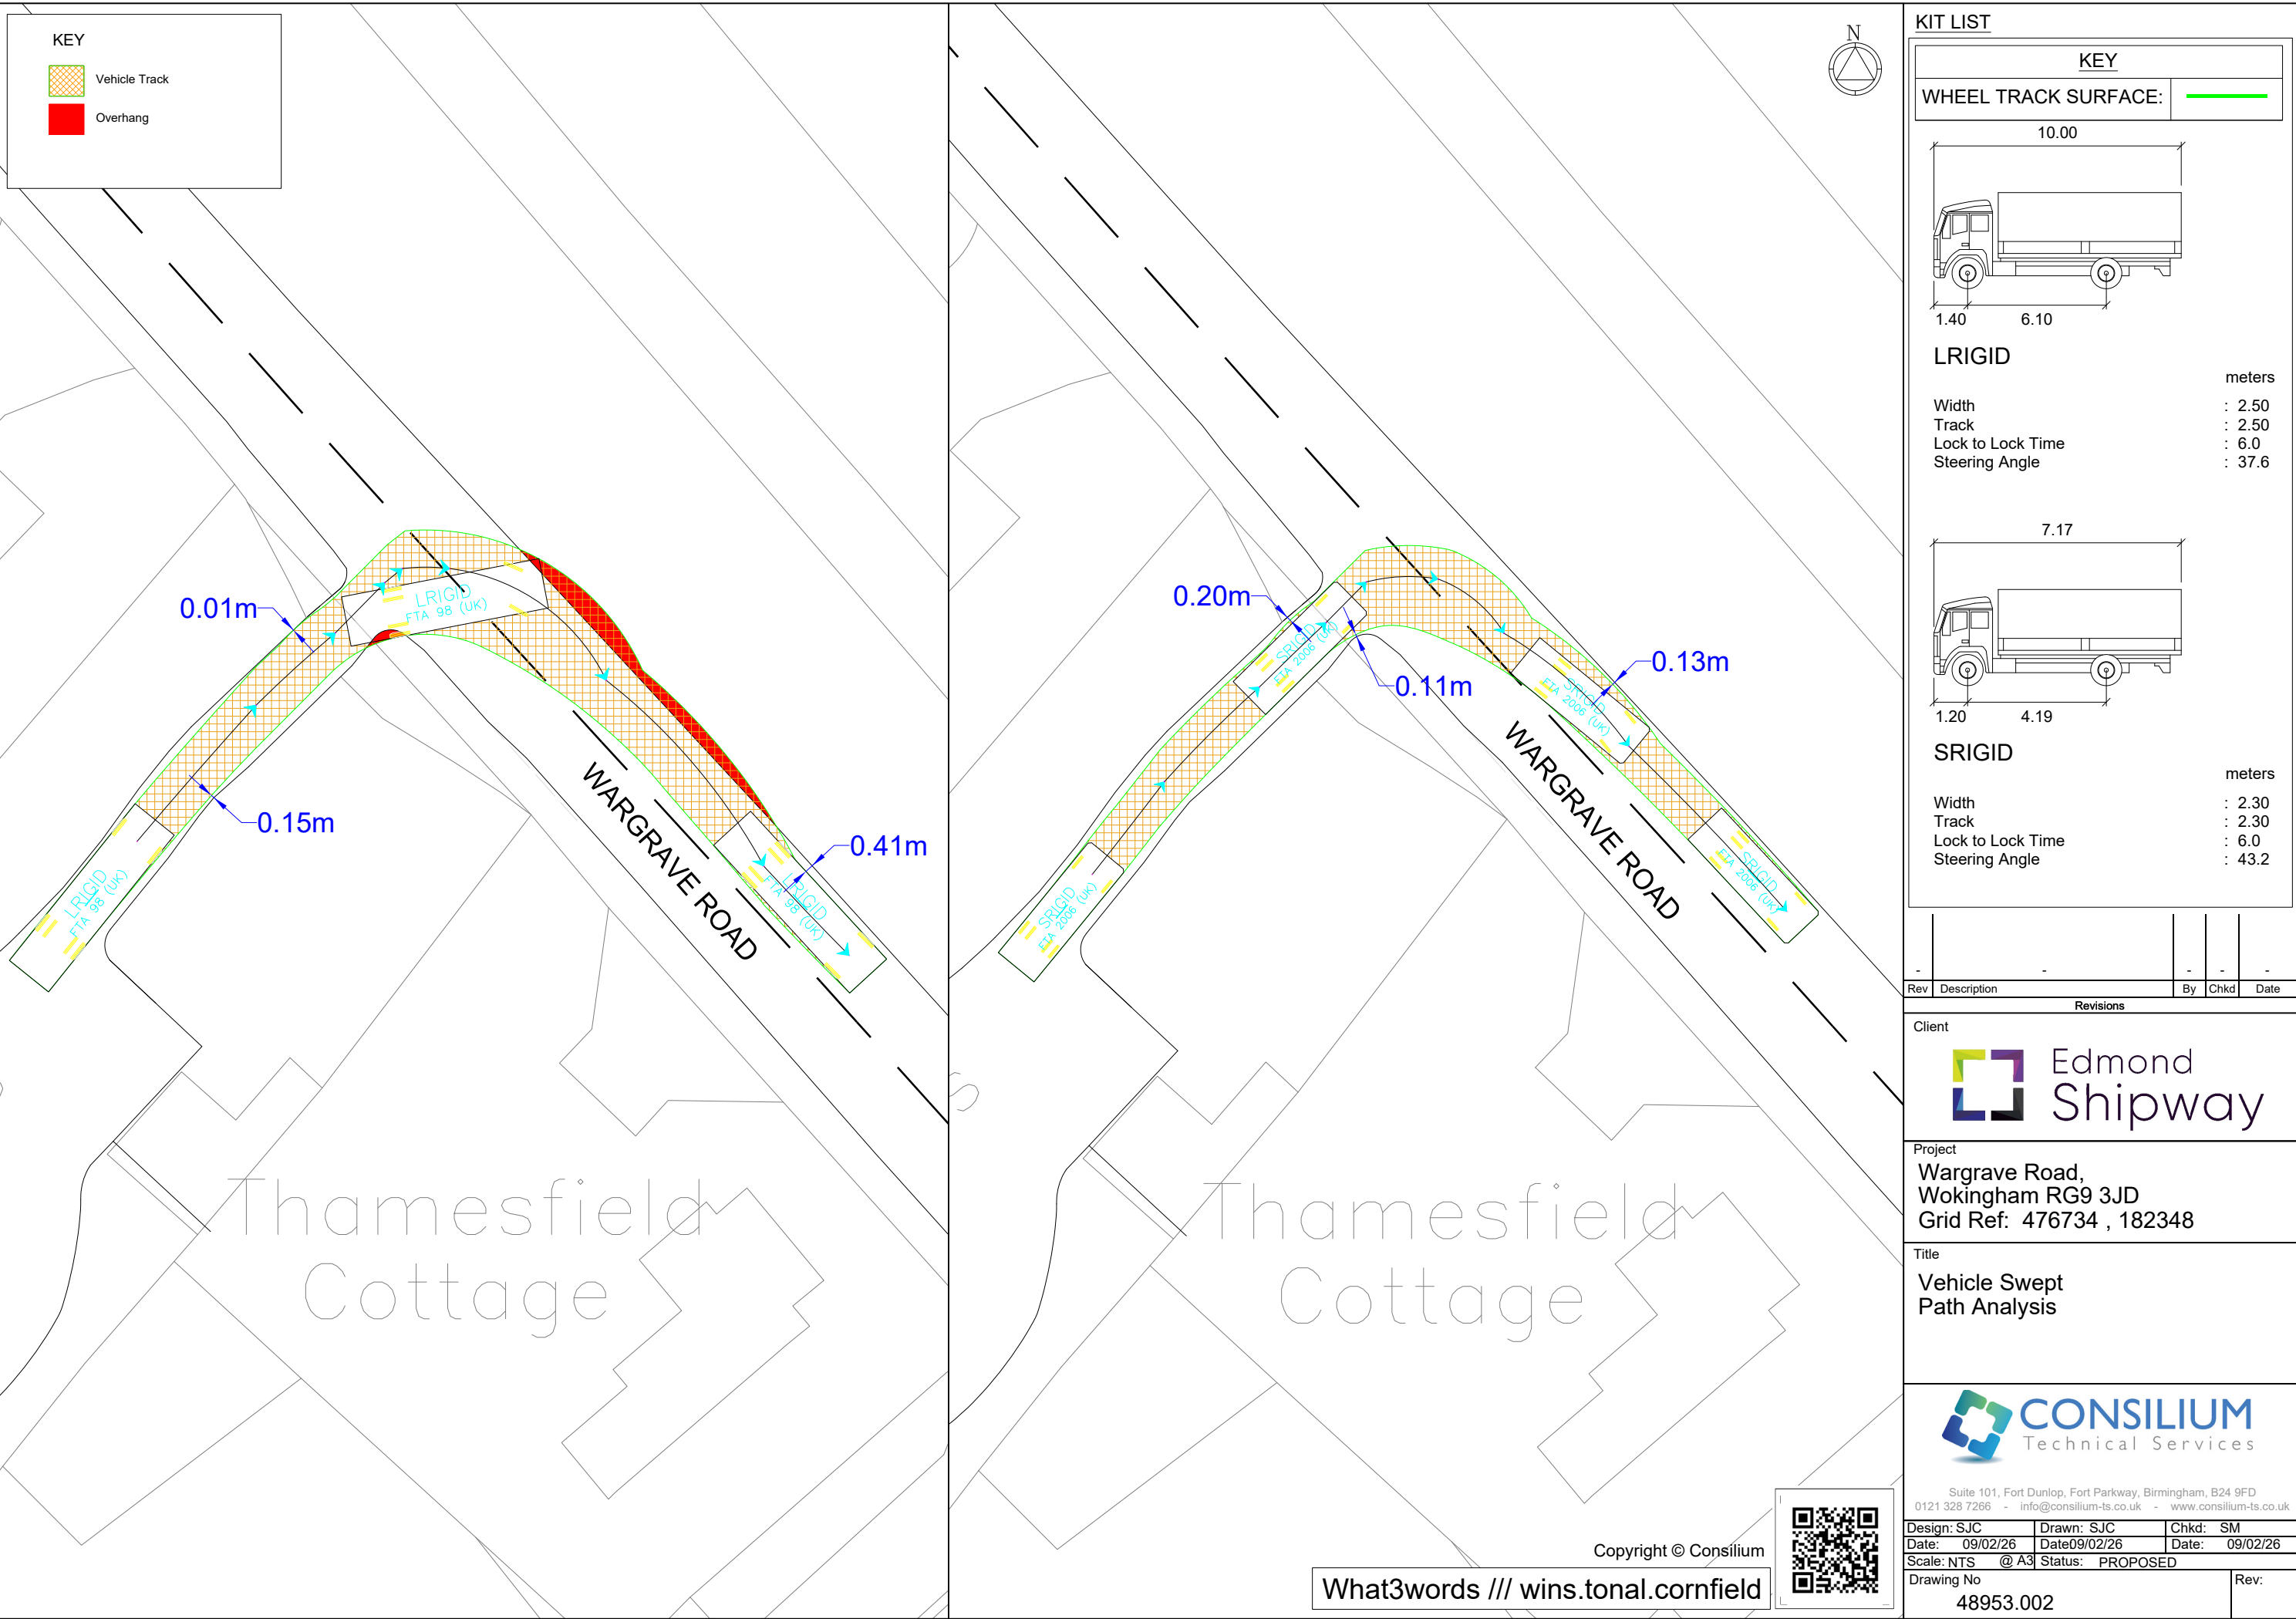

KEY

Vehicle Track

Overhang



KIT LIST

KEY

WHEEL TRACK SURFACE: —

10.00

1.40 6.10

LRIGID

Width : 2.50 meters

Track : 2.50

Lock to Lock Time : 6.0

Steering Angle : 37.6

7.17

1.20 4.19

SRIGID

Width : 2.30 meters

Track : 2.30

Lock to Lock Time : 6.0

Steering Angle : 43.2

Rev	Description	Revisions	By	Chkd	Date
-	-	-	-	-	-

Client

Edmond Shipway

Project

Wargrave Road,
Wokingham RG9 3JD
Grid Ref: 476734 , 182348

Title

Vehicle Swept
Path Analysis

CONSILIUM
Technical Services

Suite 101, Fort Dunlop, Fort Parkway, Birmingham, B24 9FD
0121 328 7266 - info@consilium-ts.co.uk - www.consilium-ts.co.uk

Design: SJC	Drawn: SJC	Chkd: SM
Date: 09/02/26	Date: 09/02/26	Date: 09/02/26
Scale: NTS	@ A3	Status: PROPOSED

Drawing No 48953.002

Rev:

What3words /// wins.tonal.cornfield

