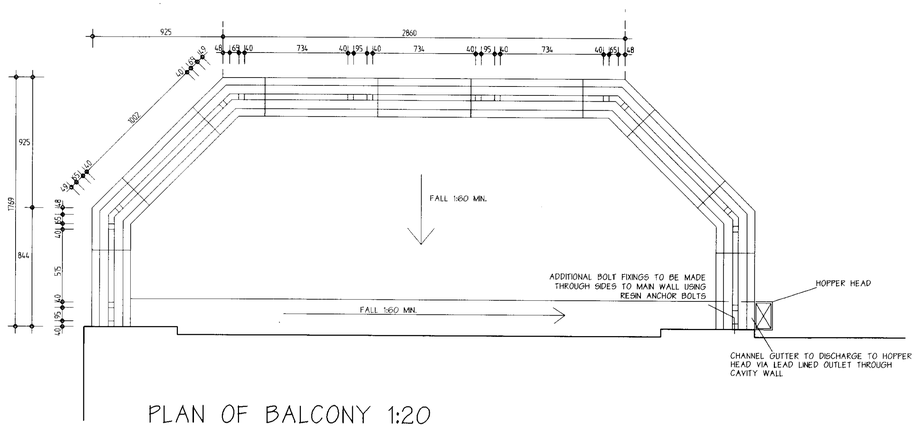

PLAN OF BALCONY 1:20

(2 NO. REQUIRED)

(1 AS SHOWN, 1 HANDED)

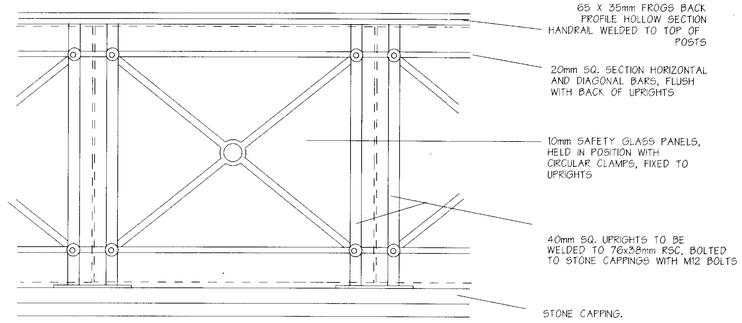

TYPICAL ELEVATION 1:10

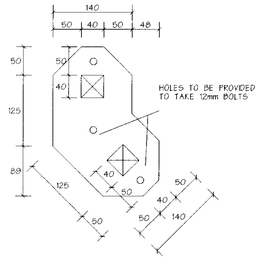

CORNER BASE PLATE

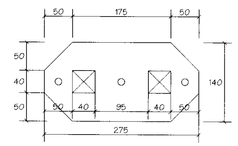

INTERMEDIATE BASE PLATE

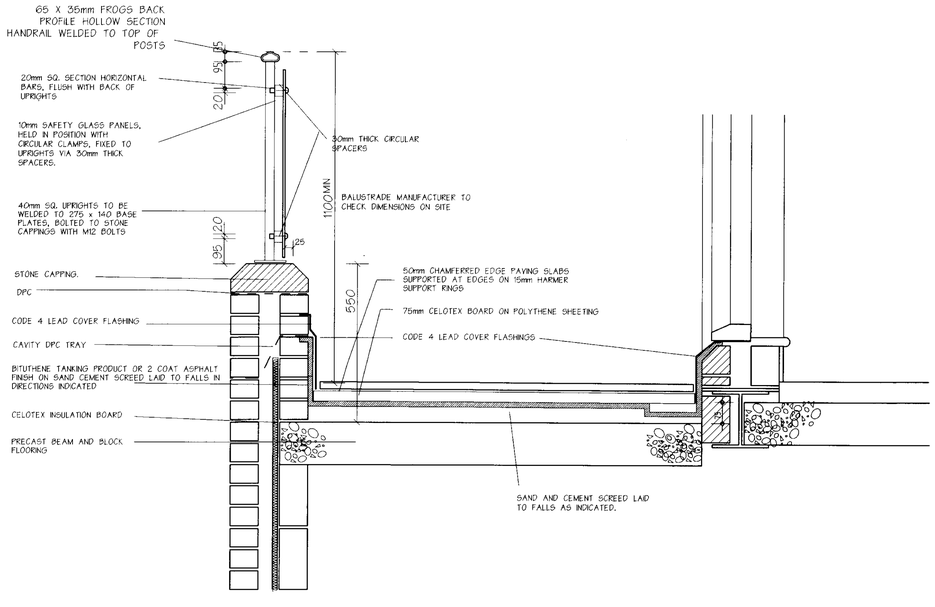

SECTION 1:10

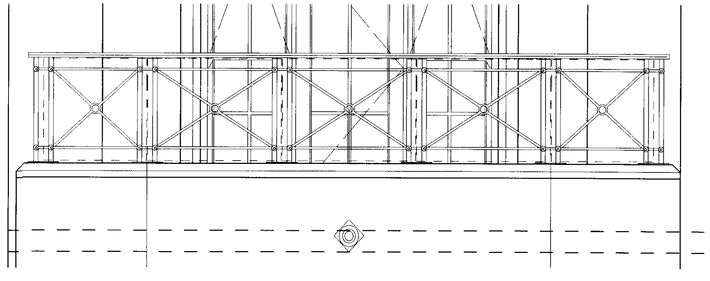

ELEVATION OF BALCONY 1:20

OCTAGON

OCTAGON DEVELOPMENTS LIMITED
'WEIR HOUSE' HURST ROAD
EAST MOLESEY SURREY KT8 9AQ
TEL:0181-481-7500 FAX:0181-481-7501

Title
BALCONY FLOOR AND RAILING DETAILS. (2 NO. REQUIRED)

Project
FORMER MOD SITE
WARGRAVE ROAD
REMENHAM
HENLEY

Scale 1:20 / 1:10

Drawn MJO

Drawing No. 365/30

Date JAN 00