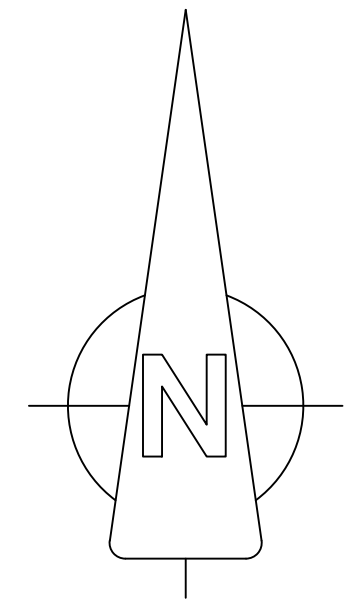
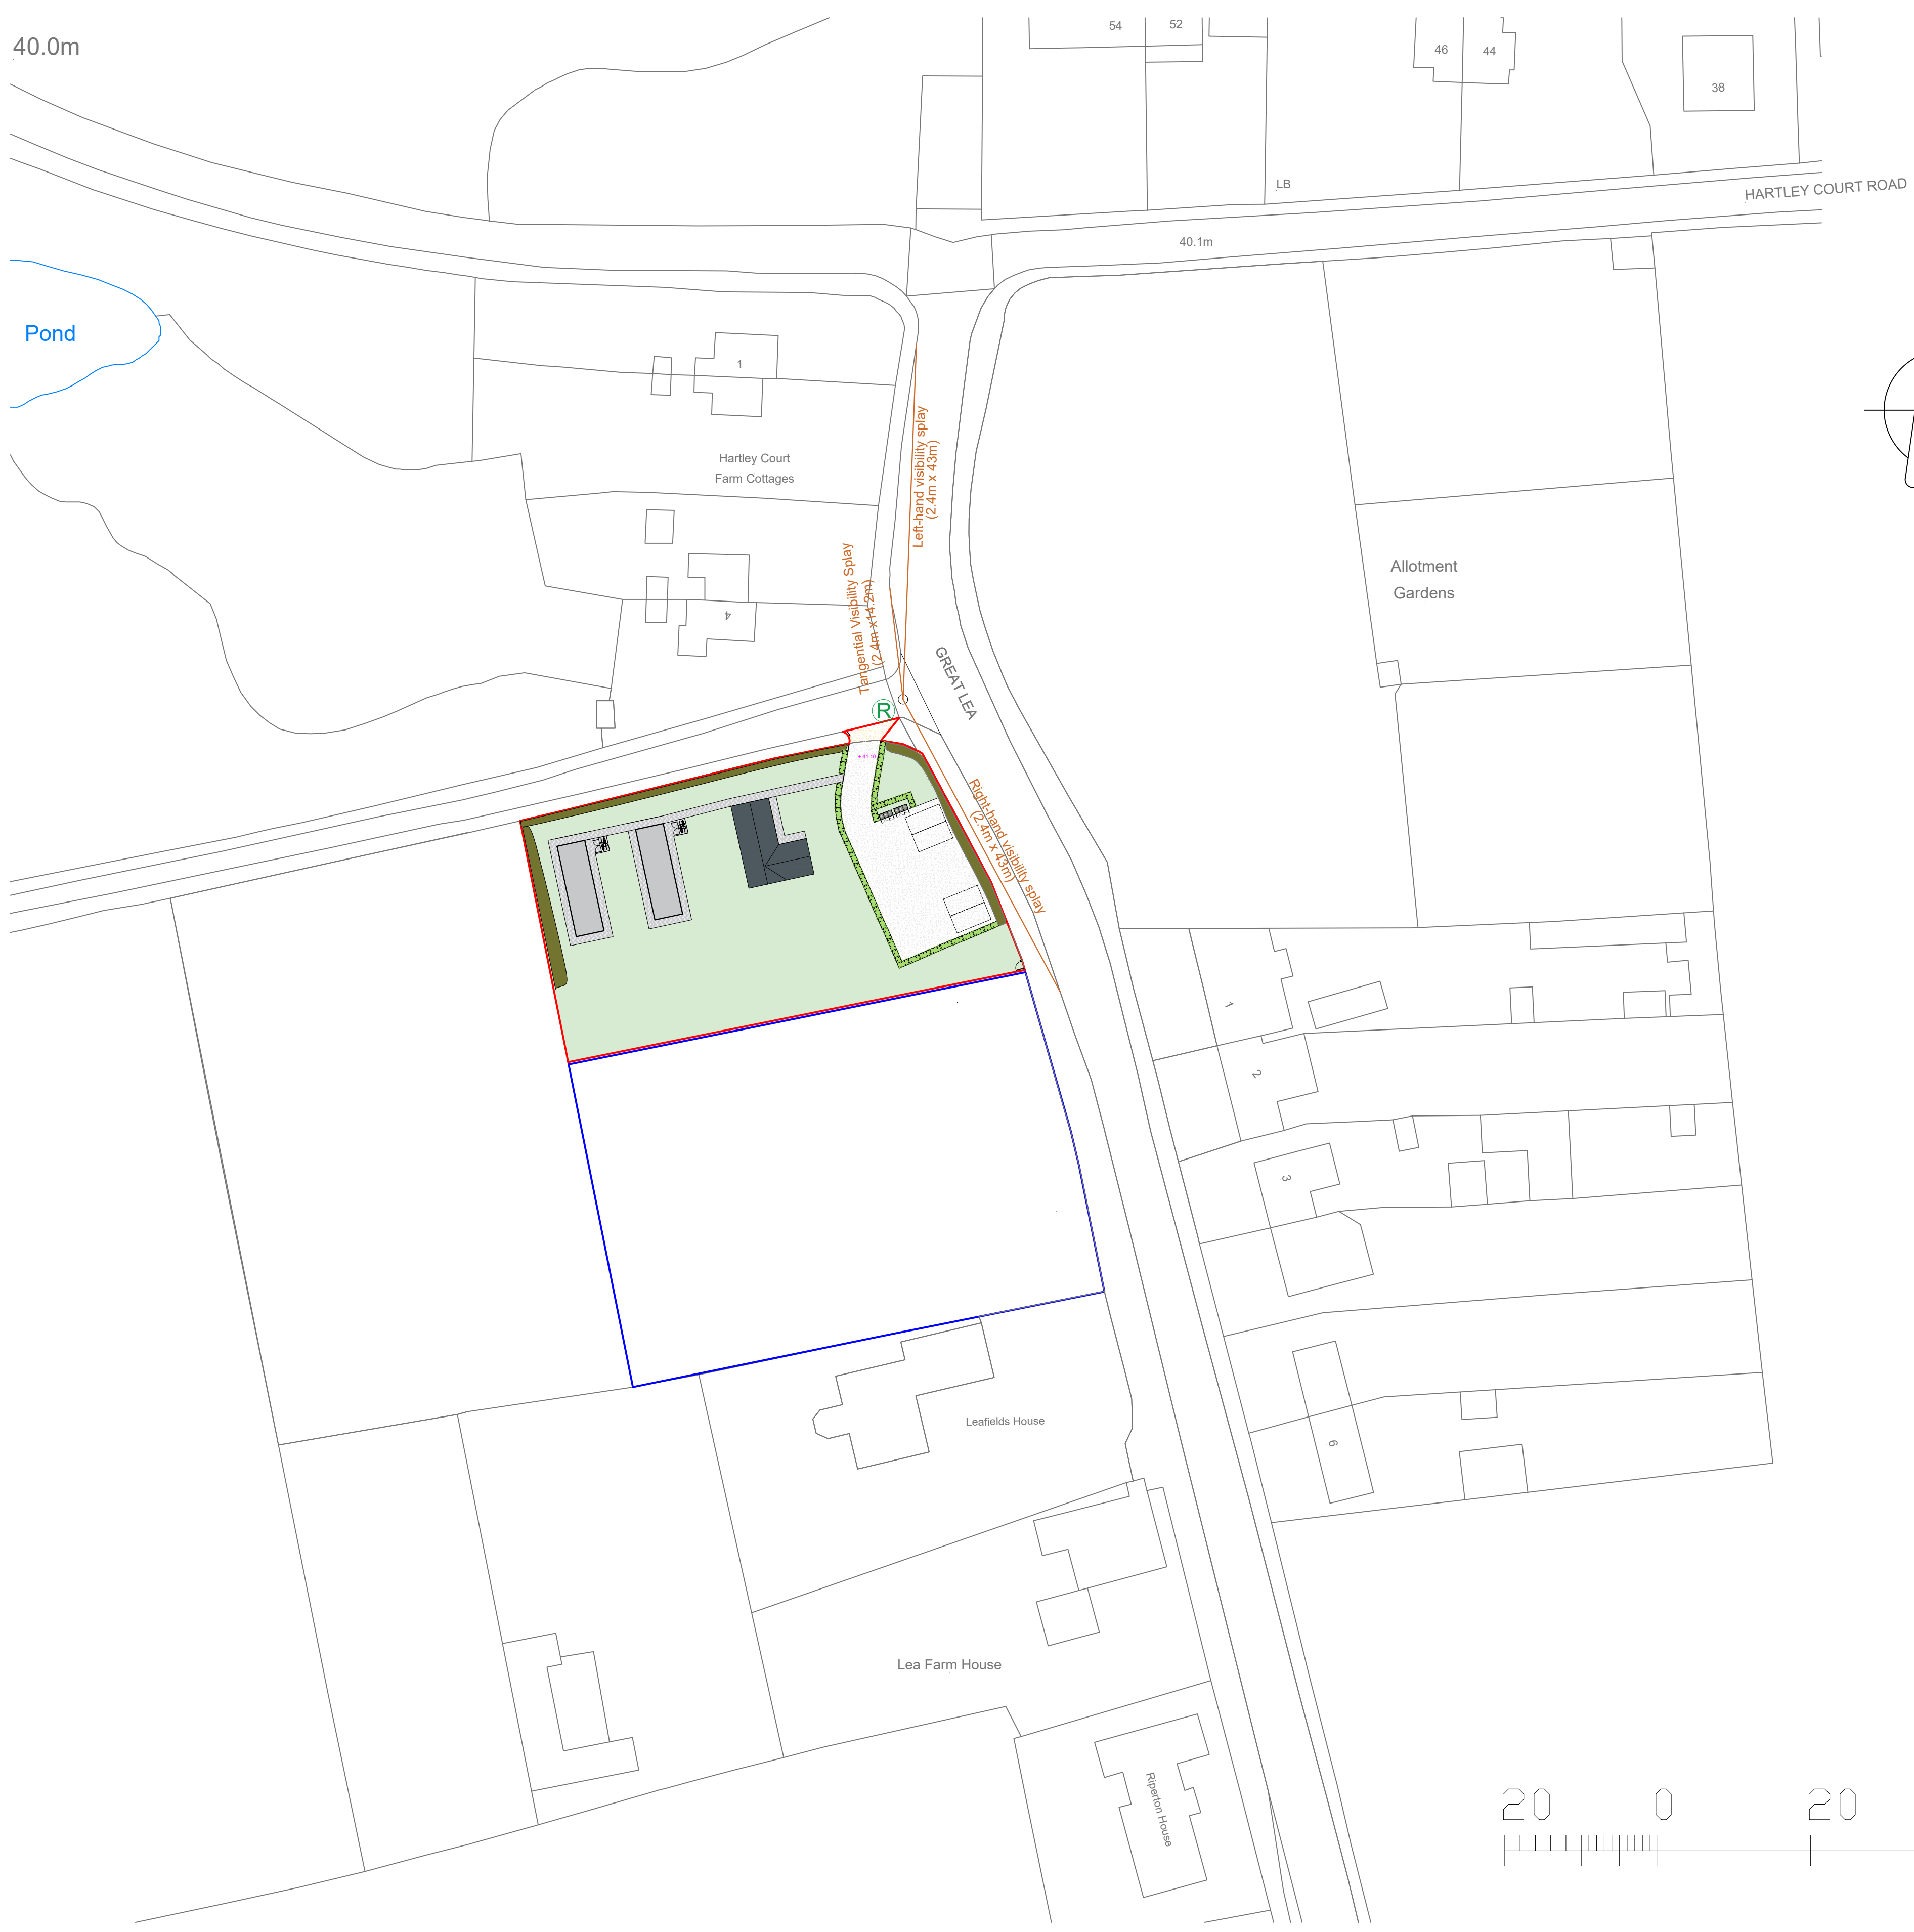


PROPOSED KEY

Site area : 1899 m2

Proposed static

Proposed dayroom nuclear fallout compliant (see GP/04/26)

grass area

Existing access drive

Proposed handstanding

Proposed 2n° standard parking spaces

Proposed hedges / native planting

Proposed bicycle storage (see GP/05/26 and GP/06/26)

Proposed refuse / recycling (see GP/07/26)

Refuse recycling collection point

proposed pedestrian access gate

Drawing title	Proposed block plan with visibility splays	
Project	Proposed travellers site	
Address	Three Mile Cross Wokingham, RG7 1NP	
Client		
Scales	1:500	
Date	June 2026	
Drawing Number:	GP/03/26	Rev B
Architectural elements Imageon Designs Ltd La Cornière, Montville Jouvencelle, Normandie, France 27260 Tel: office 0033 304489999 mobile 07 77 77 77 77 email: imageondesigns@live.co.uk Registered Company No. 111167-0001 Address: Suite 2, Rosehill 165, Lutteridge Road, Leicester, LE18 4DT © 2024 Imageon Designs Ltd		