


File Name: C:\Users\DD88592\OneDrive - SSE PLC\Desktop\Projects\S.Wokingham\CR0829_70_Rev1.dwg

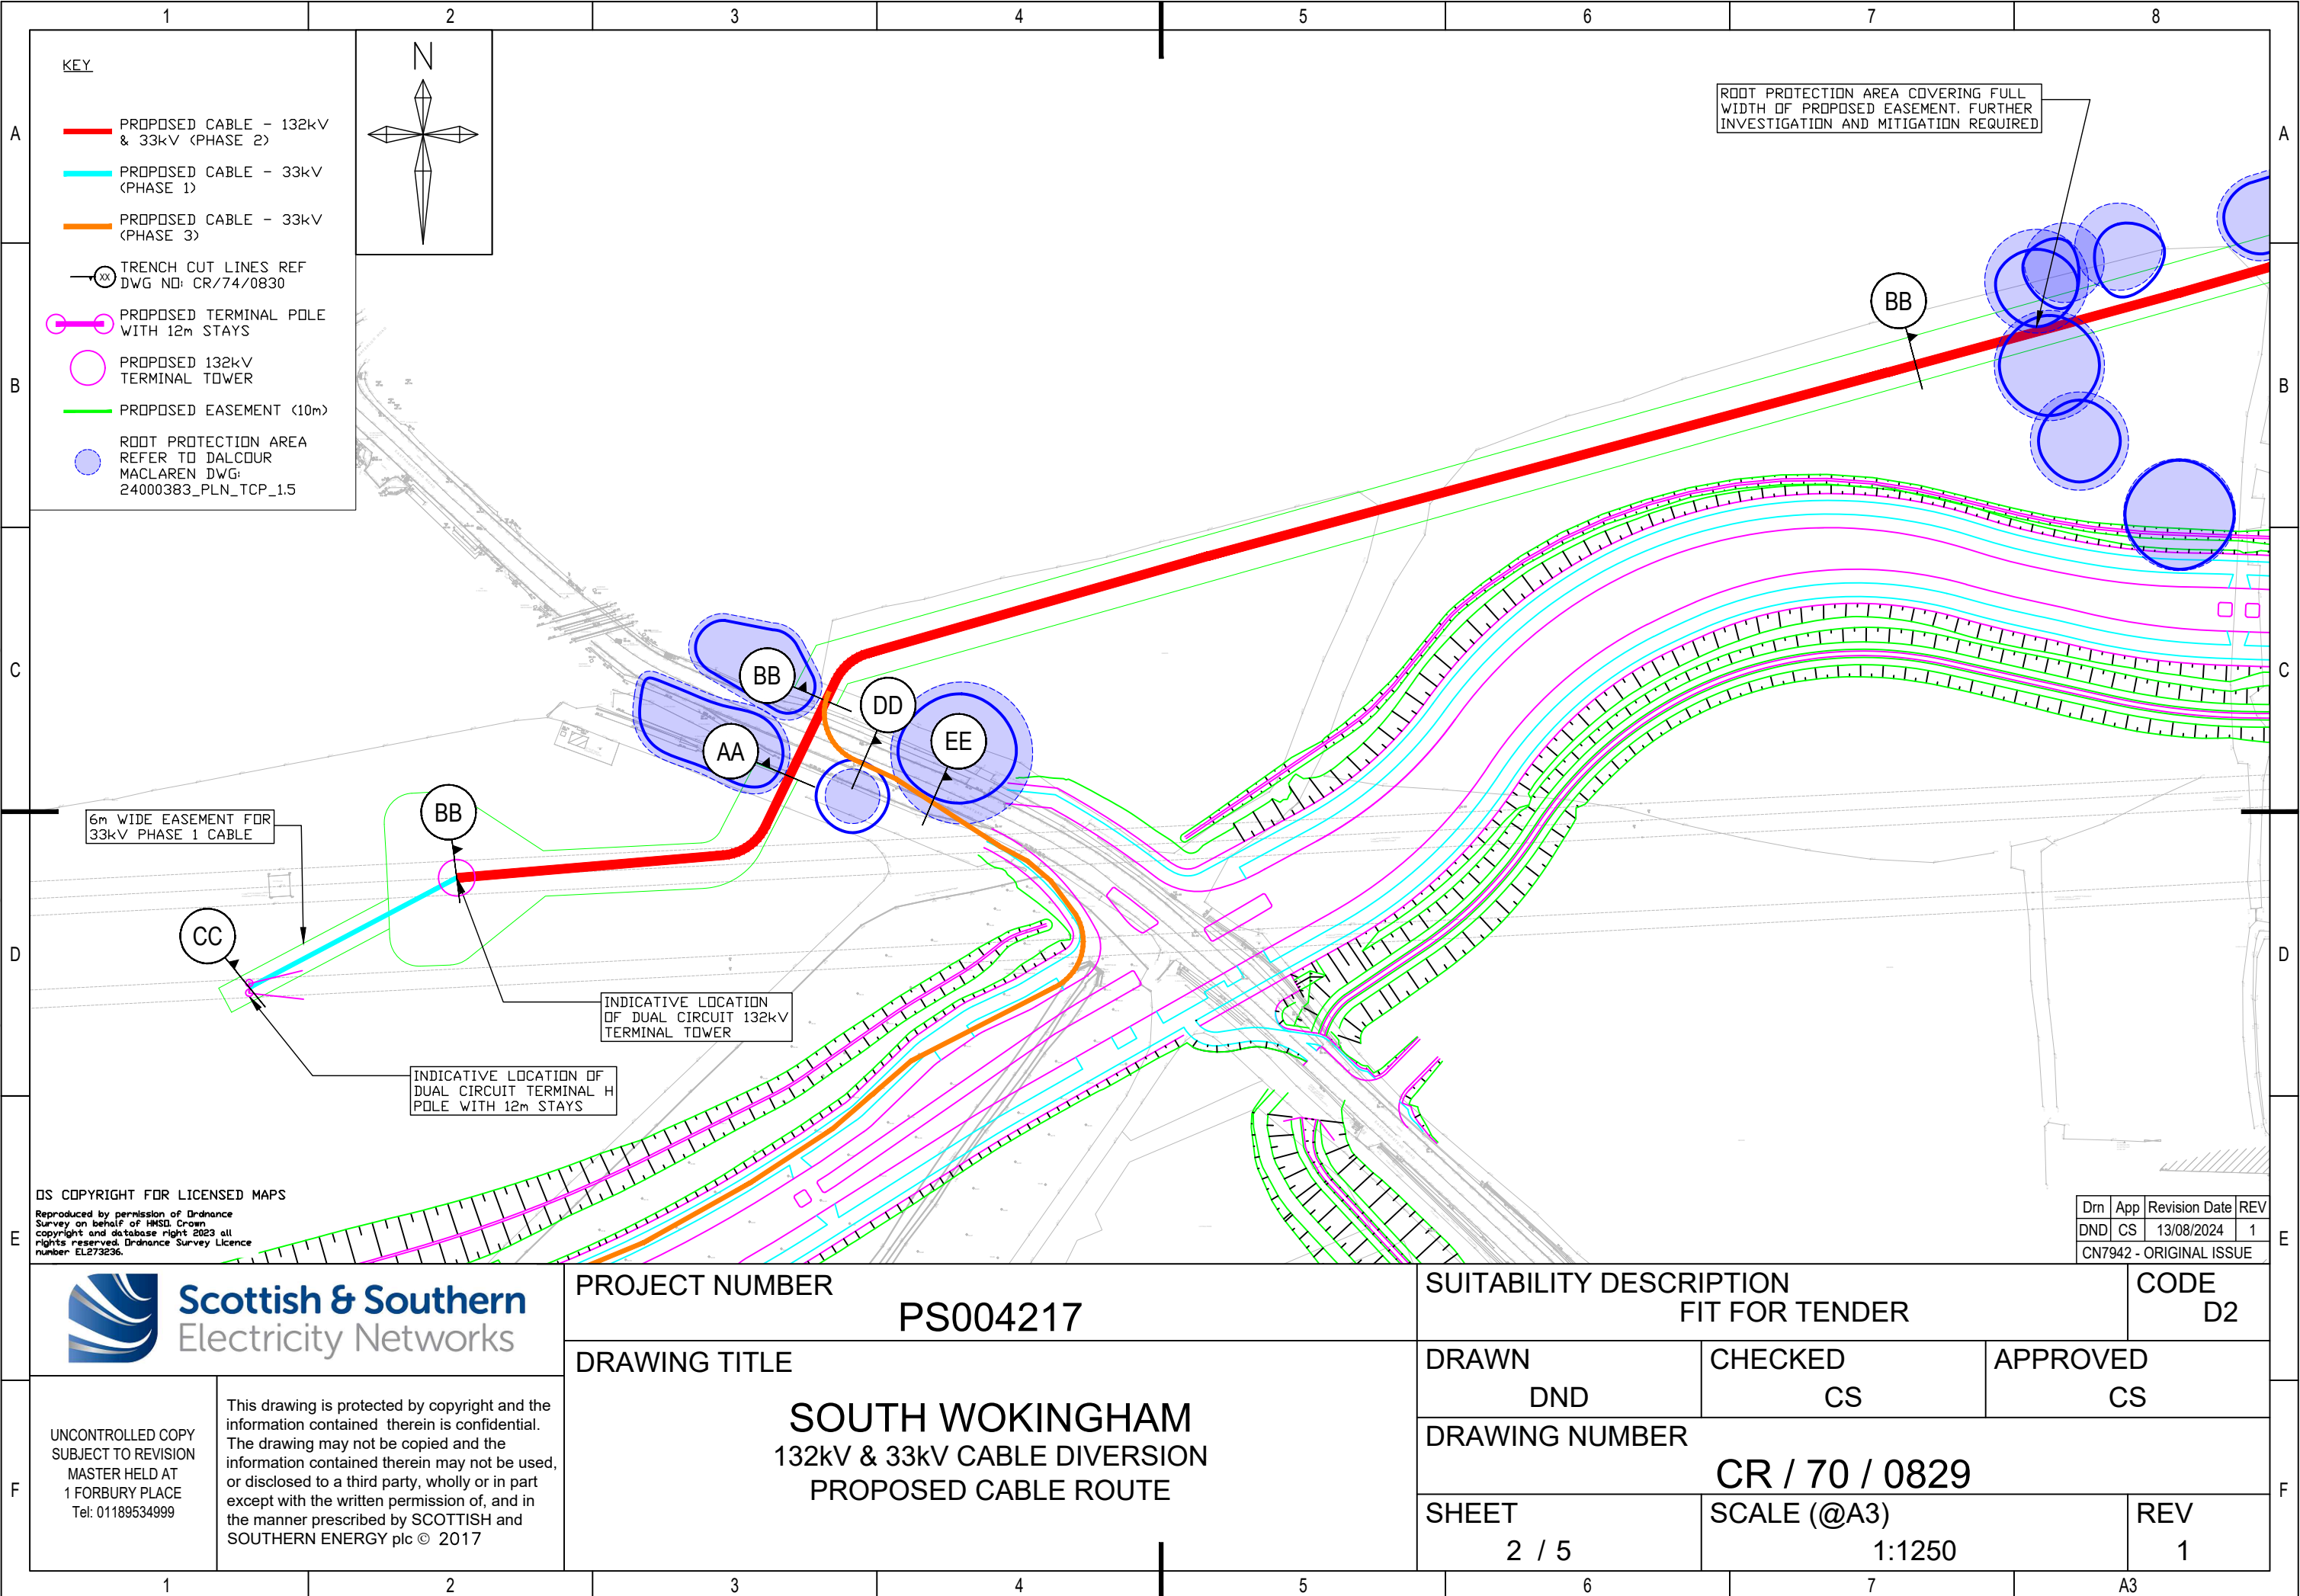

OS COPYRIGHT FOR LICENSED MAPS
Reproduced by permission of Ordnance
Survey on behalf of HMSO. Crown
copyright and database right 2023 all
rights reserved. Ordnance Survey Licence
number EL279236.

Dwn	App	Revision Date	REV
DND	CS	13/08/2024	1
CN7942 - ORIGINAL ISSUE			



PROJECT NUMBER
PS004217


DRAWING TITLE
**SOUTH WOKINGHAM
132kV & 33kV CABLE DIVERSION
PROPOSED CABLE ROUTE**

SUITABILITY DESCRIPTION FIT FOR TENDER			CODE D2
DRAWN DND	CHECKED CS	APPROVED CS	
DRAWING NUMBER CR / 70 / 0829			REV 1
SHEET 2 / 5	SCALE (@A3) 1:1250		

UNCONTROLLED COPY
SUBJECT TO REVISION
MASTER HELD AT
1 FORBURY PLACE
Tel: 01189534999

This drawing is protected by copyright and the
information contained therein is confidential.
The drawing may not be copied and the
information contained therein may not be used,
or disclosed to a third party, wholly or in part
except with the written permission of, and in
the manner prescribed by SCOTTISH and
SOUTHERN ENERGY plc © 2017

File Name: C:\Users\DD88592\OneDrive - SSE PLC\Desktop\Projects\S.Wokingham\CR0829_70_Rev1.dwg

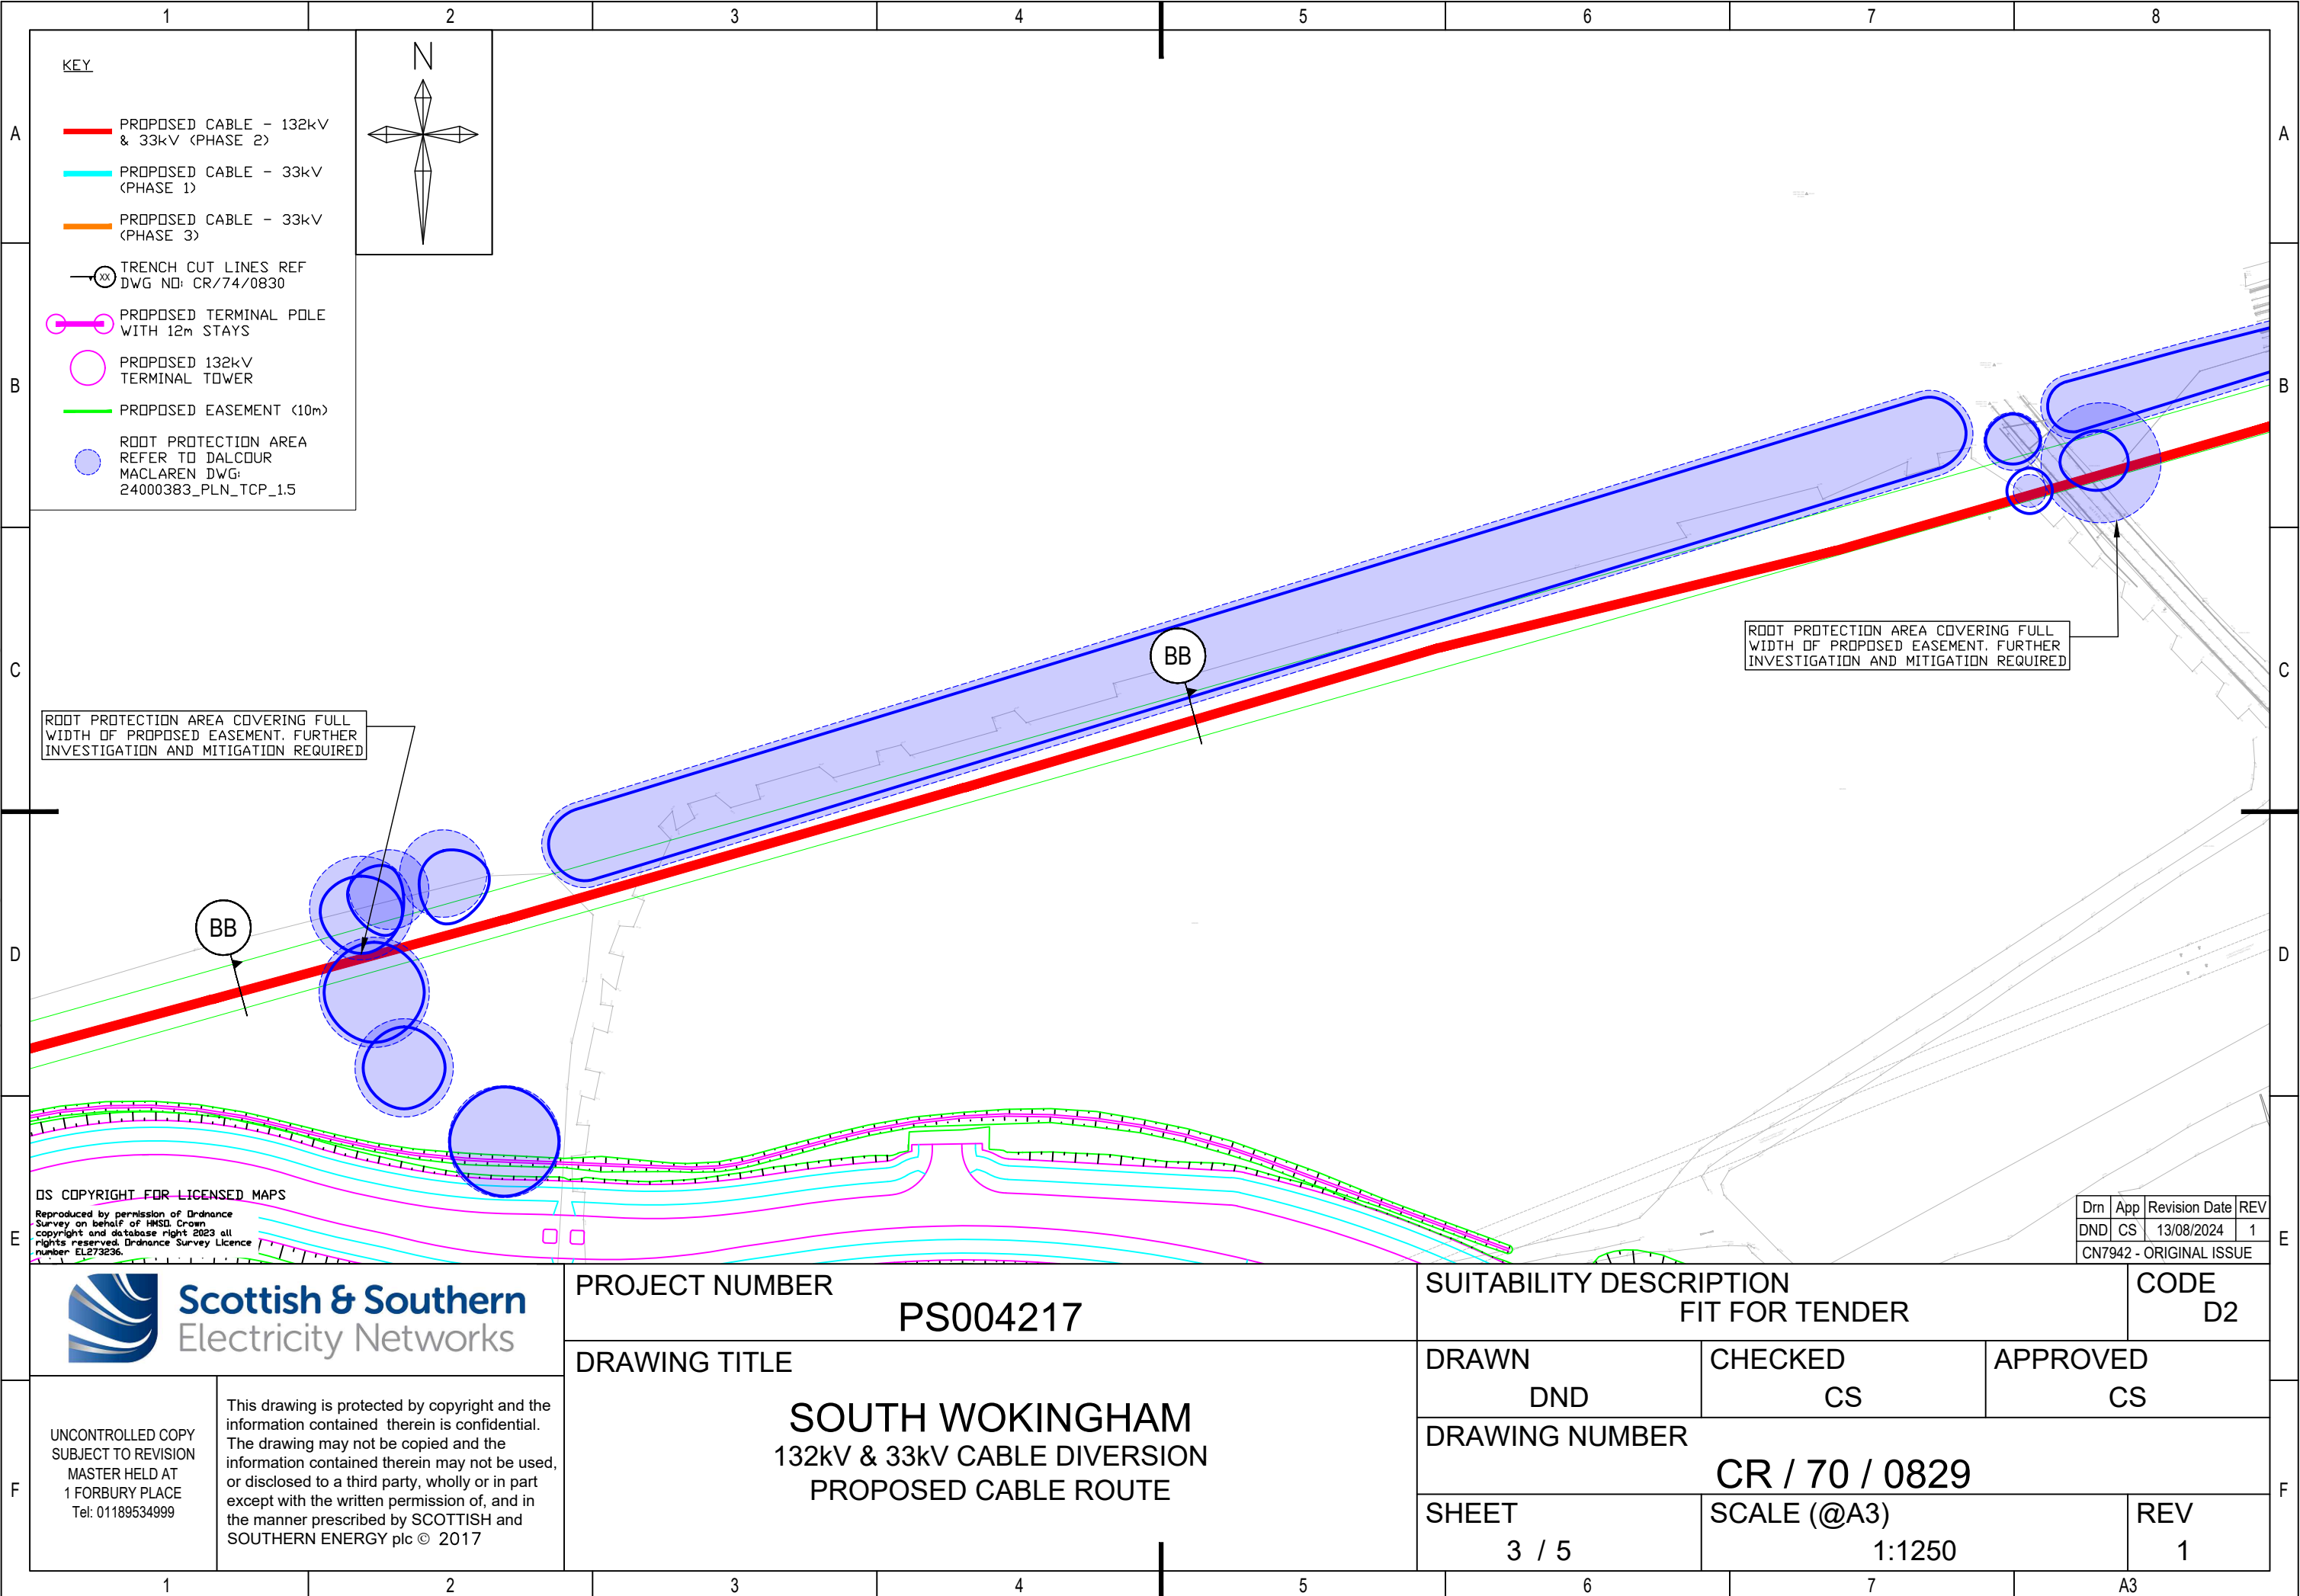

OS COPYRIGHT FOR LICENSED MAPS
Reproduced by permission of Ordnance
Survey on behalf of HMSO. Crown
copyright and database right 2023 all
rights reserved. Ordnance Survey Licence
number EL278236.

Dwn	App	Revision Date	REV
DND	CS	13/08/2024	1
CN7942 - ORIGINAL ISSUE			




PROJECT NUMBER PS004217		SUITABILITY DESCRIPTION FIT FOR TENDER		CODE D2
DRAWING TITLE SOUTH WOKINGHAM 132kV & 33kV CABLE DIVERSION PROPOSED CABLE ROUTE		DRAWN DND	CHECKED CS	APPROVED CS
		DRAWING NUMBER CR / 70 / 0829		
		SHEET 3 / 5	SCALE (@A3) 1:1250	REV 1


UNCONTROLLED COPY
SUBJECT TO REVISION
MASTER HELD AT
1 FORBURY PLACE
Tel: 01189534999

This drawing is protected by copyright and the
information contained therein is confidential.
The drawing may not be copied and the
information contained therein may not be used,
or disclosed to a third party, wholly or in part
except with the written permission of, and in
the manner prescribed by SCOTTISH and
SOUTHERN ENERGY plc © 2017

File Name: C:\Users\DD88592\OneDrive - SSE PLC\Desktop\Projects\S.Wokingham\CR0829_70_Rev1.dwg

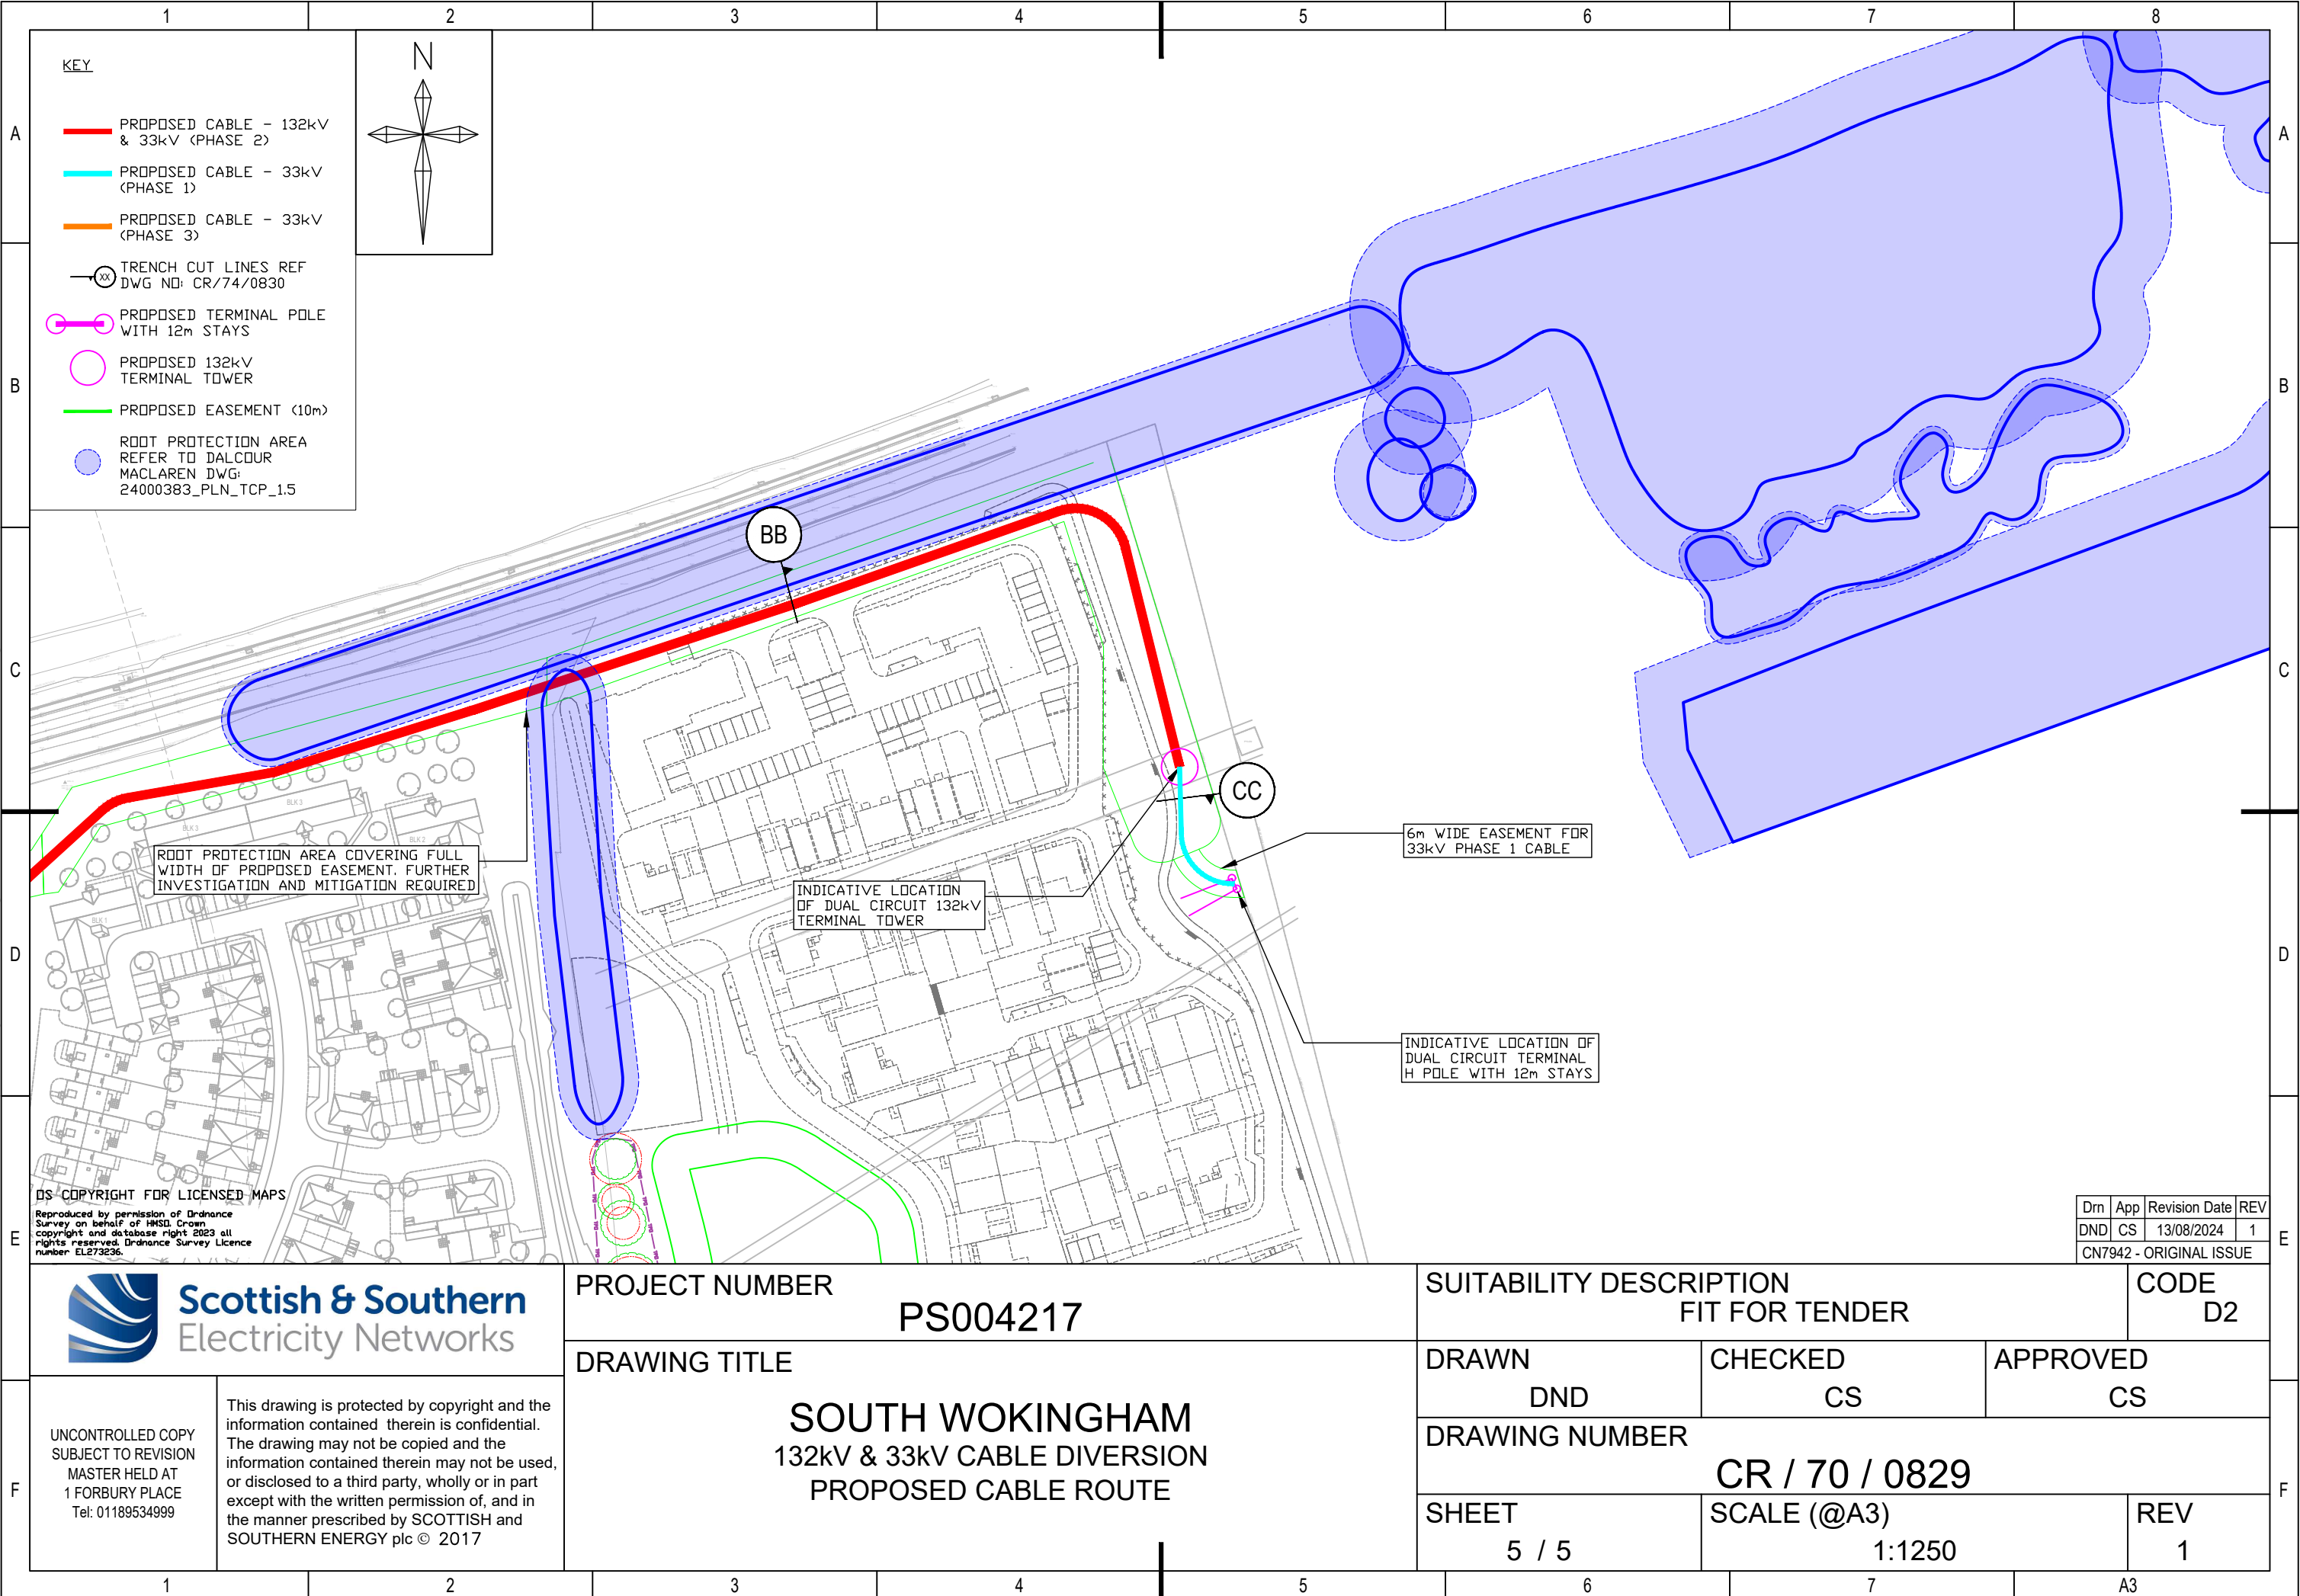

- KEY**
- PROPOSED CABLE - 132kV & 33kV (PHASE 2)
 - PROPOSED CABLE - 33kV (PHASE 1)
 - PROPOSED CABLE - 33kV (PHASE 3)
 - TRENCH CUT LINES REF DWG NO: CR/74/0830
 - PROPOSED TERMINAL POLE WITH 12m STAYS
 - PROPOSED 132kV TERMINAL TOWER
 - PROPOSED EASEMENT (10m)
 - ROOT PROTECTION AREA REFER TO DALCOUR MACLAREN DWG: 24000383_PLN_TCP_1.5

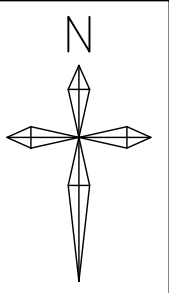

ROOT PROTECTION AREA COVERING FULL WIDTH OF PROPOSED EASEMENT. FURTHER INVESTIGATION AND MITIGATION REQUIRED

INDICATIVE LOCATION OF DUAL CIRCUIT 132kV TERMINAL TOWER

6m WIDE EASEMENT FOR 33kV PHASE 1 CABLE

INDICATIVE LOCATION OF DUAL CIRCUIT TERMINAL H POLE WITH 12m STAYS

DS COPYRIGHT FOR LICENSED MAPS
Reproduced by permission of Ordnance Survey on behalf of HMSO. Crown copyright and database right 2023 all rights reserved. Ordnance Survey Licence number EL279236.

Dwn	App	Revision Date	REV
DND	CS	13/08/2024	1
CN7942 - ORIGINAL ISSUE			



PROJECT NUMBER
PS004217

SUITABILITY DESCRIPTION
FIT FOR TENDER

CODE
D2

DRAWING TITLE
**SOUTH WOKINGHAM
132kV & 33kV CABLE DIVERSION
PROPOSED CABLE ROUTE**

DRAWN DND	CHECKED CS	APPROVED CS
--------------	---------------	----------------

DRAWING NUMBER
CR / 70 / 0829

SHEET 5 / 5	SCALE (@A3) 1:1250	REV 1
----------------	-----------------------	----------

UNCONTROLLED COPY
SUBJECT TO REVISION
MASTER HELD AT
1 FORBURY PLACE
Tel: 01189534999

This drawing is protected by copyright and the information contained therein is confidential. The drawing may not be copied and the information contained therein may not be used, or disclosed to a third party, wholly or in part except with the written permission of, and in the manner prescribed by SCOTTISH and SOUTHERN ENERGY plc © 2017