



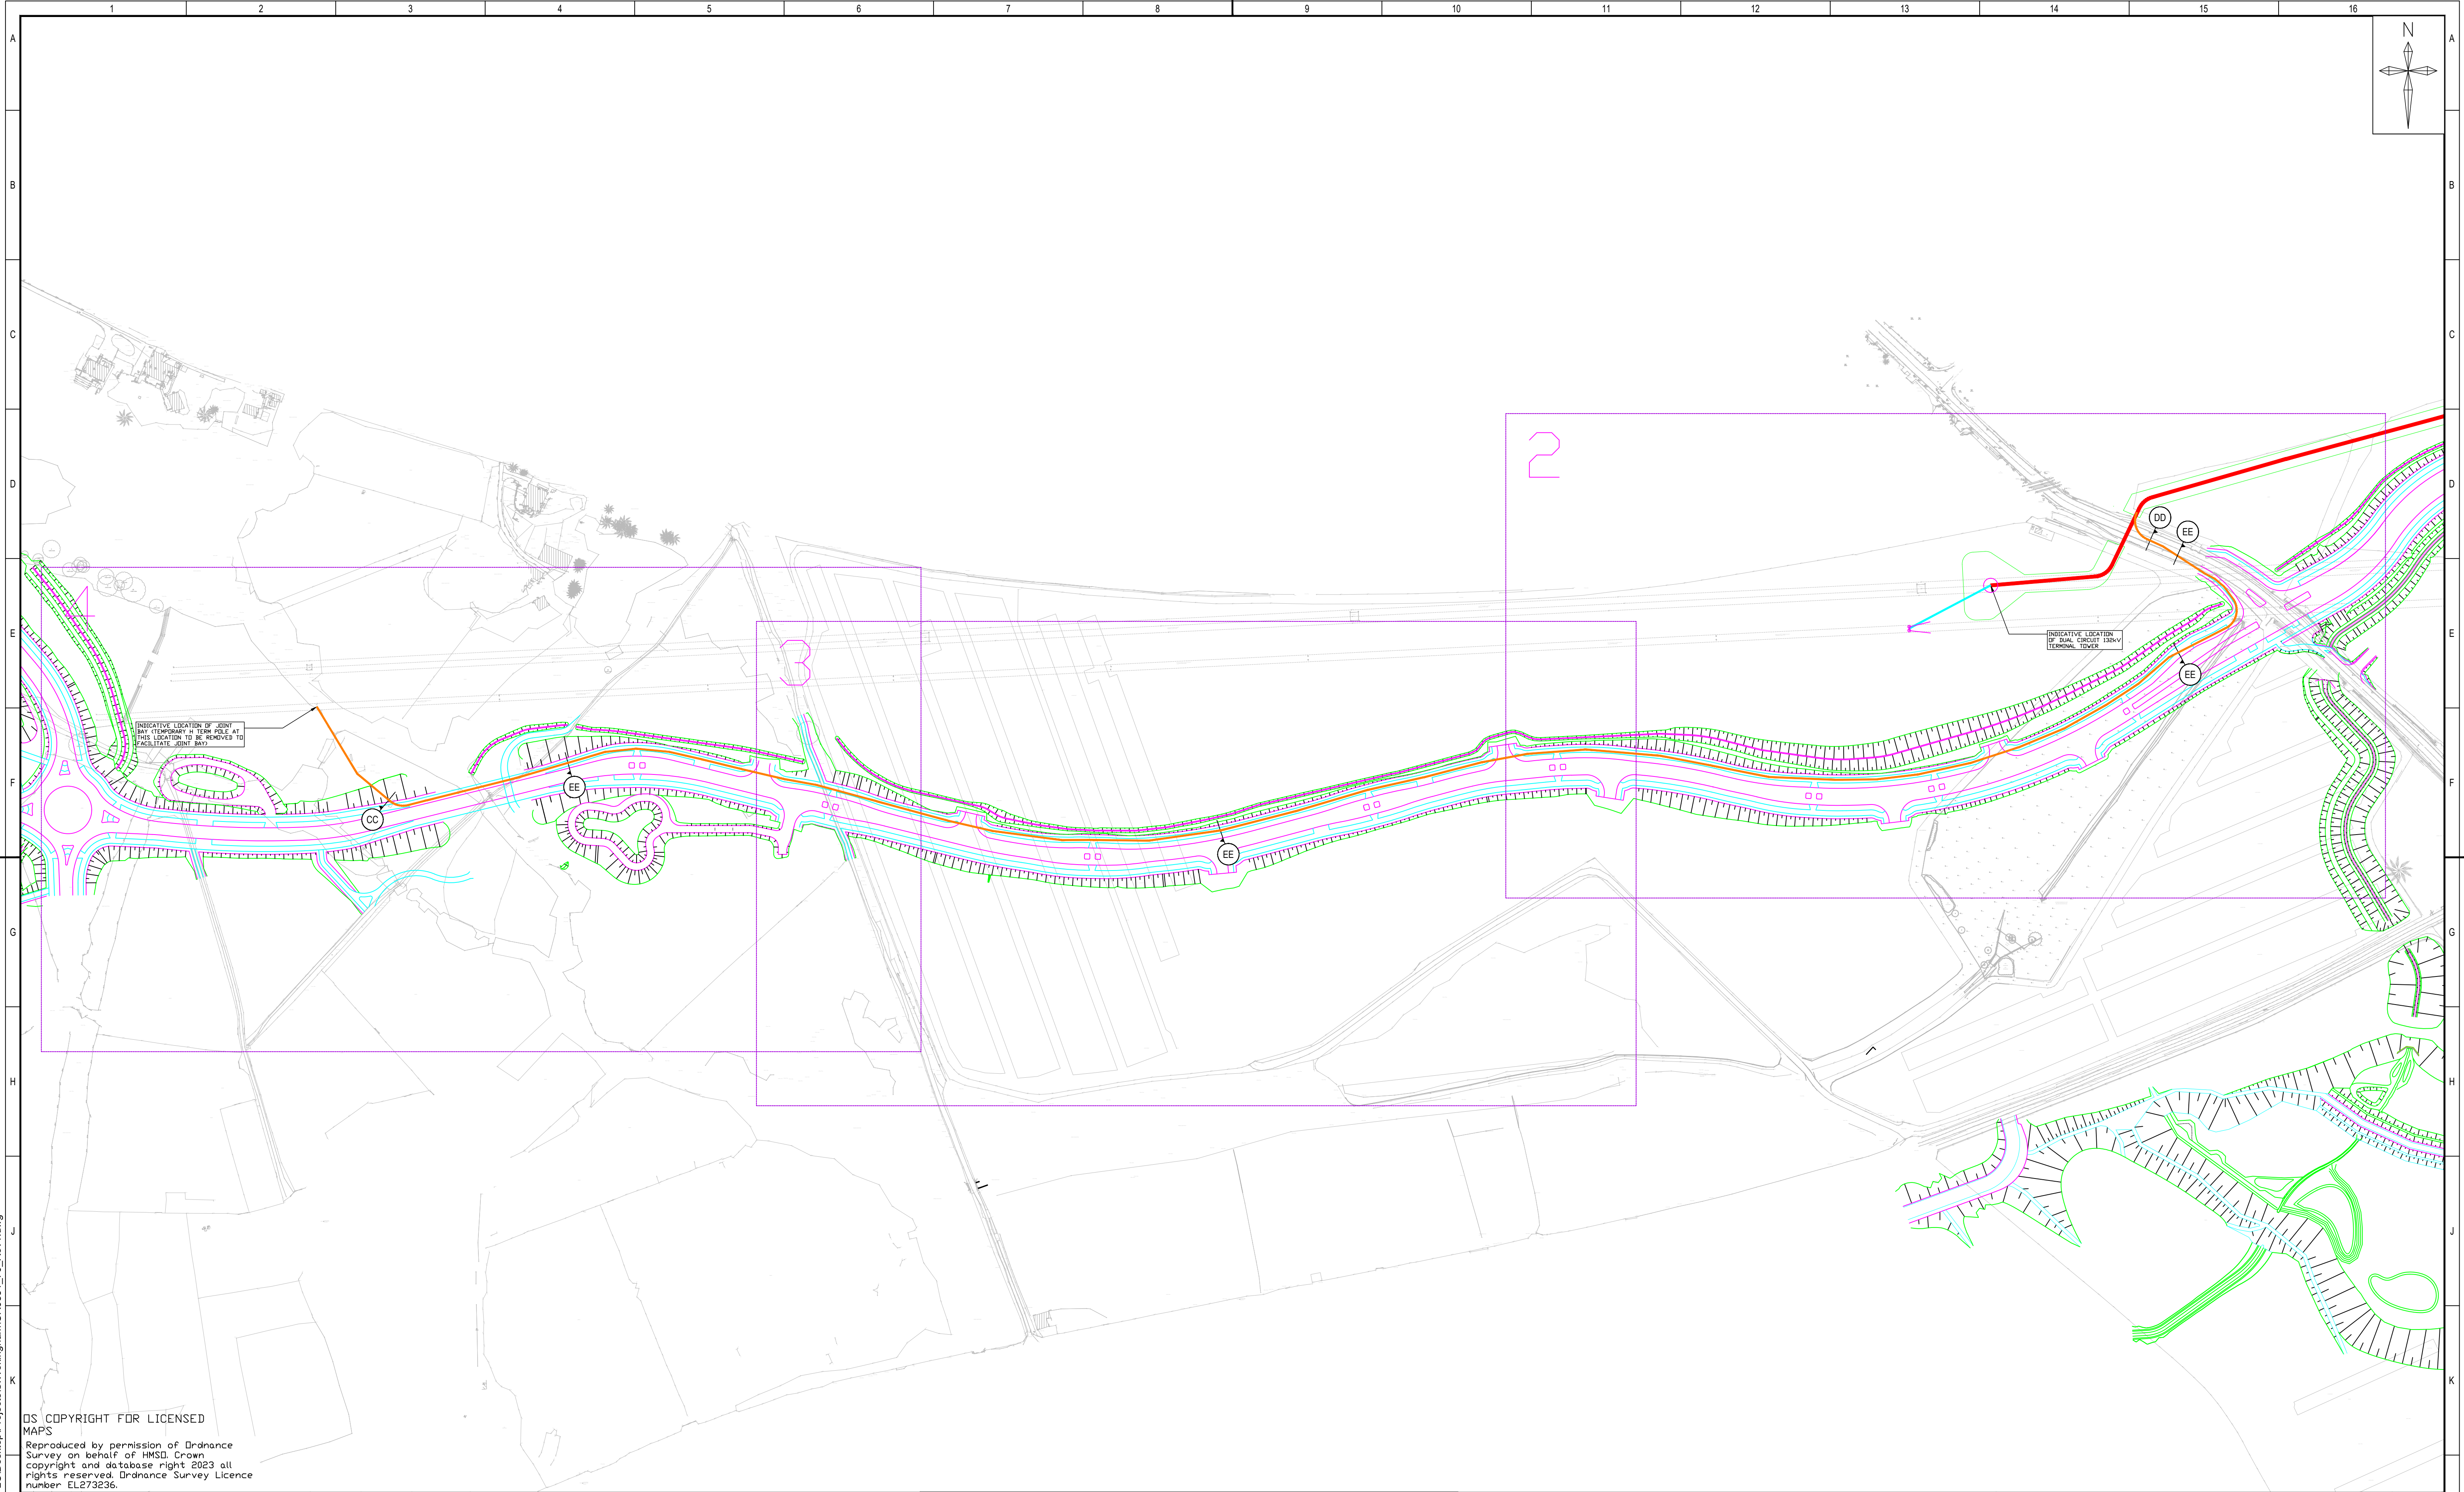

L	
---	--	--	

File Name: C:\Users\DD88592\OneDrive - SSE PLC\Desktop\Projects\S.Wokingham\CR0831_70_Rev1.dwg

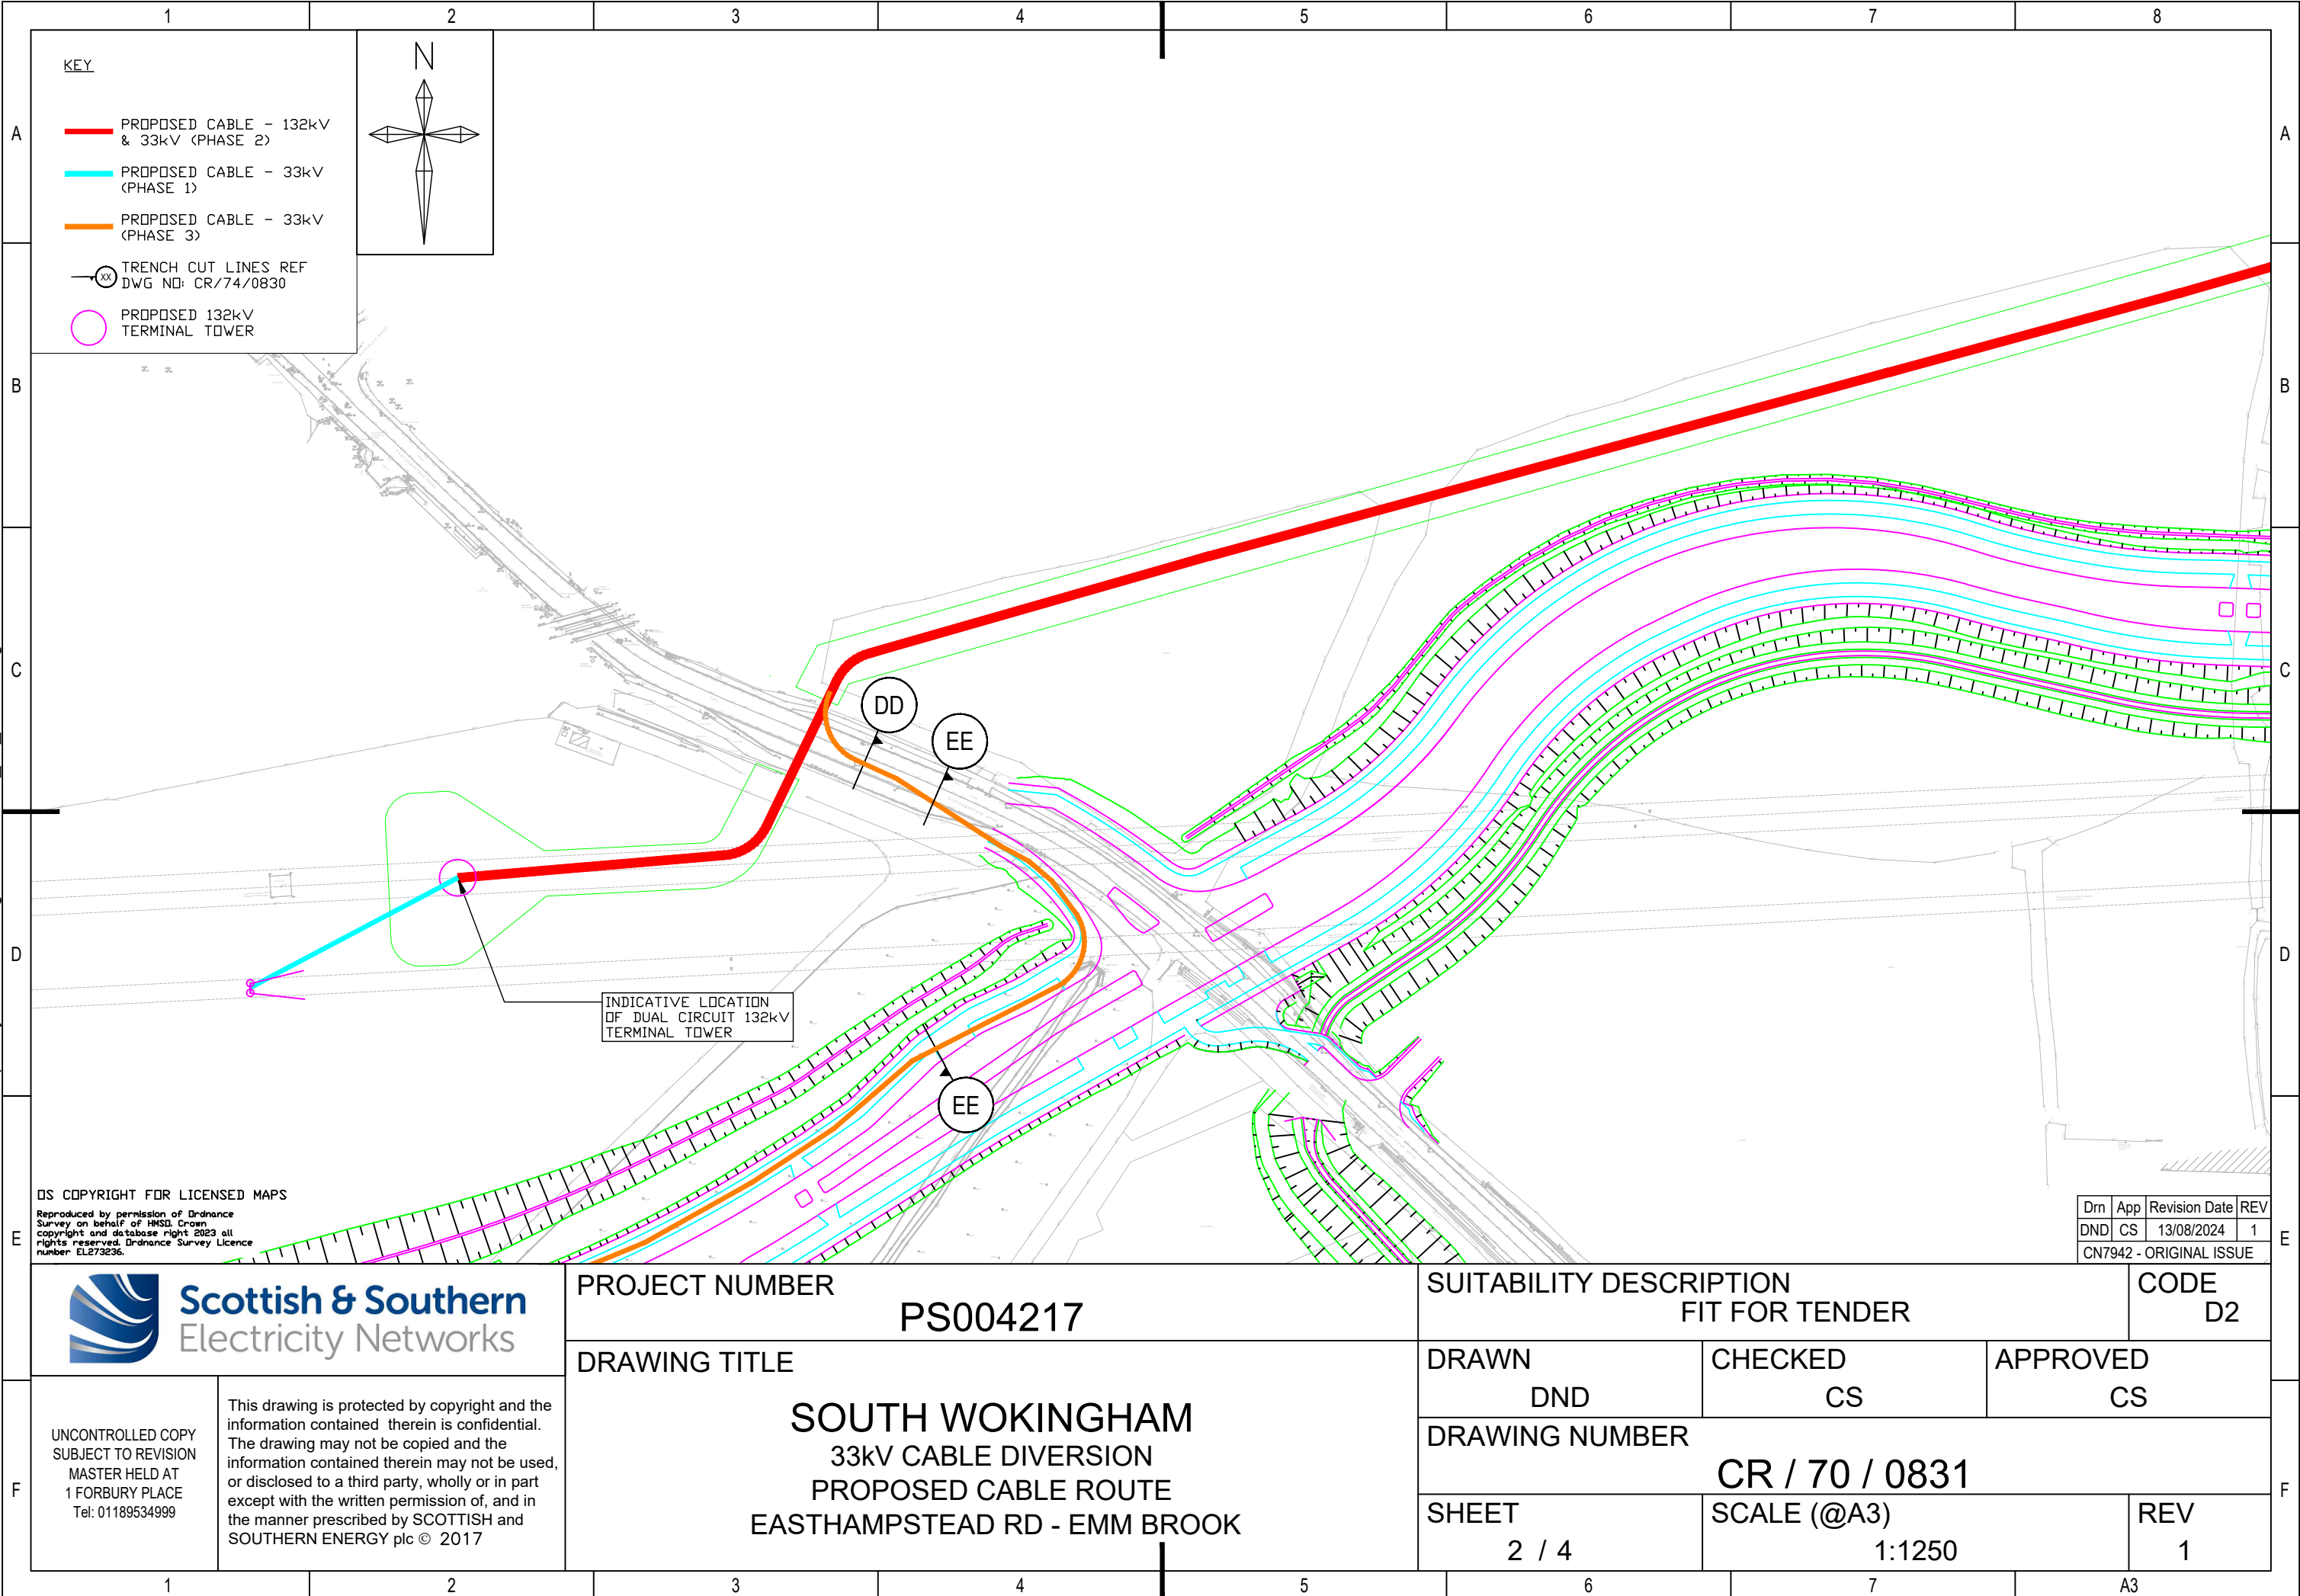

OS COPYRIGHT FOR LICENSED MAPS
Reproduced by permission of Ordnance
Survey on behalf of HMSO. Crown
copyright and database right 2023 all
rights reserved. Ordnance Survey Licence
number EL273636.

Dwn	App	Revision Date	REV
DND	CS	13/08/2024	1
CN7942 - ORIGINAL ISSUE			



PROJECT NUMBER
PS004217


DRAWING TITLE
**SOUTH WOKINGHAM
33kV CABLE DIVERSION
PROPOSED CABLE ROUTE
EASTHAMPSTEAD RD - EMM BROOK**

SUITABILITY DESCRIPTION FIT FOR TENDER			CODE D2
DRAWN DND	CHECKED CS	APPROVED CS	
DRAWING NUMBER CR / 70 / 0831			REV 1
SHEET 2 / 4	SCALE (@A3) 1:1250		

UNCONTROLLED COPY
SUBJECT TO REVISION
MASTER HELD AT
1 FORBURY PLACE
Tel: 01189534999

This drawing is protected by copyright and the
information contained therein is confidential.
The drawing may not be copied and the
information contained therein may not be used,
or disclosed to a third party, wholly or in part
except with the written permission of, and in
the manner prescribed by SCOTTISH and
SOUTHERN ENERGY plc © 2017

File Name: C:\Users\DD88592\OneDrive - SSE PLC\Desktop\Projects\S.Wokingham\CR0831_70_Rev1.dwg

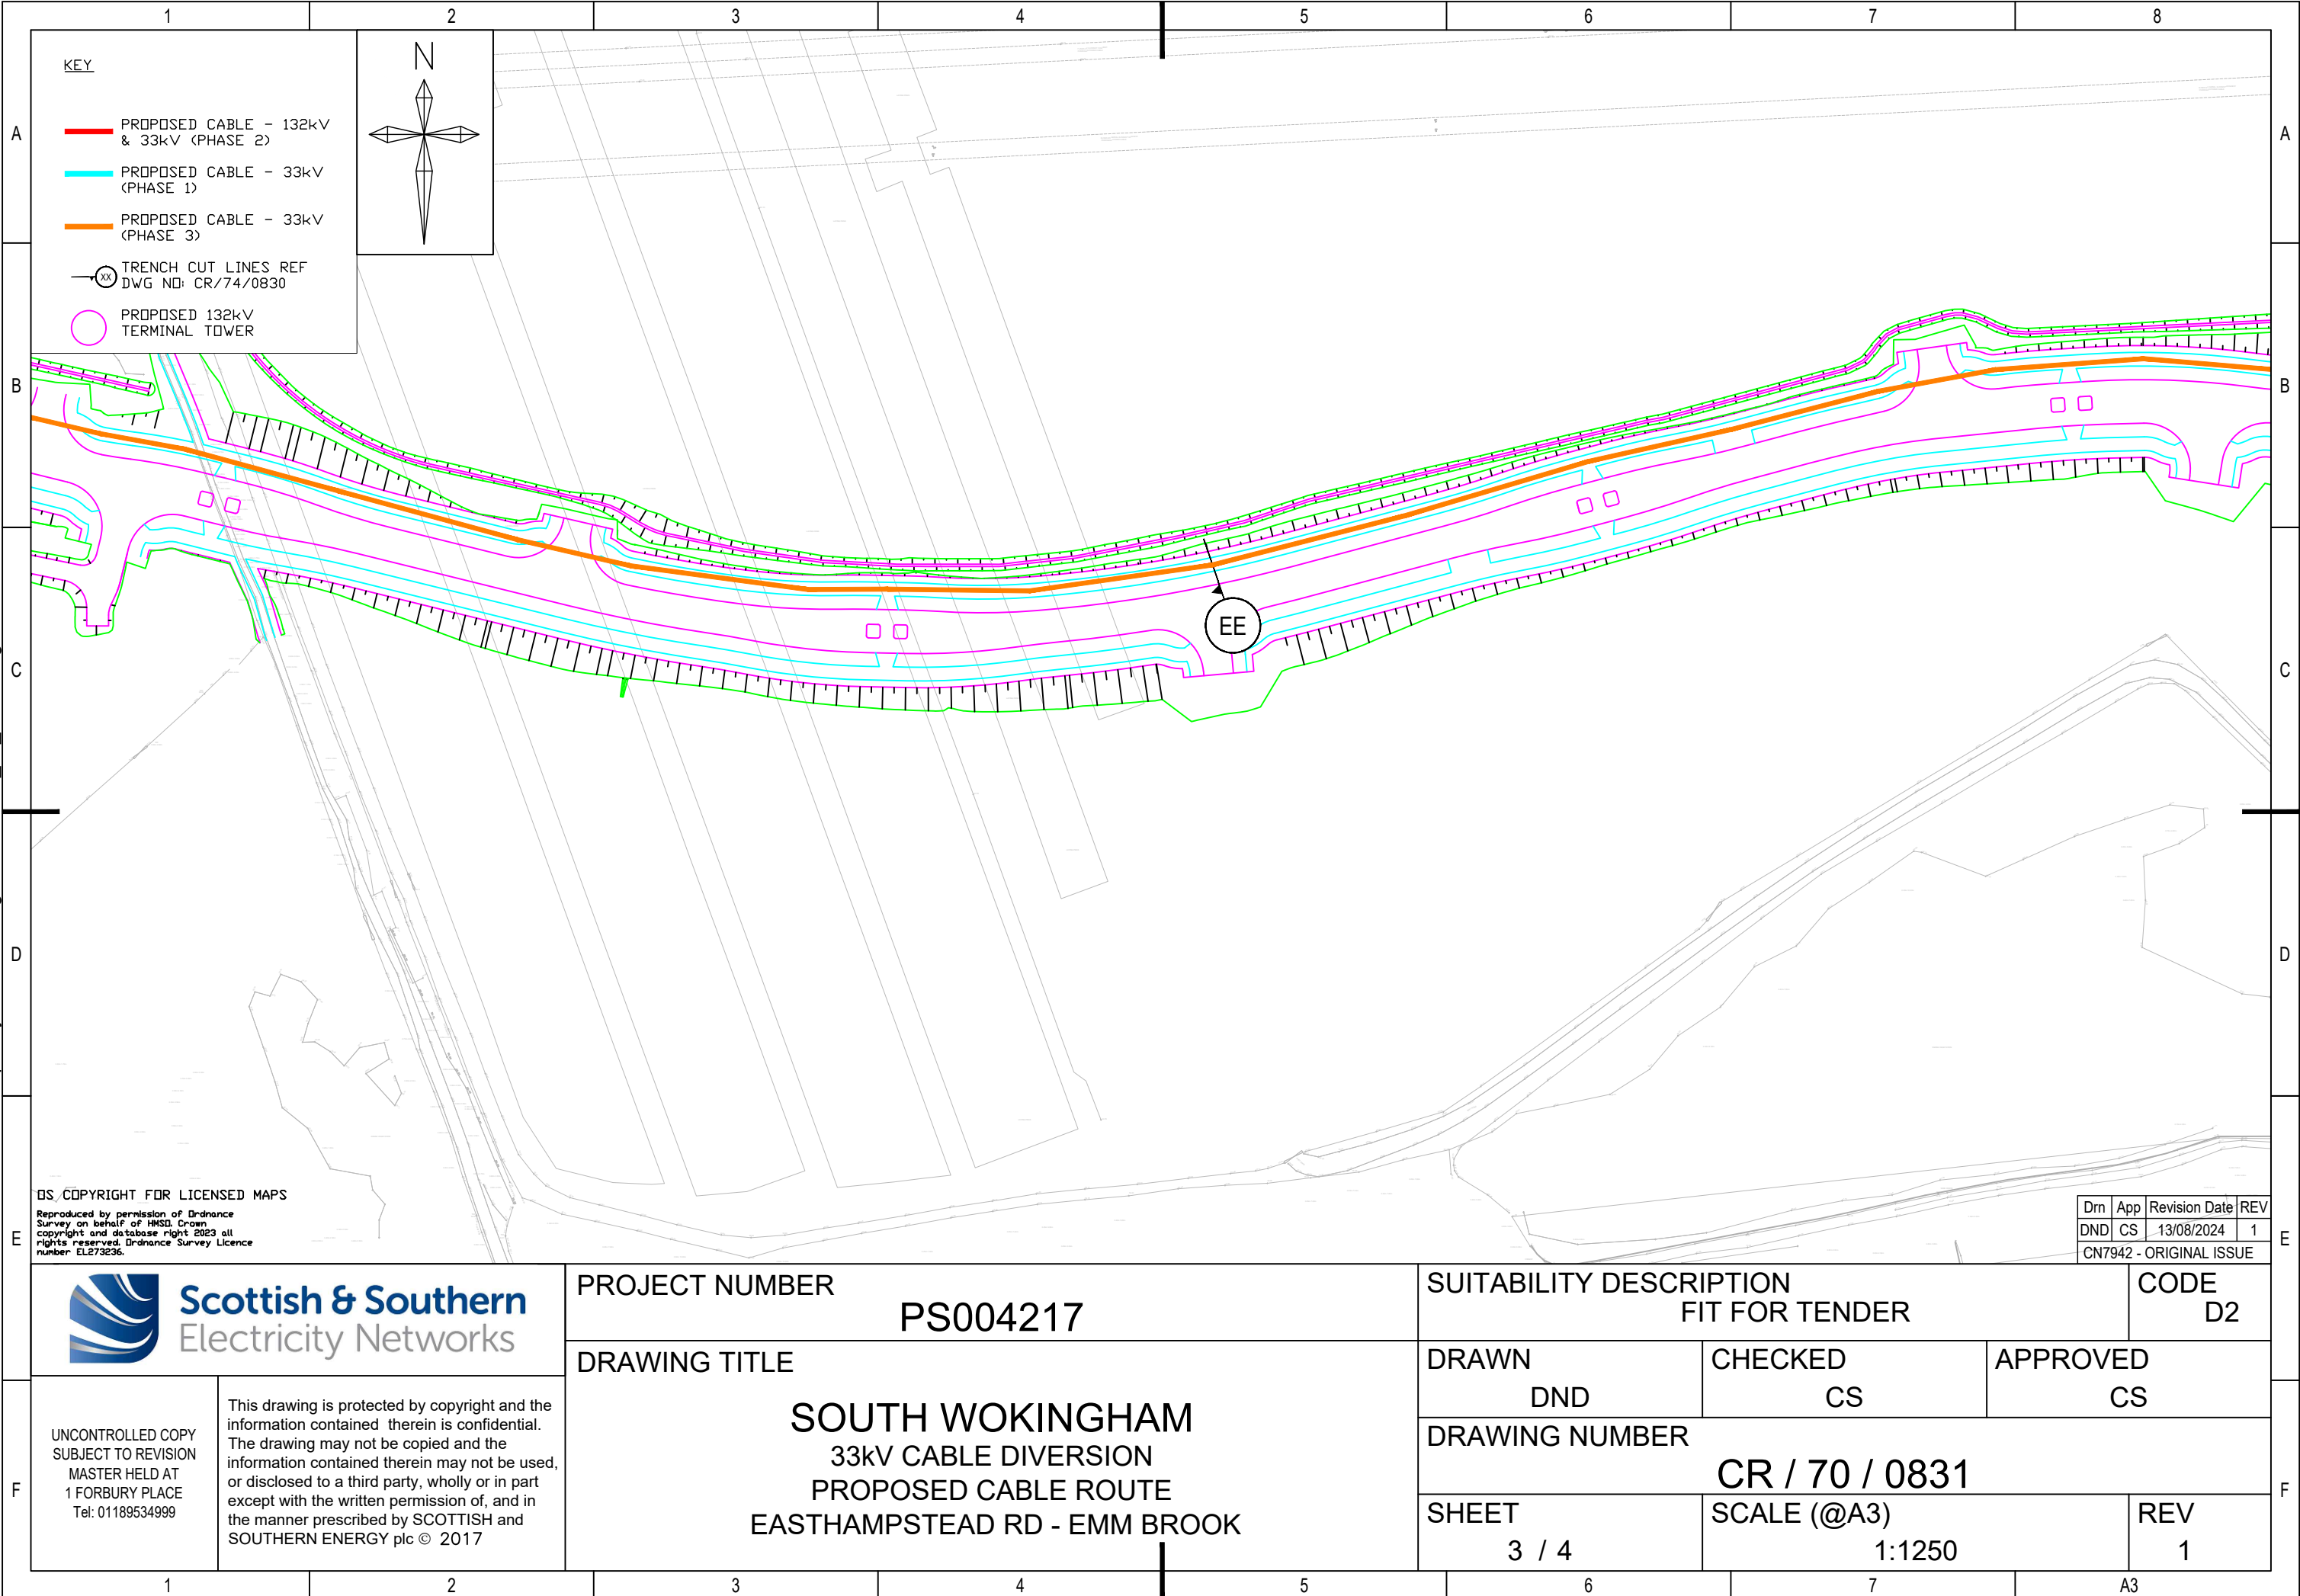

File Name: C:\Users\DD88592\OneDrive - SSE PLC\Desktop\Projects\S.Wokingham\CR0831_70_Rev1.dwg

