
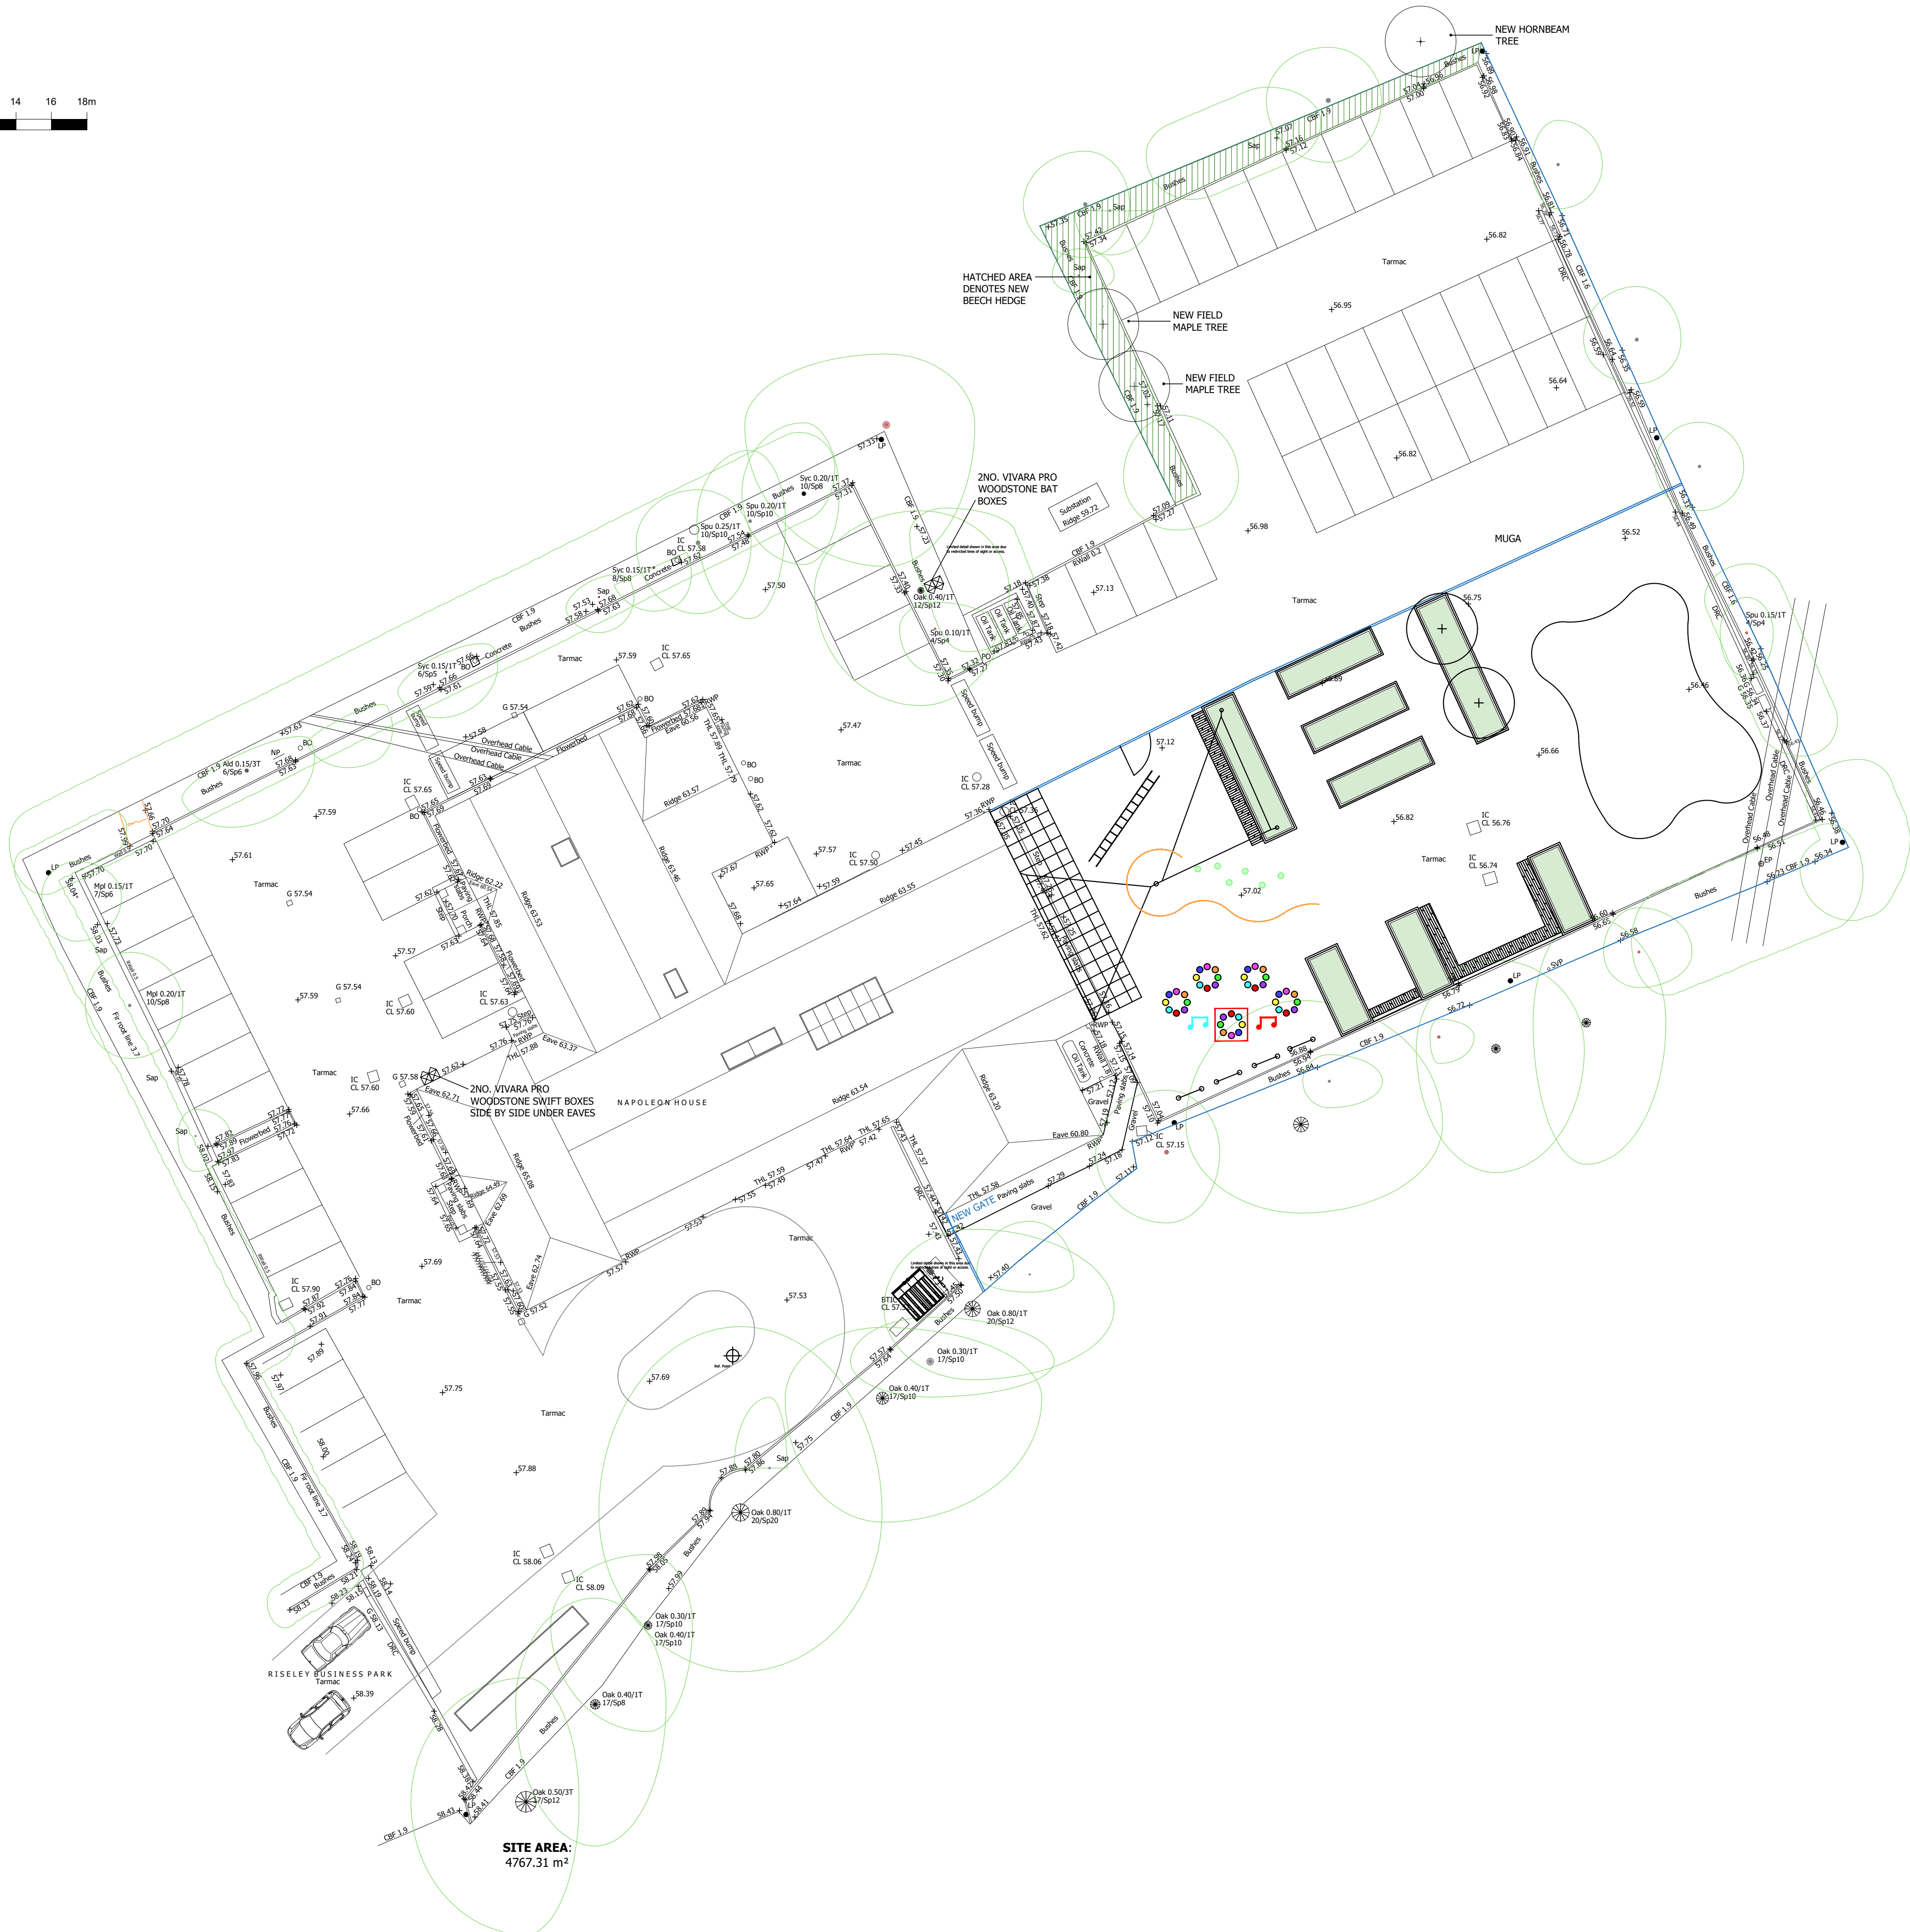


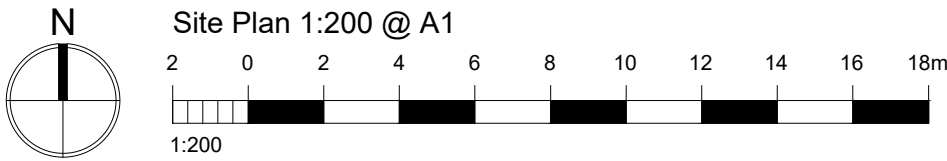

- Notes
1. This drawing is the copyright of MH Architects Ltd
 2. Do not scale this drawing except for Local Authority planning purposes
 3. All dimensions must be checked on site by the contractor prior to commencement of the works.

Client Approval					
X	A	-	Approved		
X	B	-	Approved with comments		
X	C	-	Do not use		
Rev.	Revision Note/Purpose of Issue	Drw By	Date	Chk By	Date
A	Issued for PLANNING	MW	23.09.24	HJG	23.09.24

Client					
OUTCOMES FIRST GROUP					
Job title					
Napoleon House School Reading					
Drawing title					
Biodiversity Enhancements					
Drawn					
Date					
Checked					
Date					
Scale at A1					
1:200					
Job No.	Pro.	Org.	Zone	Level	Type
23-098	NH	MHA	ZZ	00	DR
Purpose of issue				Role	No.
				A	0021
Rev.					
A					