


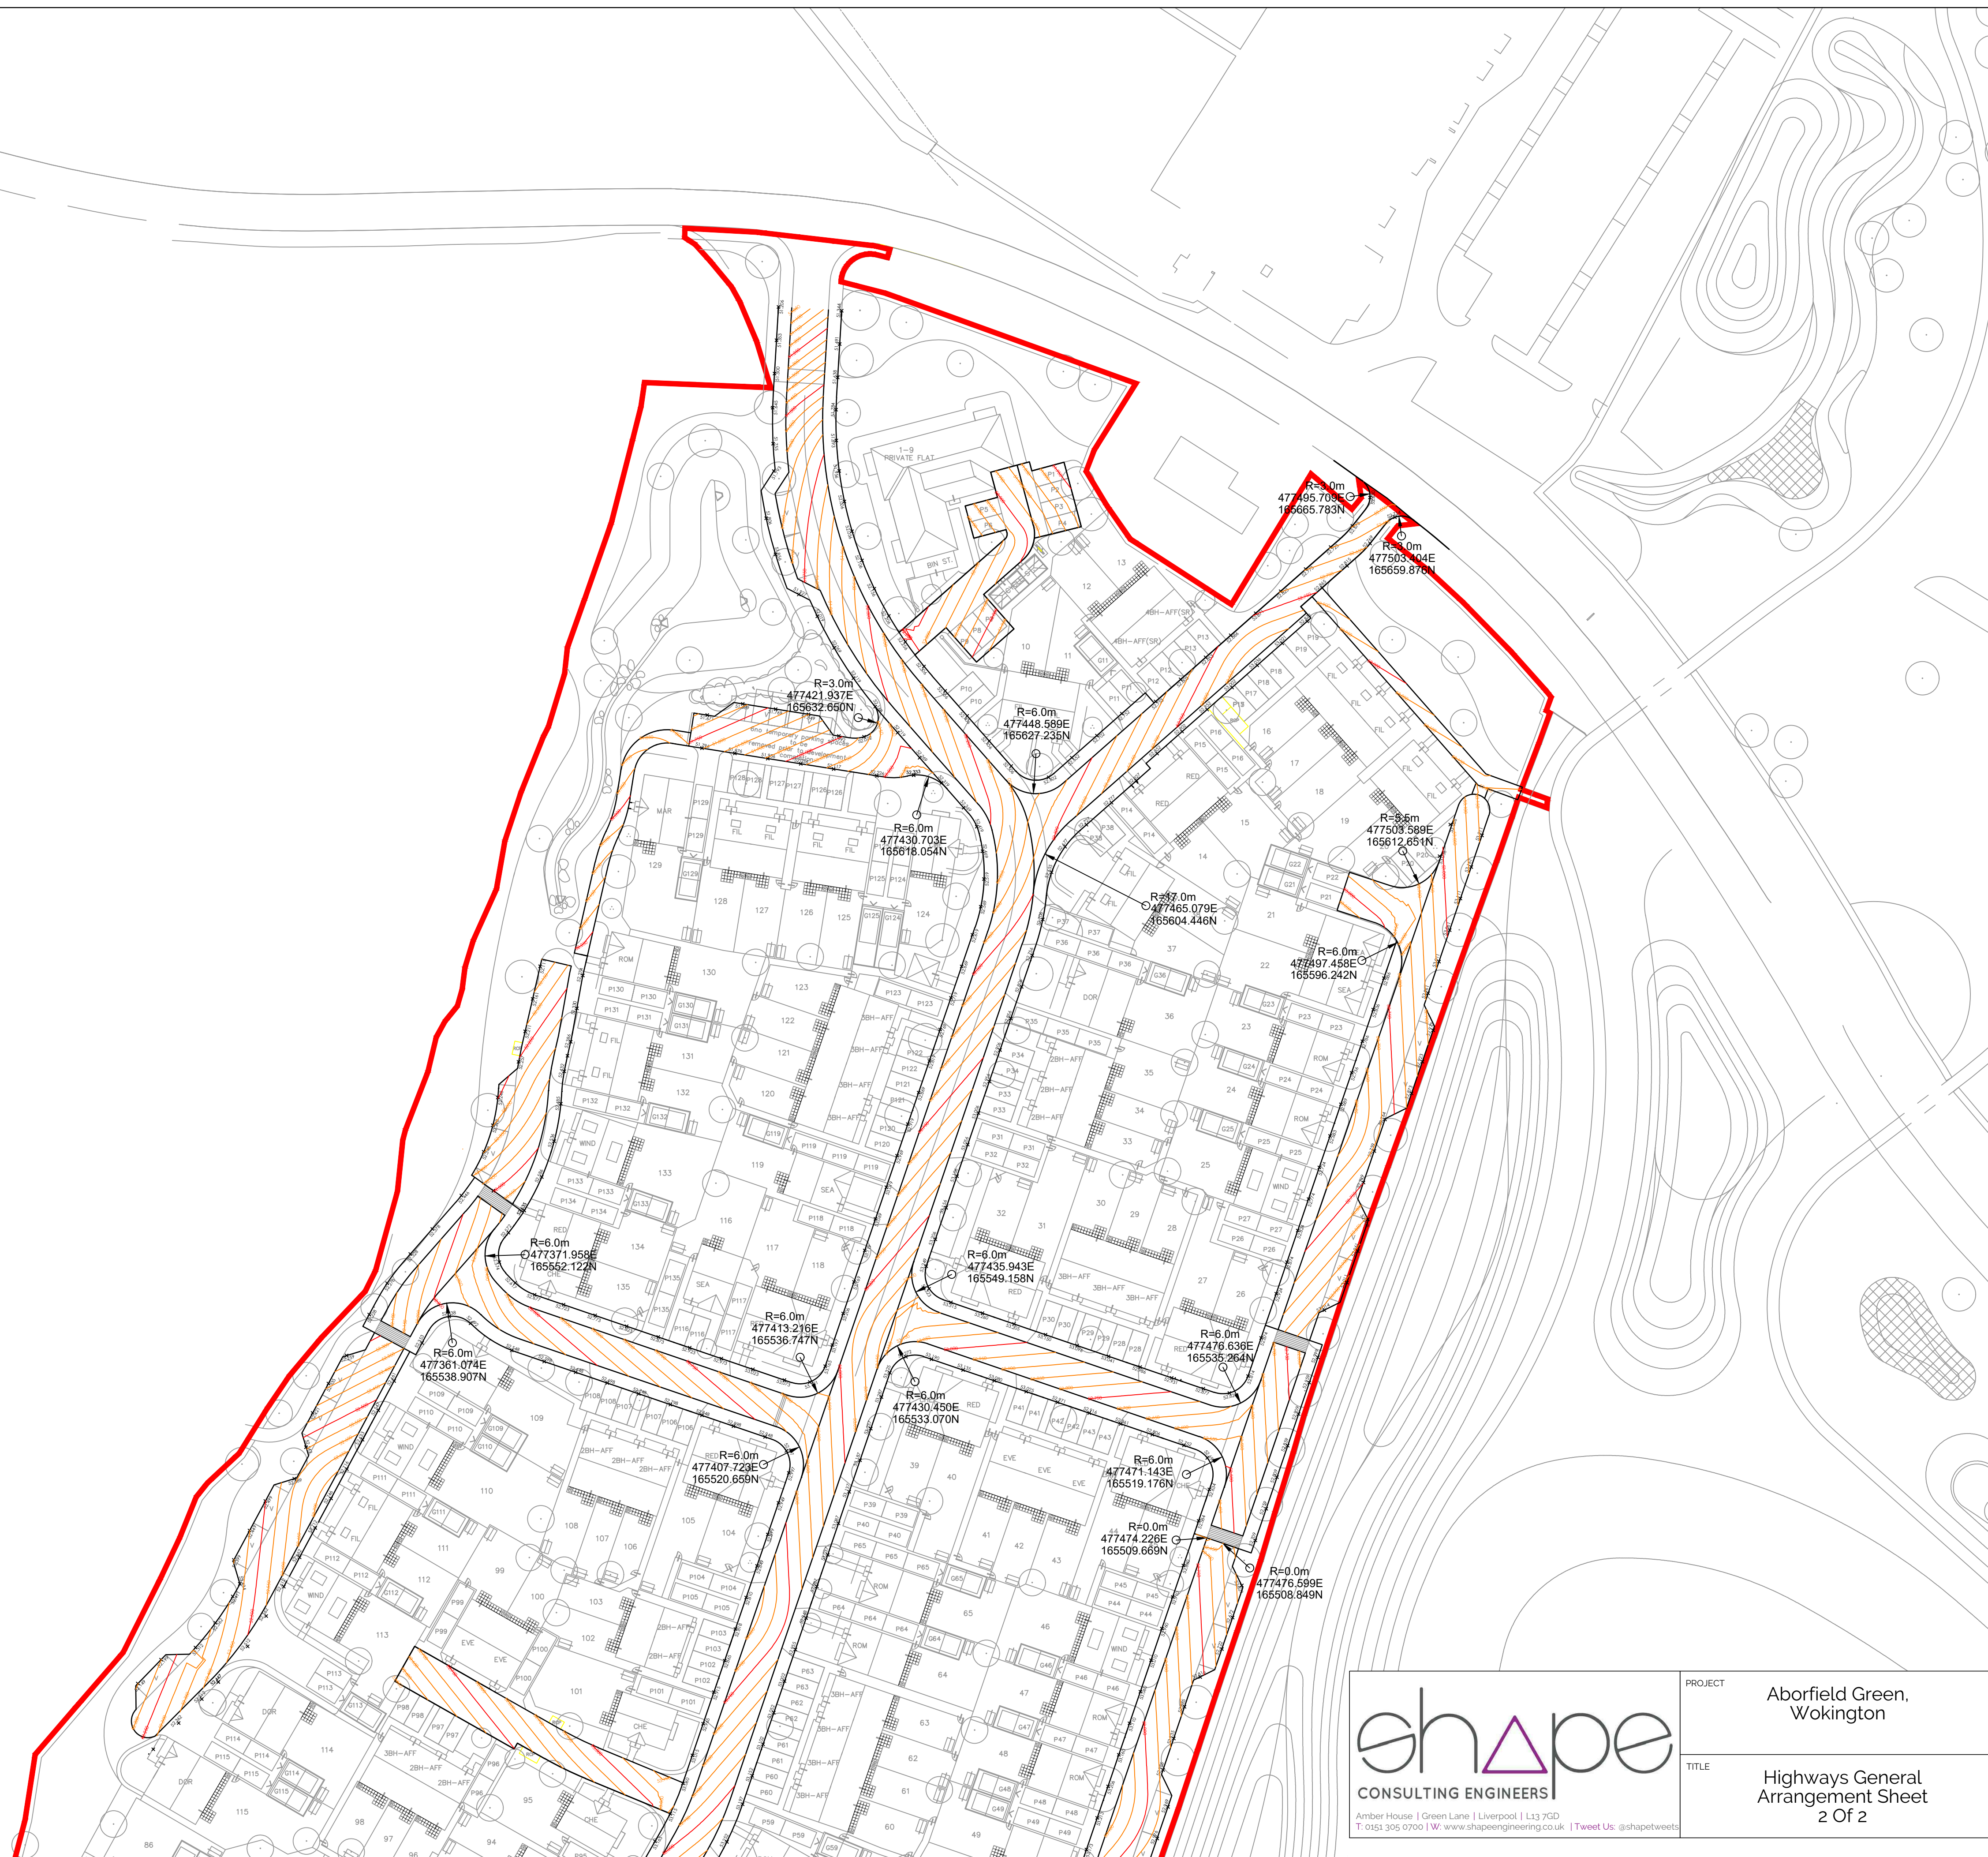


GENERAL NOTES

1. DO NOT SCALE FROM THIS DRAWING.
2. ALL DIMENSIONS ARE IN METERS UNLESS OTHERWISE SHOWN.
3. THIS DRAWING IS TO BE READ IN CONJUNCTION WITH ALL OTHER RELEVANT DRAWINGS.
- 4.
5. THE CONTRACTOR SHALL CHECK ALL THE TIES FOR LINE AND LEVEL WITH EXISTING BEFORE COMMENCING ANY WORKS. THE ENGINEER SHALL BE NOTIFIED IMMEDIATELY IN WRITING. SHOULD ANY ERRORS BE FOUND.
- 6.
7. IT IS THE RESPONSIBILITY OF THE CONTRACTOR TO LOCATE ANY SERVICE APPARATUS IN THE VICINITY OF THE WORKS.
8. IT IS THE RESPONSIBILITY OF THE CONTRACTOR TO EXECUTE THE WORKS AT ALL TIMES IN STRICT ACCORDANCE WITH THE REQUIREMENTS OF THE HEALTH AND SAFETY AT WORK ACT 1974, AND THE C.D.M. REGULATIONS 2015. THE CONTRACTOR WILL BE DEEMED TO HAVE ALLOWED FOR FULL COMPLIANCE, WITHIN HIS RATES.
9. ANY ANOMALIES ON THIS DRAWING IDENTIFIED BY THE CONTRACTOR SHALL BE BROUGHT TO THE ATTENTION OF THE ENGINEER PRIOR TO CONSTRUCTION.
10. THE SPECIFICATION IN ALL RESPECTS SHALL BE IN ACCORDANCE WITH THE CURRENT WOKINGHAM BOROUGH COUNCIL SPECIFICATIONS OR OTHER PUBLICATIONS IN FORCE IN THE COUNTY AT THE TIME OF ISSUE.

P03	CO	Updated highway levels to match new site layout	05/03/24
P02	CO	Updated highway levels	29/02/24
P01	CO	First Issue	09/01/24
Rev	By	Description	Date

Revision Schedule				
Client		CREST NICHOLSON		
Status	-	Purpose of Issue		For Information
Designed By	EC	Drawn By	CO	Shape Project No. 2651
Sheet No.		2651-SCE-00-00-DR-C-0006.2		
Scale (As A3)	1:500	Date	09/01/2024	Rev P03

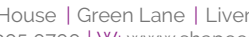

shape
CONSULTING ENGINEERS

Amber House | Green Lane | Liverpool | L13 7GD
T: 0151 305 0700 | W: www.shapeengineering.co.uk | [@shapetweets](https://twitter.com/shapetweets)

PROJECT	Aborfield Green, Wokington
TITLE	Highways General Arrangement Sheet 2 Of 2