


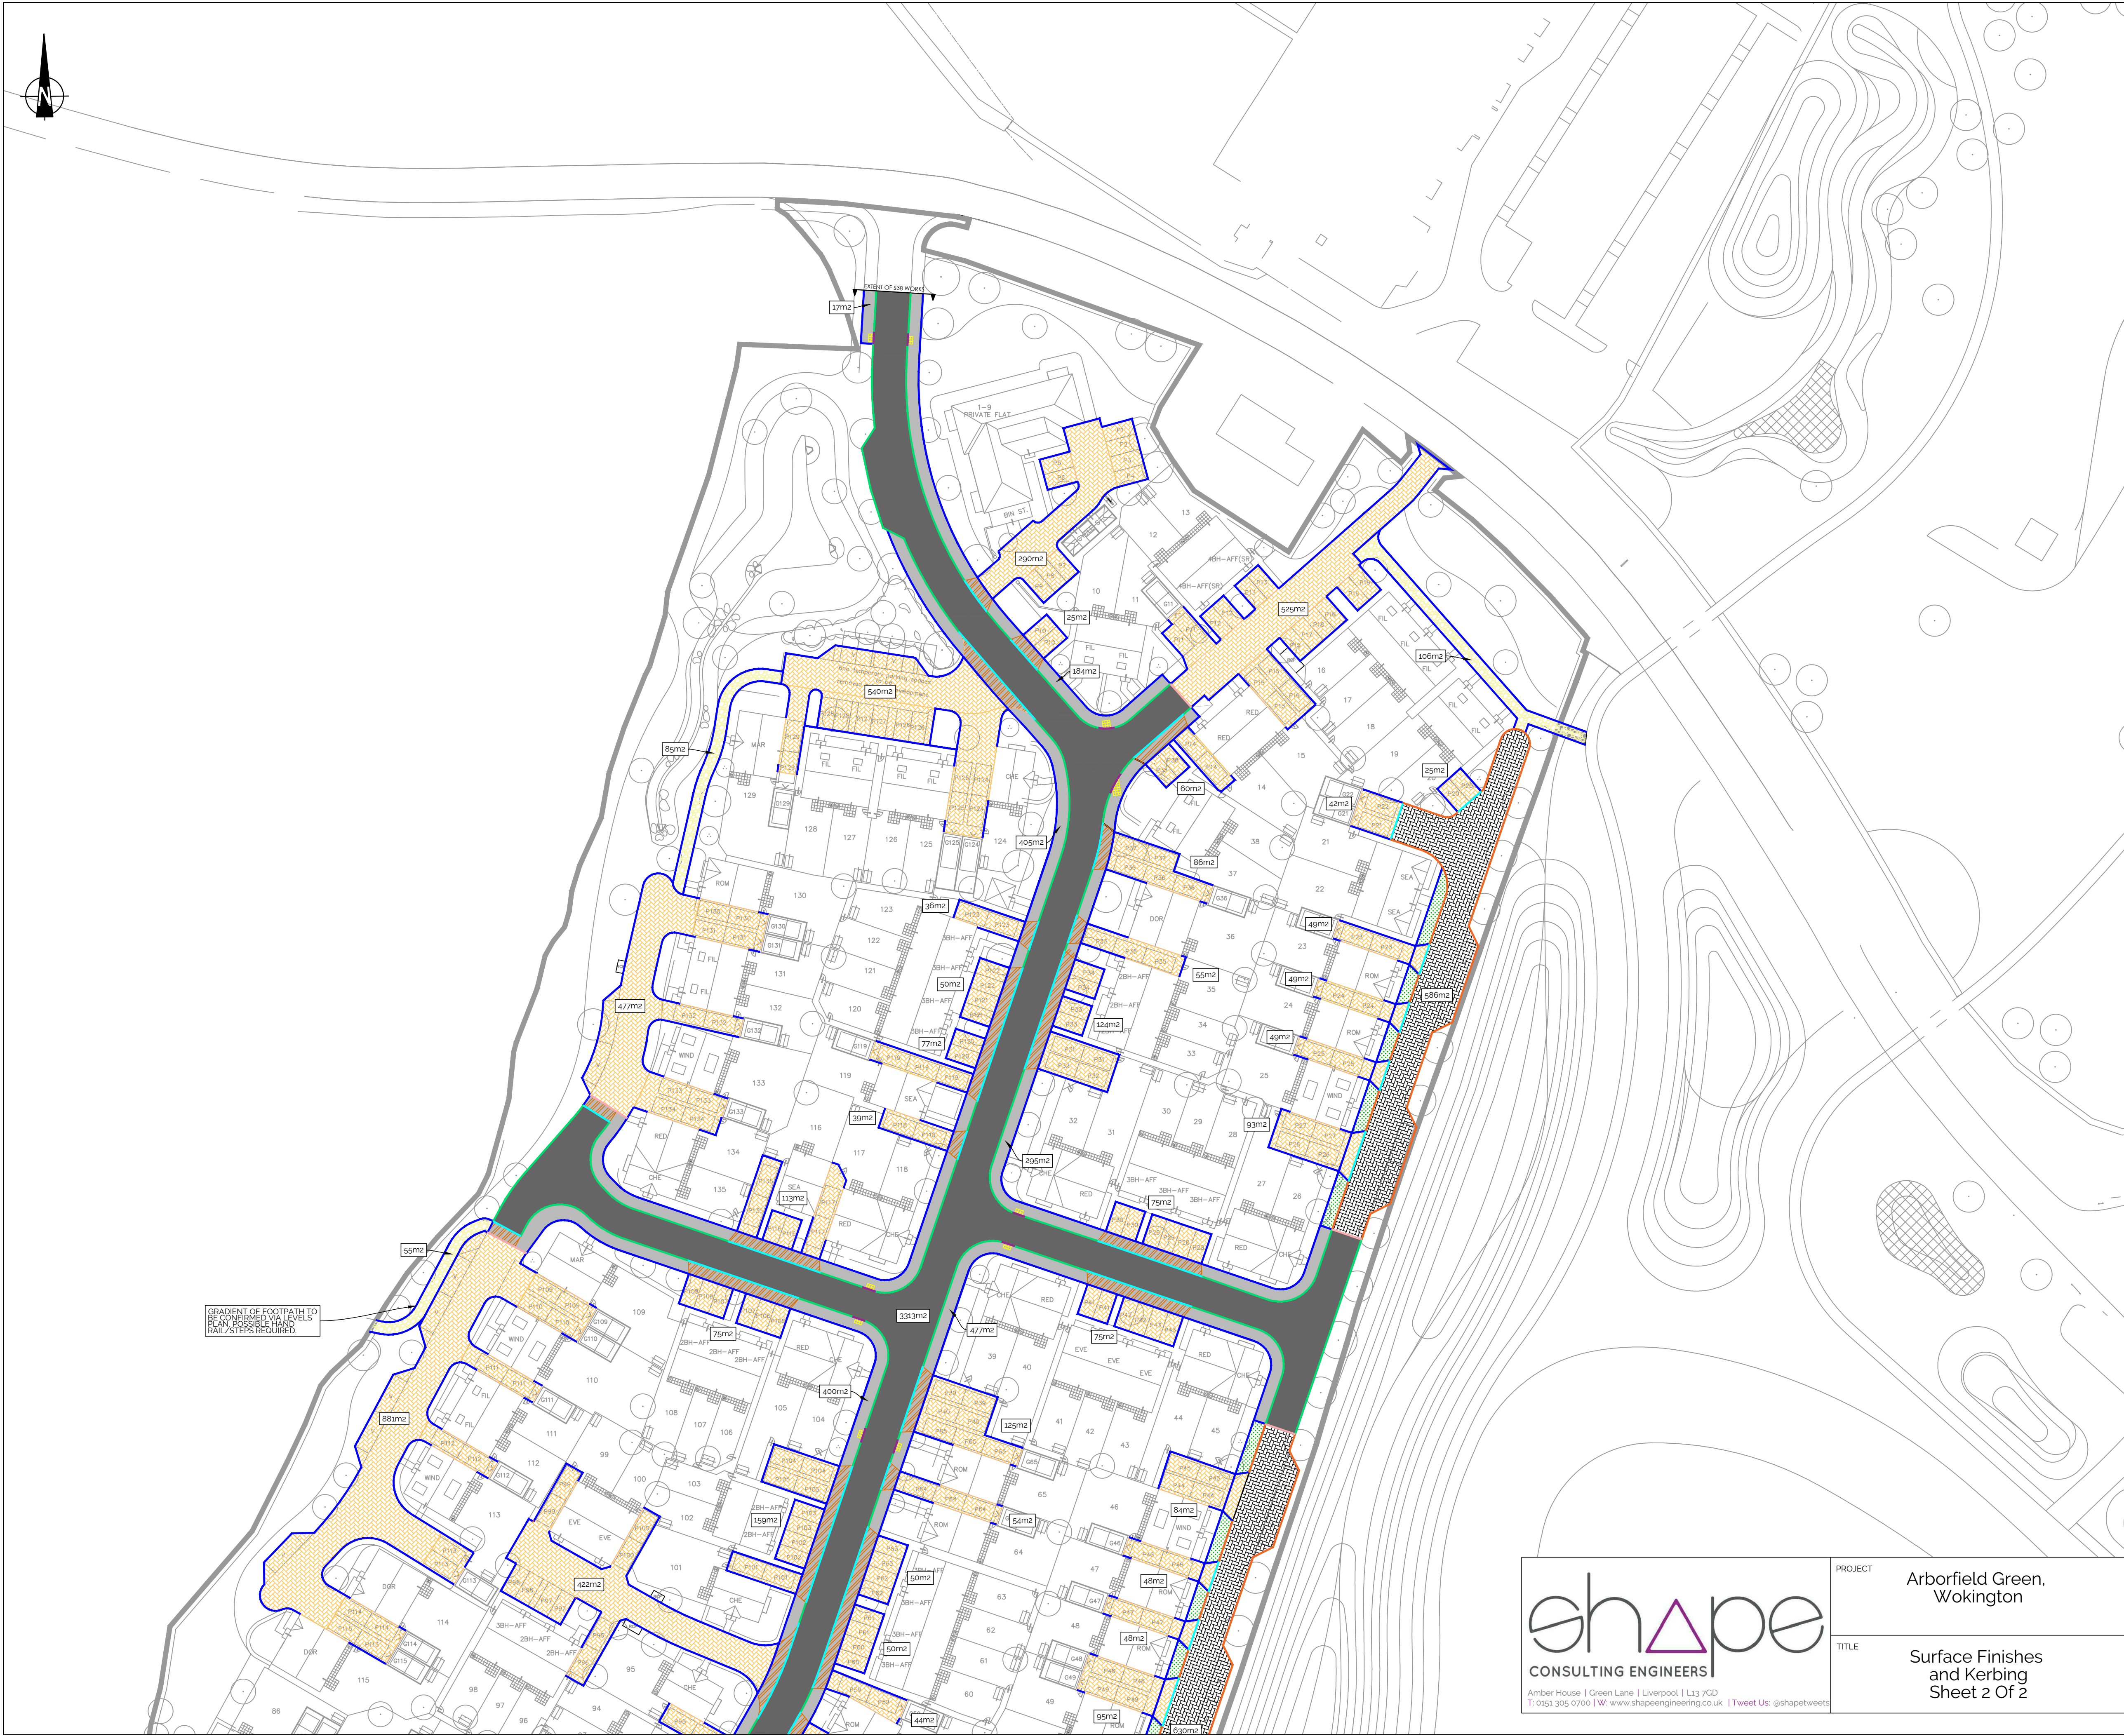

1. DO NOT SCALE FROM THIS DRAWING.
2. ALL DIMENSIONS ARE IN METERS UNLESS OTHERWISE SHOWN.
3. THIS DRAWING IS TO BE READ IN CONJUNCTION WITH ALL OTHER RELEVANT DRAWINGS.
6. THE CONTRACTOR SHALL CHECK ALL TIE-INS FOR LINE AND LEVEL WITH EXISTING BEFORE COMMENCING ANY WORKS. THE ENGINEER SHALL BE NOTIFIED IMMEDIATELY IN WRITING. SHOULD ANY ERRORS BE FOUND.
7. IT IS THE RESPONSIBILITY OF THE CONTRACTOR TO LOCATE ANY SERVICE APPARATUS IN THE VICINITY OF THE WORKS.
8. IT IS THE RESPONSIBILITY OF THE CONTRACTOR TO EXECUTE THE WORKS AT ALL TIMES IN STRICT ACCORDANCE WITH THE REQUIREMENTS OF THE HEALTH AND SAFETY AT WORK ACT 1974, AND THE C.D.M. REGULATIONS 2015. THE CONTRACTOR WILL BE DEEMED TO HAVE ALLOWED FOR FULL COMPLIANCE, WITHIN HIS RATES.
9. ANY ANOMALIES ON THIS DRAWING IDENTIFIED BY THE CONTRACTOR SHALL BE BROUGHT TO THE ATTENTION OF THE ENGINEER PRIOR TO CONSTRUCTION.
10. THE SPECIFICATION IN ALL RESPECTS SHALL BE IN ACCORDANCE WITH THE CURRENT WOKINGHAM BOROUGH COUNCIL SPECIFICATIONS OR OTHER PUBLICATIONS IN FORCE IN THE COUNTY AT THE TIME OF ISSUE.

	ADOPTABLE BITUMINOUS FOOTWAY CONSTRUCTION
	ADOPTABLE BITUMINOUS ROAD CONSTRUCTION (FULL DEPTH CONSTRUCTION)
	ADOPTABLE VEHICLE CROSSOVER CONSTRUCTION (INCREASED FOOTWAY CONSTRUCTION DEPTH)
	ADOPTABLE SHARED SURFACE BLOCK PAVING
	ADOPTABLE GRASS VERGES

	PRIVATE GRAVEL FOOTWAY CONSTRUCTION
	PRIVATE PARKING BAY BLOCK PAVING CONSTRUCTION, EDGING, BOUNDARY FINISH OR BUILDING TIE IN TO BE CONFIRMED IN LINE WITH ARCHITECTS DRAWINGS.

	K1 - HALF BATTER KERB WITH 125mm UPSTAND (TO BE INSTALLED AS PER DRAWING DETAIL)
	EK - FLUSH EDGING KERB 60mm UPSTAND.
	K2 - SHARED SURFACE ROAD PRECAST CONCRETE DROPPED BULL NOSED KERBS WITH 50mm UPSTAND.
	DK - PEDESTRIAN RAMPED CROSSING CONSISTING OF 150 TRANSITION KERB EITHER SIDE OF DROPPED BULL NOSED KERBS WITH 0-60mm UPSTAND
	K3 - BULLNOSED KERB WITH 25mm UPSTAND
	FK - FLUSH KERB (INVERTED BULL NOSE KERB)

 TACTILE PAVING PEDESTRIAN CROSSING POINTS

THIS DRAWING IS SUBJECT TO SECTION 38
APPROVAL FROM WOKINGHAM BOROUGH
COUNCIL AND IS NOT TO BE USED FOR
CONSTRUCTION .

Revision Schedule			
Client		CREST NICHOLSON	
Status	-	Purpose of Issue For Information	
Designed By	EC	Drawn By	CO
		Shape Project No.	2651
Sheet No.		2651-SCE-00-00-DR-C-0002.2	
Scale (As A4)	1:500	Date	15/12/2023
		Rev	P05

THIS DRAWING REMAINS THE COPYRIGHT OF SHAPE CONSULTING ENGINEERS LTD.

