


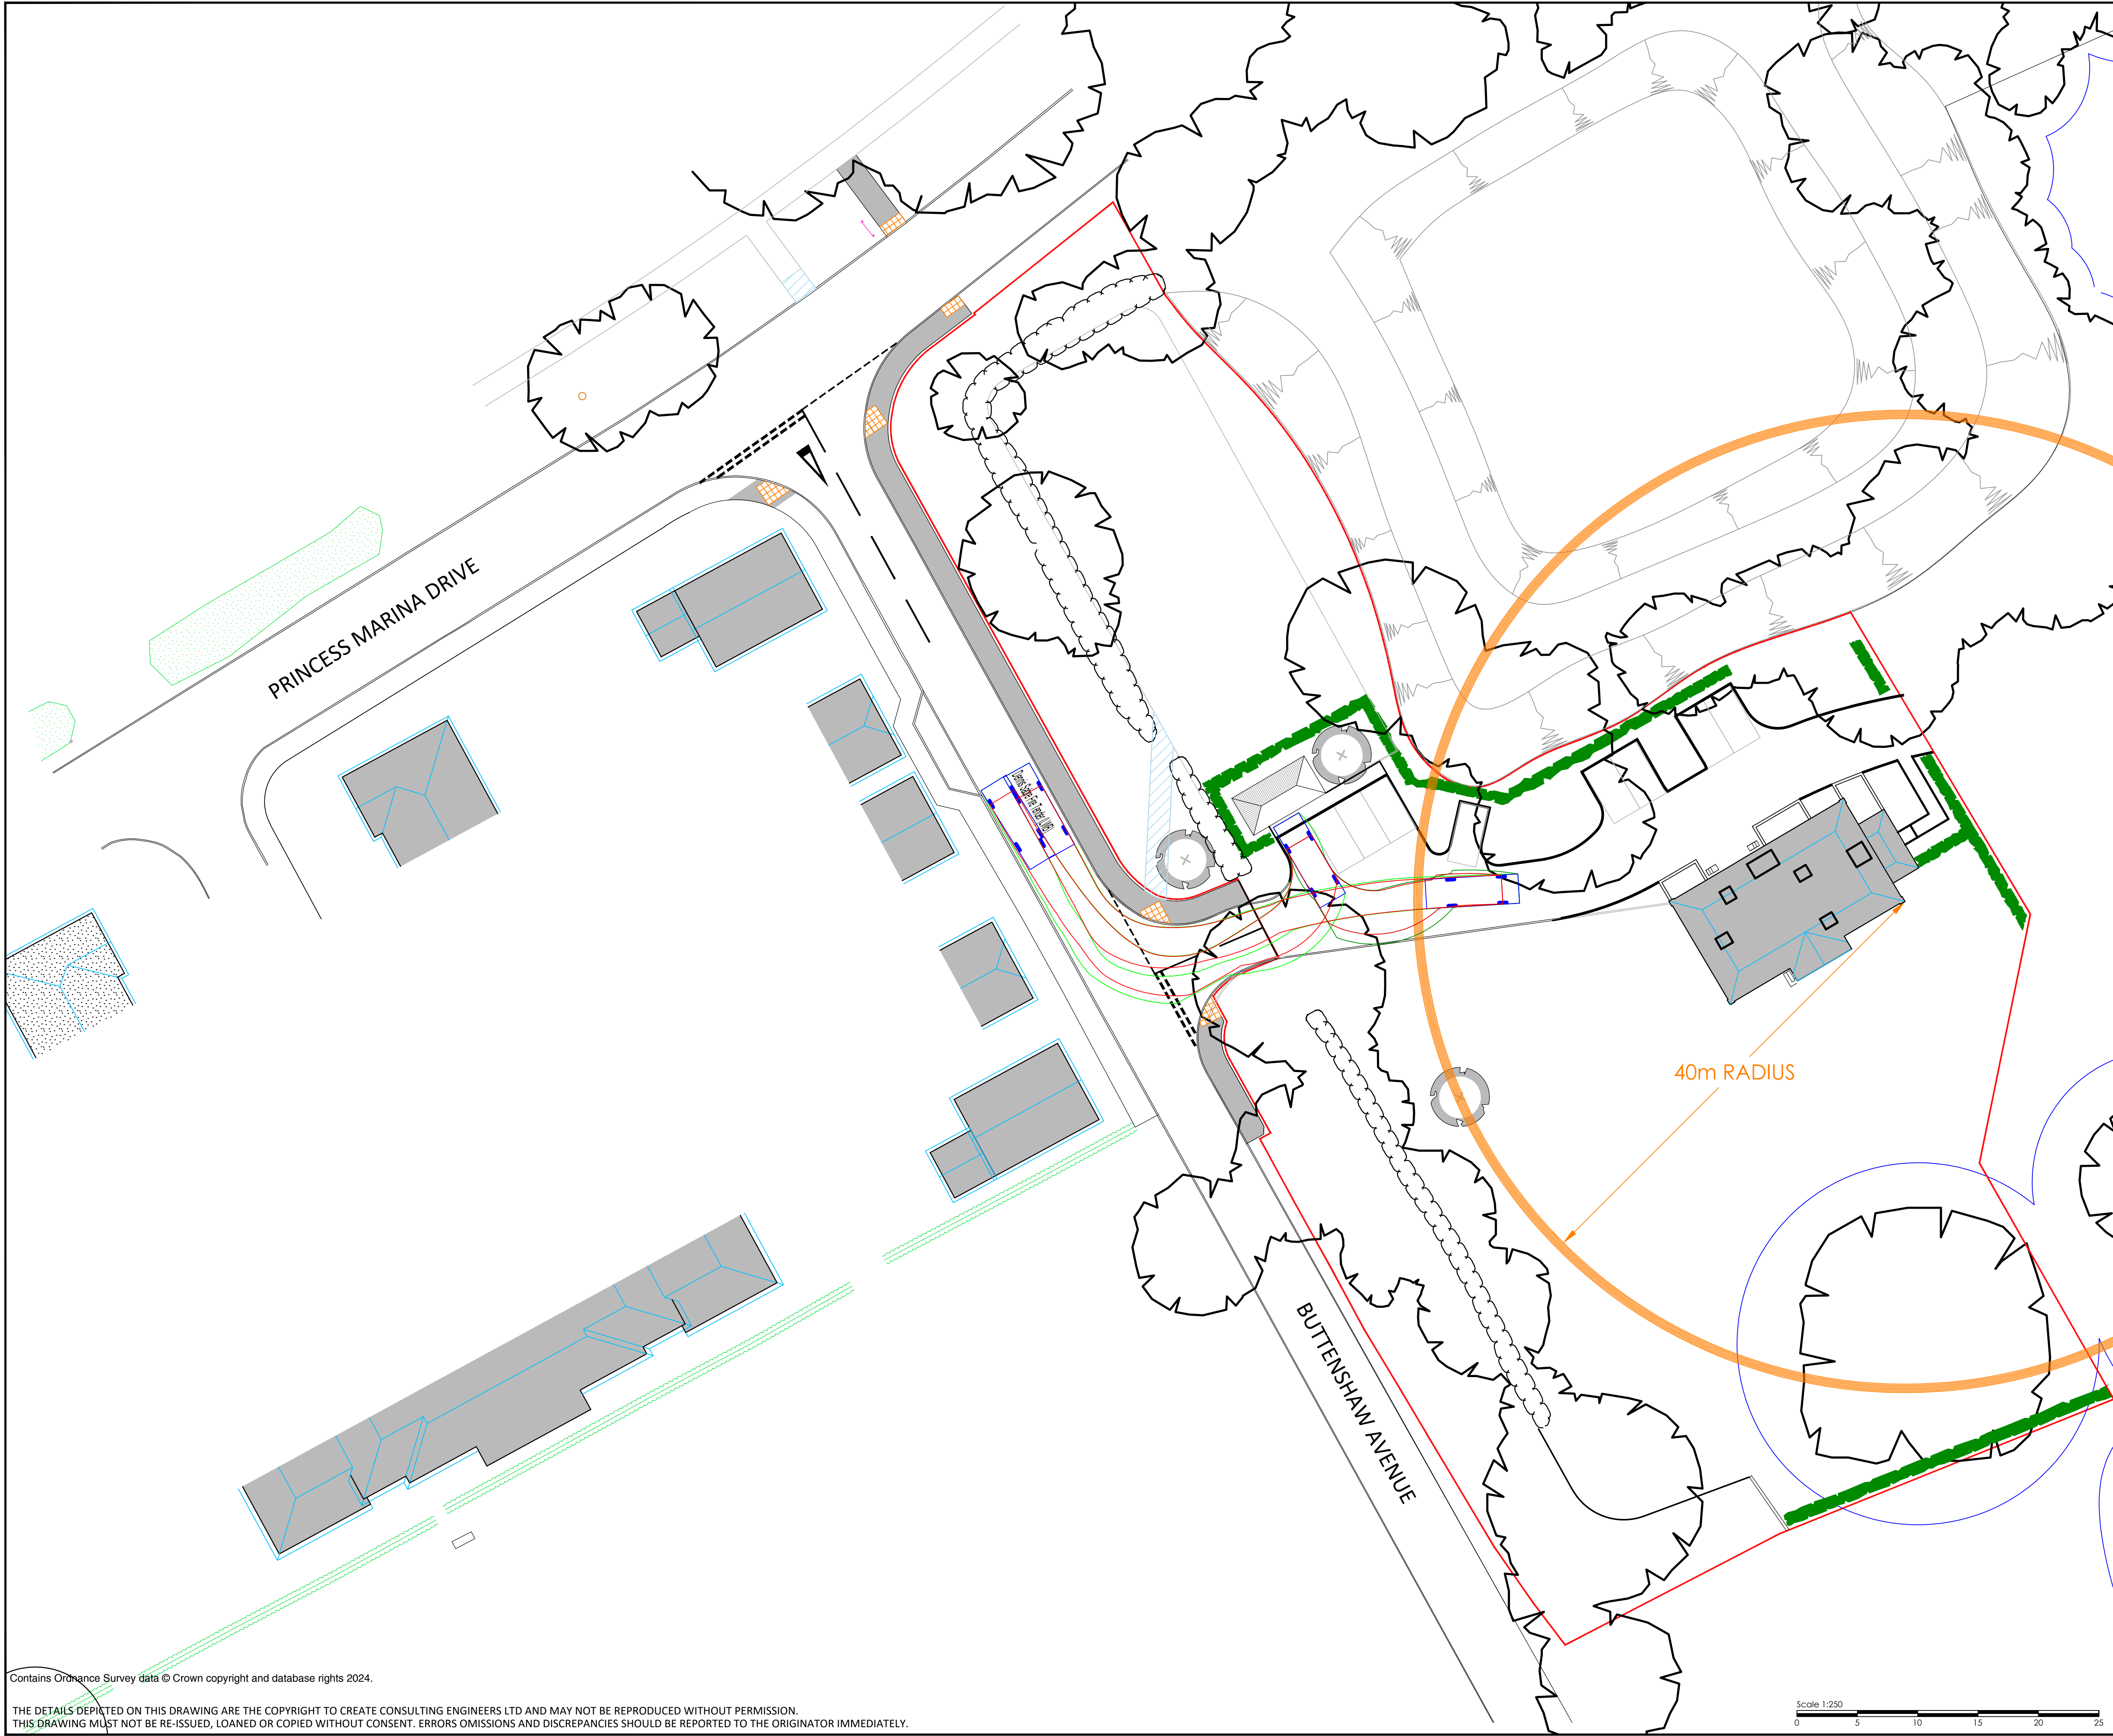

ALL DIMENSIONS TO BE CHECKED BEFORE SITE OR OFF-SITE FABRICATION BY THE CONTRACTOR, HIS SUB-CONTRACTOR OR SUPPLIER.

DO NOT SCALE PLANS - USE FIGURE OR GRID DIMENSIONS WHERE GIVEN. ANY DEVIATION FROM THE DRAWING IS TO BE REPORTED TO THE ORIGINATOR IMMEDIATELY.

DRAWING IS TO BE PRINTED IN COLOUR.

Dennis Sabre Fire Tender (LWB)	7.700m
Overall Length	2.450m
Overall Width	3.512m
Min Body Ground Clearance	0.387m
Track Width	2.380m
Lock to Lock Time	5.00s
Kerb to Kerb Turning Radius	7.400m

THE VEHICLE TRACKS SHOWN WERE PRODUCED USING AUTOTRACK VERSION 11.00c AND ARE INDICATIVE OF THE MOVEMENTS ACHIEVABLE FROM THE VEHICLE TYPE SHOWN. NO GUARANTEE IS GIVEN THAT THE TRACK RUNS SHOWN ARE ACTUALLY ACHIEVABLE BY ALL INDIVIDUAL MAKES AND MODELS OF SIMILAR TYPES VEHICLES USING THE ILLUSTRATED ROUTES.

REV	DATE	DESCRIPTION	DRAWN	CHECKED			
CLIENT CREST NICHOLSON							
PROJECT MOAT HOUSE							
DRAWING TITLE FIRE TENDER TRACKING							
DATE	DESIGNED	DRAWN	CHECKED	SCALE(S)			
16/10/24	MDA	MDA	AF	1:500@A1			
		Independent, multidisciplinary engineering and environmental consultants createce.co.uk 01603 877 010 Norwich London Chelmsford Glasgow Milton Keynes					
DRAWING STATUS FOR INFORMATION			STATUS S2	CREATE PROJECT NUMBER P24-3246			
PROJ	ORIG	ZONE	LEVEL	TYPE	ROLE	NUMBER	REVISION
3246	CCE	XX	XX	DR	J	003	

Contains Ordnance Survey data © Crown copyright and database rights 2024.

THE DETAILS DEPICTED ON THIS DRAWING ARE THE COPYRIGHT TO CREATE CONSULTING ENGINEERS LTD AND MAY NOT BE REPRODUCED WITHOUT PERMISSION. THIS DRAWING MUST NOT BE RE-ISSUED, LOANED OR COPIED WITHOUT CONSENT. ERRORS OMISSIONS AND DISCREPANCIES SHOULD BE REPORTED TO THE ORIGINATOR IMMEDIATELY.

W:\2.0 NEW PROJECTS\2024\3246 - MOAT HOUSE, ARBORFIELD\4.0 TRANSPORT\3246_03_001A AND 002A AND 003