
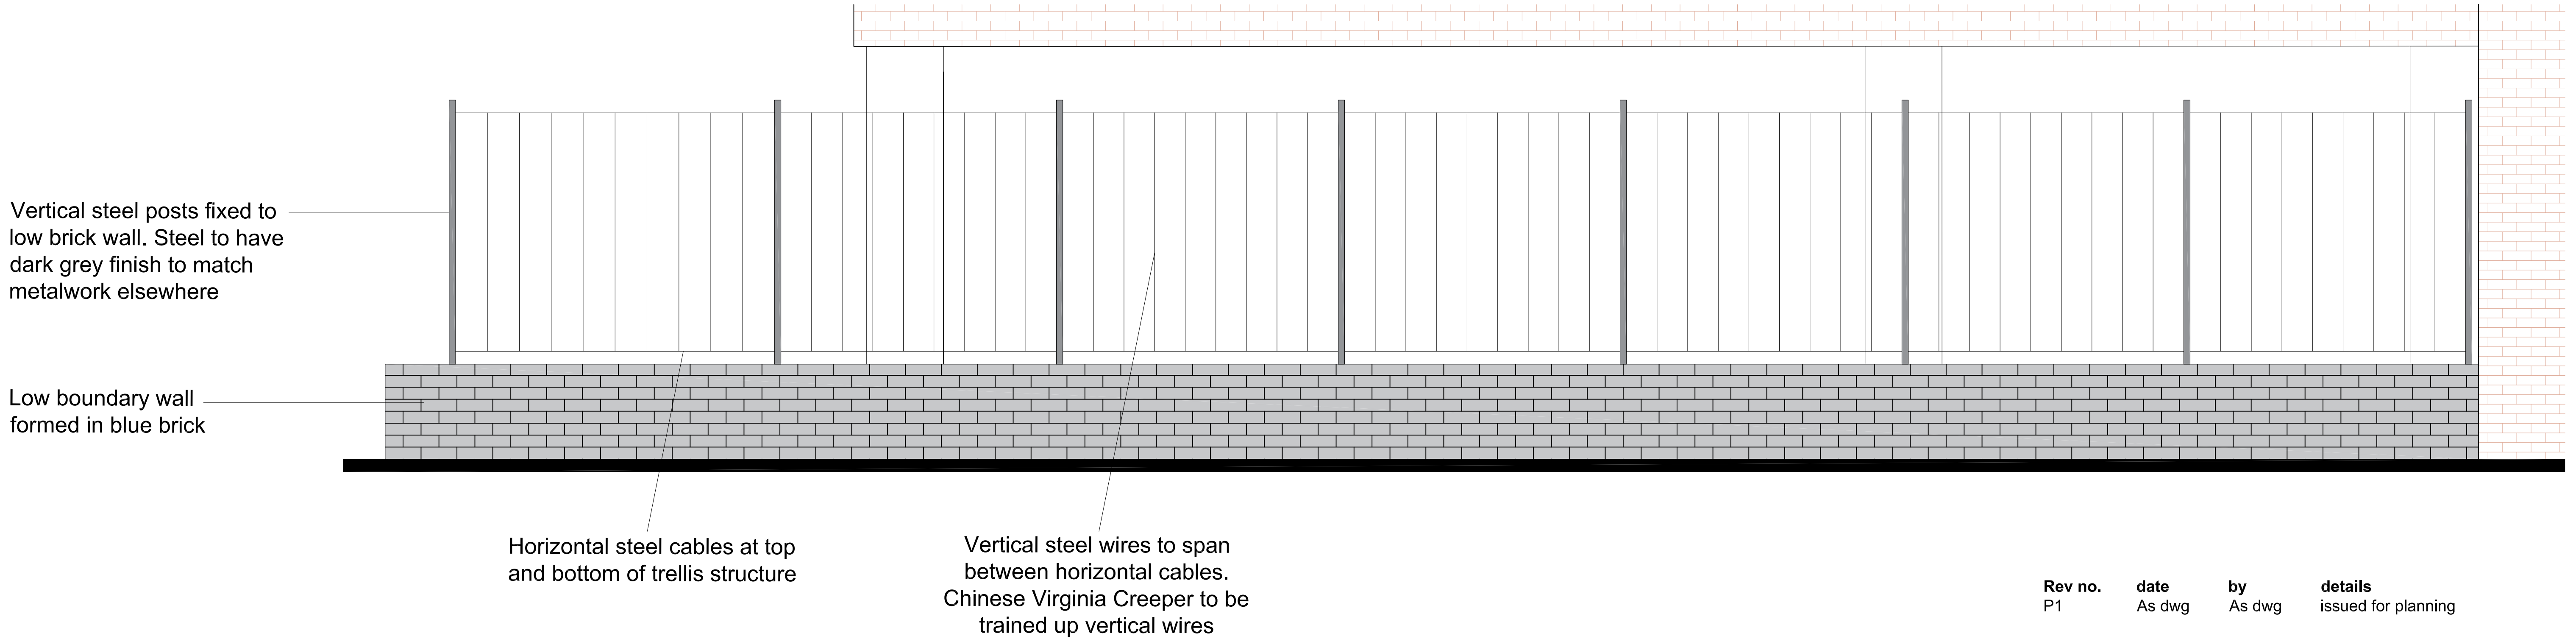


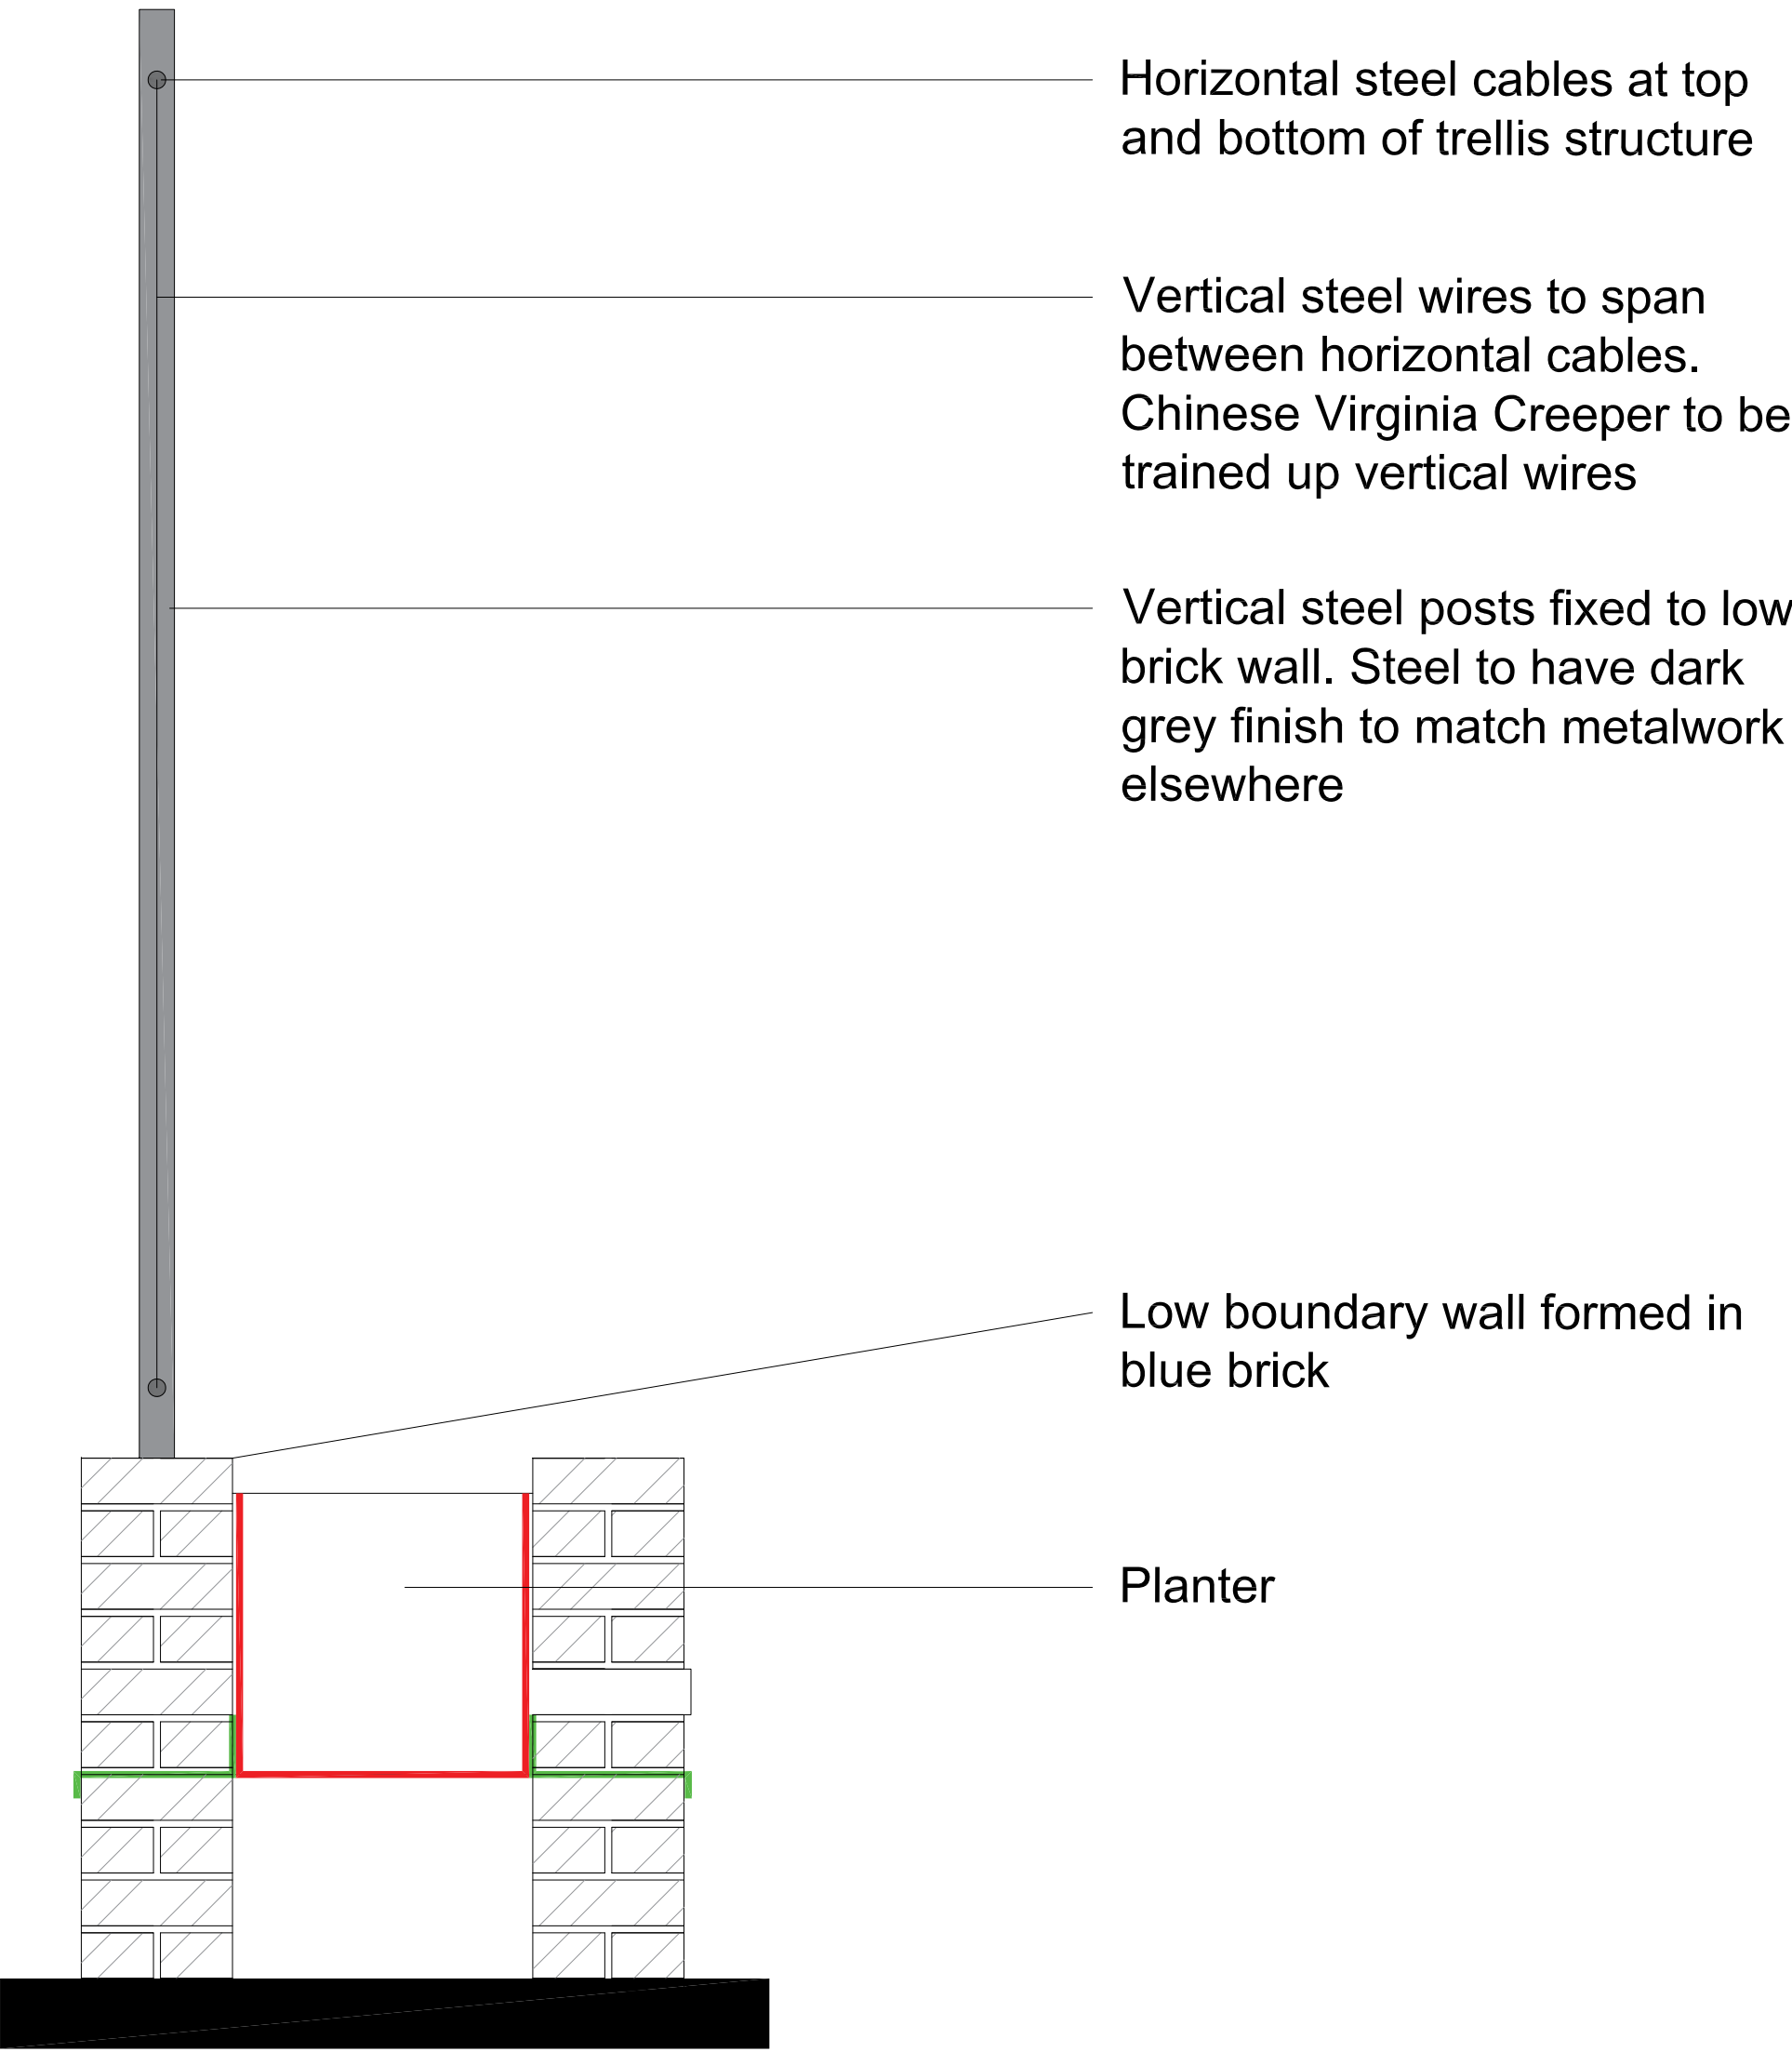

Rev no.	date	by	details
P1	As dwg	As dwg	issued for planning

PROPOSED WIRED TRELLIS

Hanslink Ltd

E-mail: c.franklin@hanslink.co.uk
m.07908 941251

project	drawing title	scale	date	drawn by	checked by
Library Parade, Crockhamwell Road Woodley RG5 3LX	Proposed Wired Trellis	1:25@A1	30.12.24	Hanslink	
client	drawing status	job no.	drawing no.	revision	
Hanslink Ltd	PLANNING	H16	PL14	A	