


IMPORTANT NOTE
This drawing has been prepared solely for the purpose of gaining planning approval. The drawing should not be used for any other purpose.

	Existing m2	Proposed m2
Area of soft landscaping	432	905
Area of 'hard landscaping	881	407

Key to hardstanding

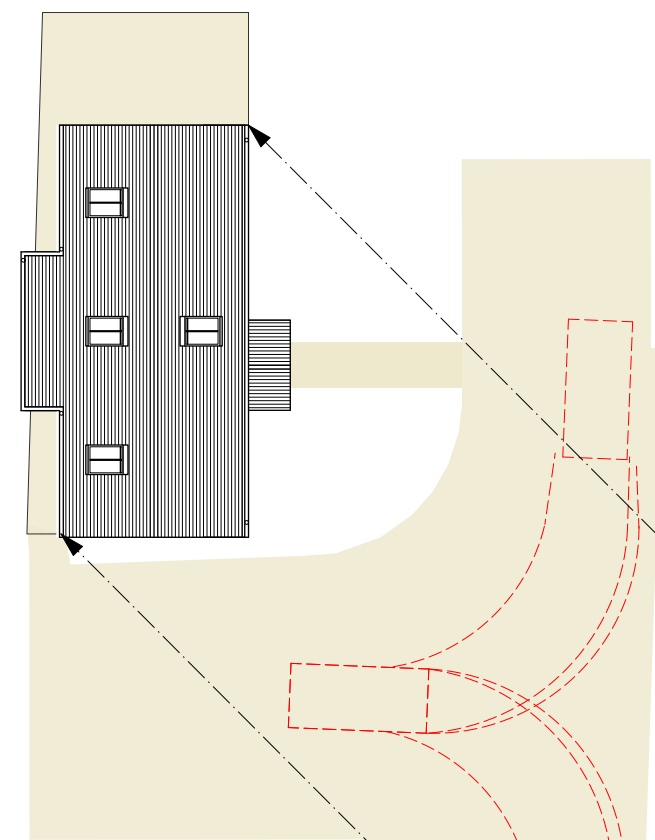

Proposed hardstanding shown shaded as 407m2 (Excludes Coach House footprint)

- Hedge & bank cut back locally
- Coach House rebuilt in new location
- Space for 3 bins
- Space for 3no cars for house with space to turn round on site
- Terrace +92.85
- Coach house PL +93.00
- Parking area in porous tarmac 224m2
- Main House Garden
- Coach house removed but boundary garden wall reduced to height of adjacent Garden wall & capped off at approx 2m high
- Realligned driveway in porous tarmac
- Gate and 1.2m high post and rail fence
- Existing driveway in tarmac
- Shed Removed
- Space for 2no cars for Coach house with space to turn round on site
- New location of Coach house is set behind notional building line

White Hill

REVISIONS
Rev A Jan 25 Site Plan updated with relocated Coach house
Rev B Jan 25 Coach house shifted 1m south and 1m West. FFL now 93.0m
Rev C Jan 25 Red line updated, roof plan amended, grey matter shown
Rev D March 25 Dimension from Coach house to SHH shown
Rev E May 2025 Note added re existing coach house wall retained and reduced to 2m

PROJECT
Five Horseshoes House

DRAWING TITLE
Proposed Site Plan of relocated Coach House

PLOT DATE	CHECKED
MAY25	
SCALE	STATUS
1/200 @ A1	P
1/400 @ A3	
PROJECT NO	REVISION
2024_5	P9