


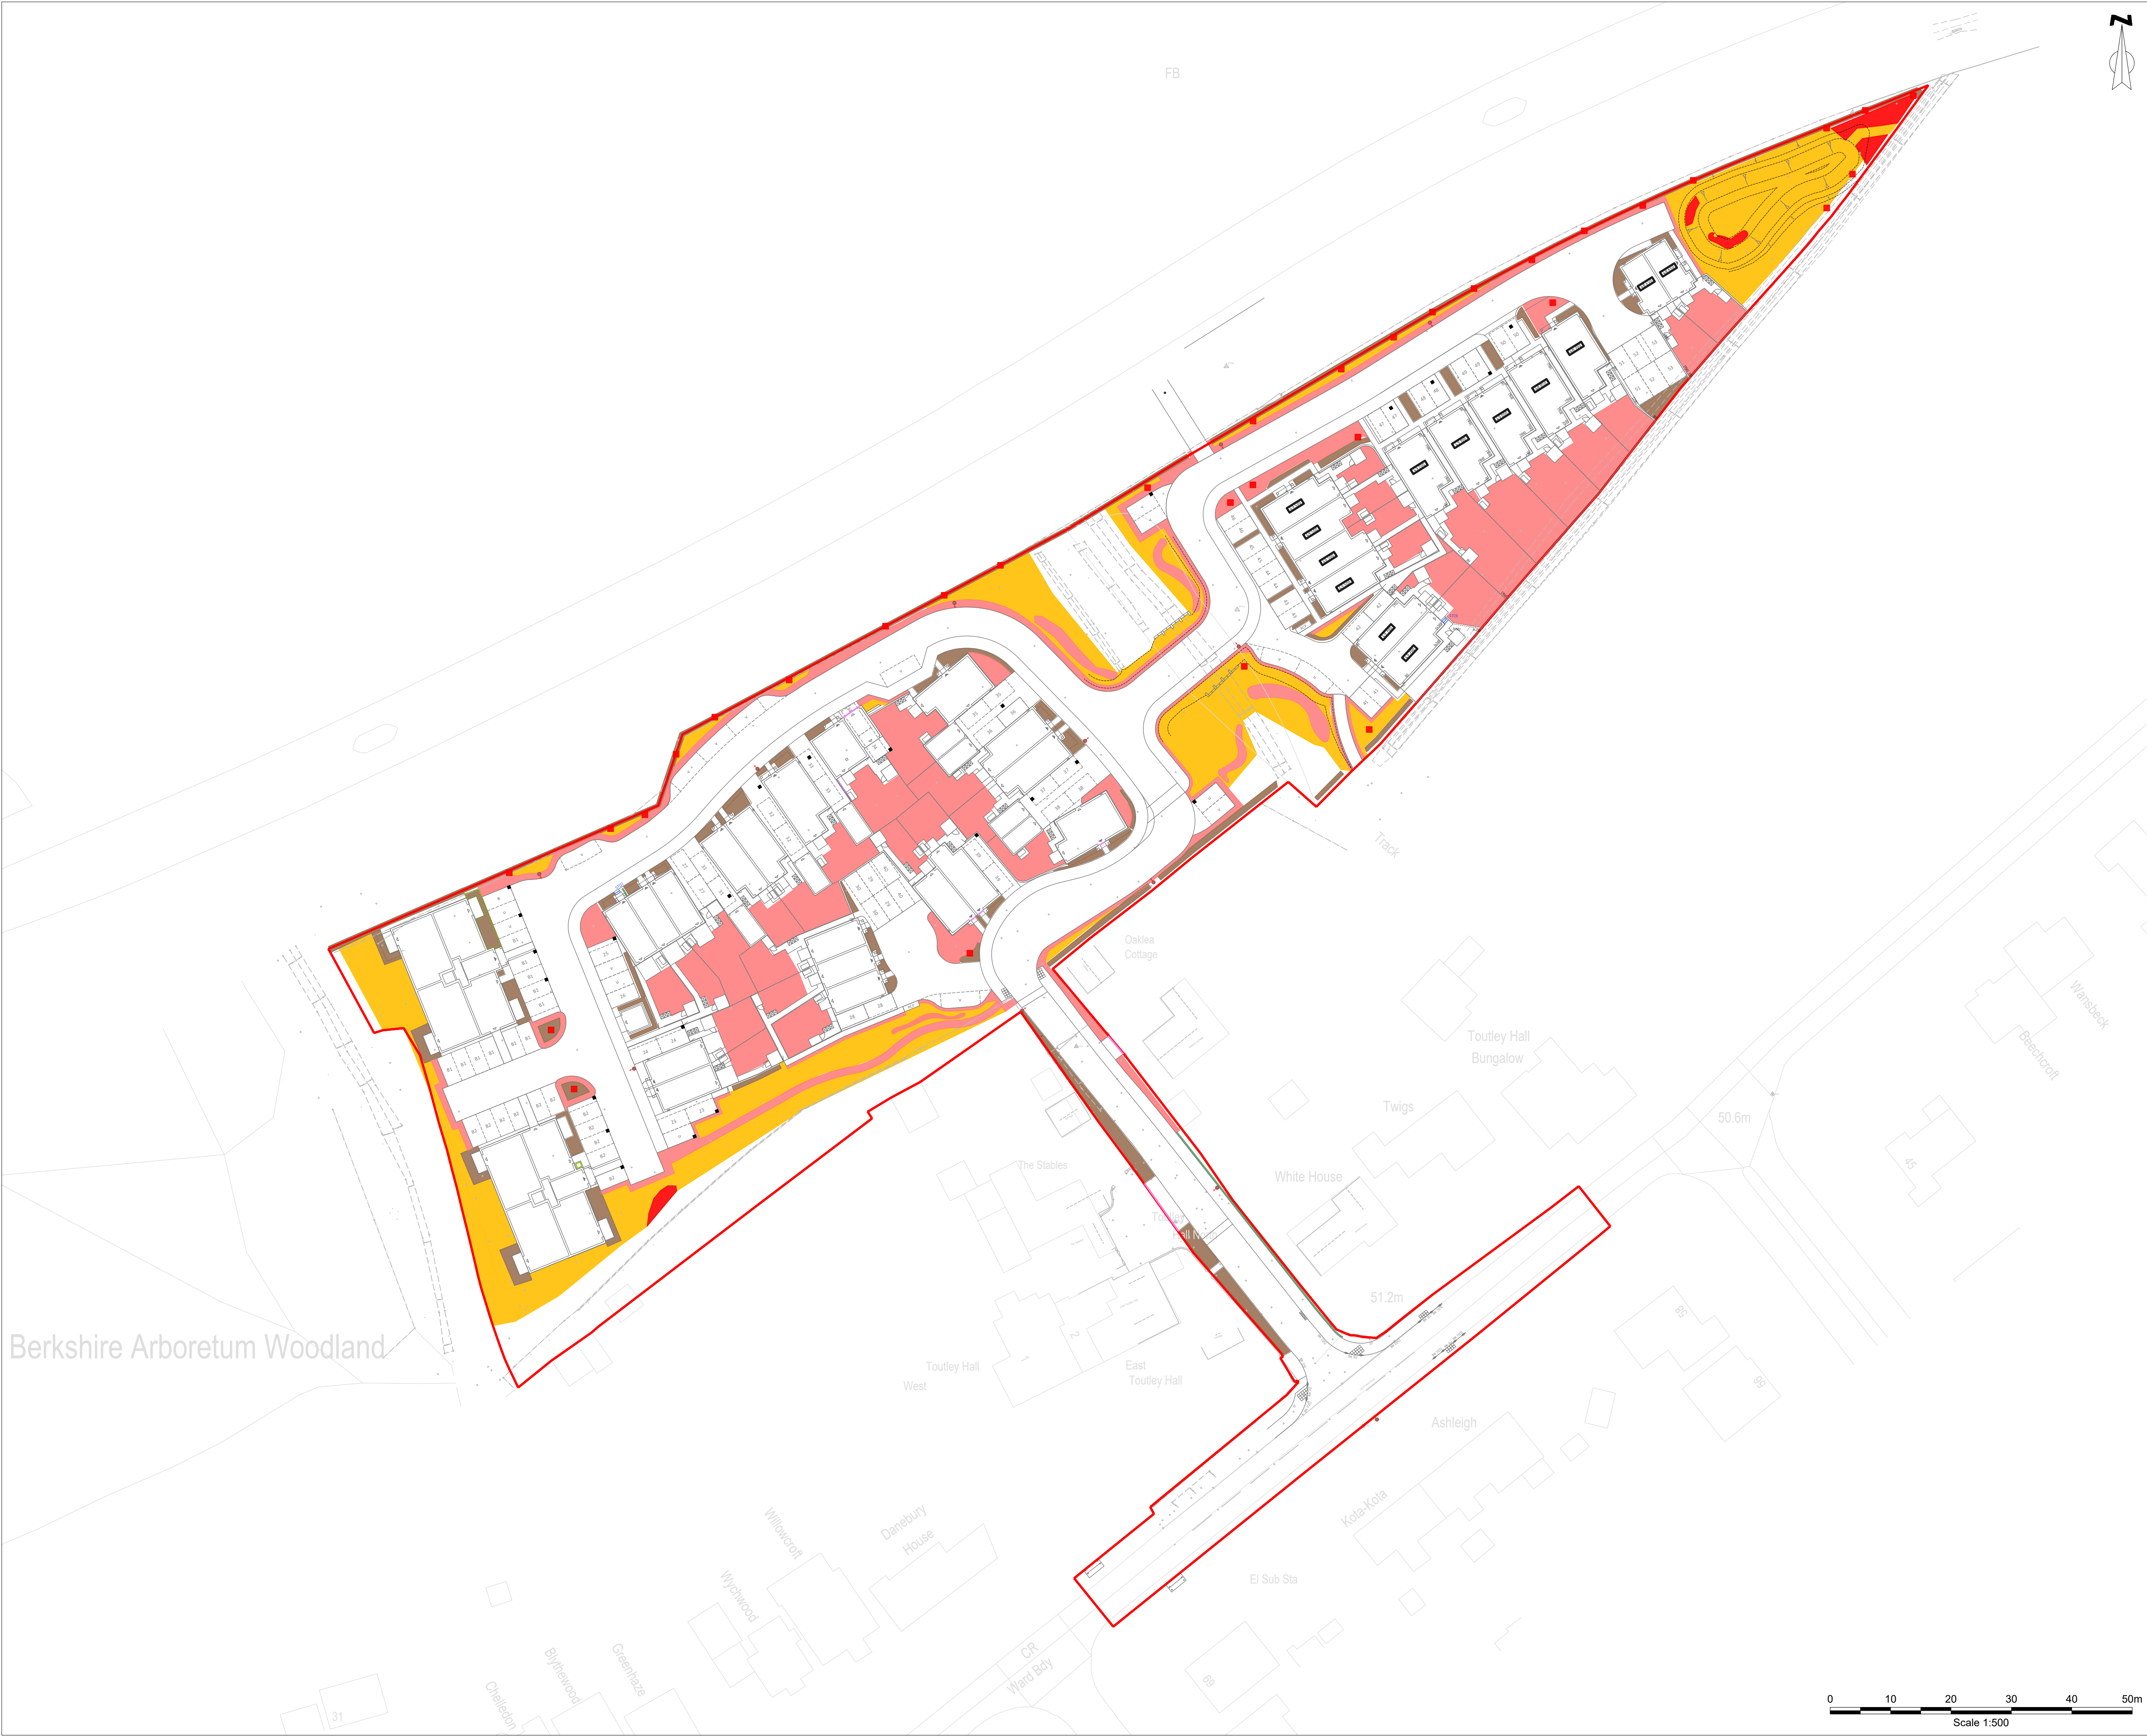

KEY:	
	Site Boundary
740m²	Shrub and herbaceous planting Min 400mm depth topsoil to BS3882
1,943m²	Cultivated Subsoil Min 200mm depth topsoil to meadow areas to BS8601
2,465m²	Amenity and flowering lawn areas Min 250mm depth topsoil to BS3882
72m²	Woodland Scrub planting (650mm) Max 400mm depth topsoil to BS3882 and min 250mm depth subsoil to BS8601
34No.	Tree pits Min 600 x 600 x 650mm depth or 150mm wider than rootball

P01	10/07/26	For Construction	GB	RA	GB
Rev	Date	Description	DRA	CHK	APP

Project
Old Forest

Client
Bellway Homes (Thames Valley) Ltd

Drawing Title
Soils Plan

Scale	Date	Status
1:500 @ A1	02/07/2026	Construction

DWG No.	Revision
010-001-FTD-XX-XX-DR-L-15001	P01

Four Tree Design Ltd
41 Marion Rd
Sheffield,
S6 1WB
TEL: 07903 000546
info@fourtreedesign.com
www.fourtreedesign.com

