


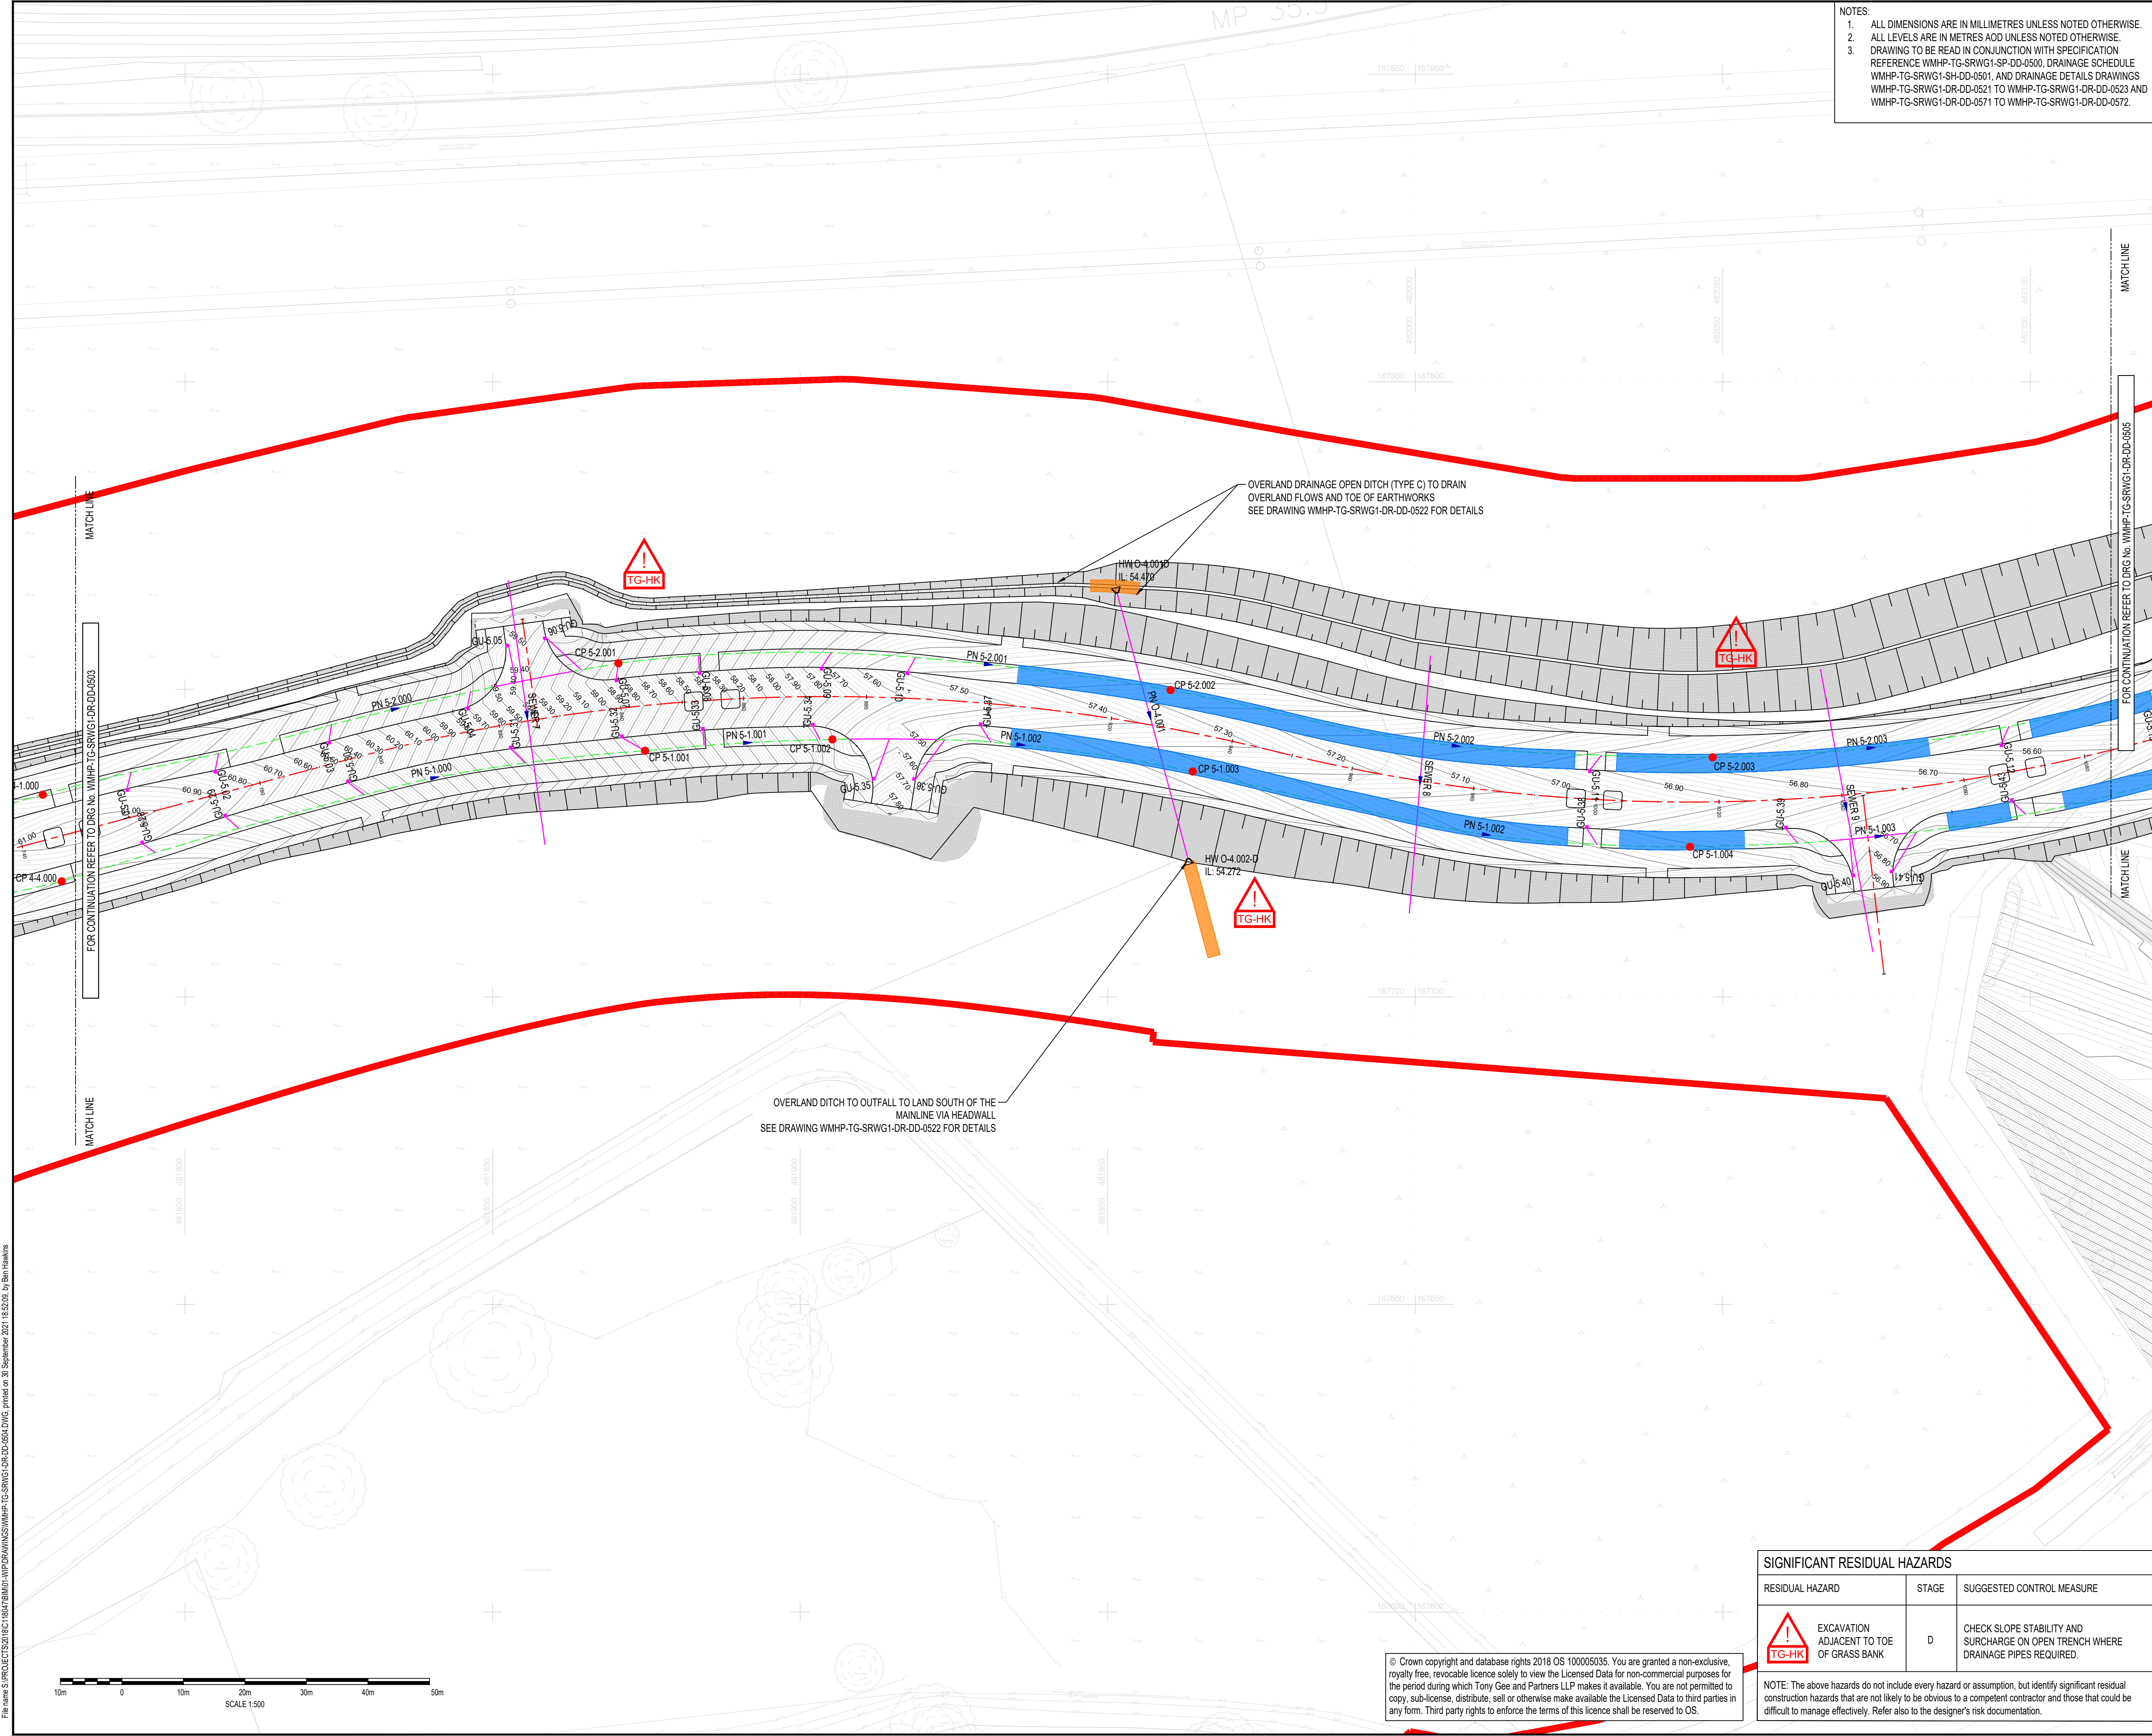

NOTES:
1. ALL DIMENSIONS ARE IN MILLIMETRES UNLESS NOTED OTHERWISE.
2. ALL LEVELS ARE IN METRES AOD UNLESS NOTED OTHERWISE.
3. DRAWING TO BE READ IN CONJUNCTION WITH SPECIFICATION REFERENCE WMHP-TG-SRWG1-SP-DD-0500, DRAINAGE SCHEDULE WMHP-TG-SRWG1-SH-DD-0501, AND DRAINAGE DETAILS DRAWINGS WMHP-TG-SRWG1-DR-DD-0521 TO WMHP-TG-SRWG1-DR-DD-0523 AND WMHP-TG-SRWG1-DR-DD-0571 TO WMHP-TG-SRWG1-DR-DD-0572.

DO NOT SCALE

LEGEND

CP 1-1.000

CP 1-1.000

RE 1-1.00

PN 1-1.000-C

PN 1-1.000-F

GU-11

CKD01

OUT01

HW 1-1.000-*

1

2

3

4

5

6

7

8

9

9 INSET

SHEET LOCATION PLAN

N.T.S.

KEYPLAN

SWDR - SPINE ROAD AND WESTERN GATEWAY PHASE 1

PI03	28/09/2021	BH	REVISED FOR PLANNING DISCHARGE	JC	ARL
PI02	20/08/2021	JF	REVISED FOR PLANNING DISCHARGE AND SCO COMMENTS	DJF	JC
PI01	26/03/2021	MH	FIRST ISSUE	DJF	JC
REV	DATE	BY	DESCRIPTION	CHK	APP

DRAWING STATUS: SUITABLE FOR REVIEW & COMMENT S3

DESIGNER:



Tony Gee and Partners LLP
Hardy House
140 High Street
Esher, Surrey
KT10 9JQ
Tel: 01372 461600
www.tonygee.com
Consulting Civil, Structural and Geotechnical Engineers

CONTRACTOR:

CLIENT:



WOKINGHAM
BOROUGH COUNCIL

Shute End, Wokingham, Berkshire RG40 1BN
Tel: (0118) 974 6000 Web: www.wokingham.gov.uk

PROJECT:

WOKINGHAM MAJOR HIGHWAYS PROGRAMME
SPINE ROAD AND WESTERN GATEWAY PHASE 1

TITLE:

HIGHWAYS
DRAINAGE
PLAN LAYOUT

SHEET 4

SCALE @ A1:

1:500

CHECKED:

DJF

APPROVED:

JC

PROJECT NO:

C118047

DESIGNED:

MH/DJF

DRAWN:

MH

DATE:

March 21

DRAWING NO:

WMHP-TG-SRWG1-DR-DD-0504

REV:

P03

SIGNIFICANT RESIDUAL HAZARDS		
RESIDUAL HAZARD	STAGE	SUGGESTED CONTROL MEASURE
 EXCAVATION ADJACENT TO TOE OF GRASS BANK	D	CHECK SLOPE STABILITY AND SURCHARGE ON OPEN TRENCH WHERE DRAINAGE PIPES REQUIRED.
NOTE: The above hazards do not include every hazard or assumption, but identify significant residual construction hazards that are not likely to be obvious to a competent contractor and those that could be difficult to manage effectively. Refer also to the designer's risk documentation.		

© Crown copyright and database rights 2018 OS 100005035. You are granted a non-exclusive, royalty free, revocable licence solely to view the Licensed Data for non-commercial purposes for the period during which Tony Gee and Partners LLP makes it available. You are not permitted to copy, sub-license, distribute, sell or otherwise make available the Licensed Data to third parties in any form. Third party rights to enforce the terms of this licence shall be reserved to OS.