

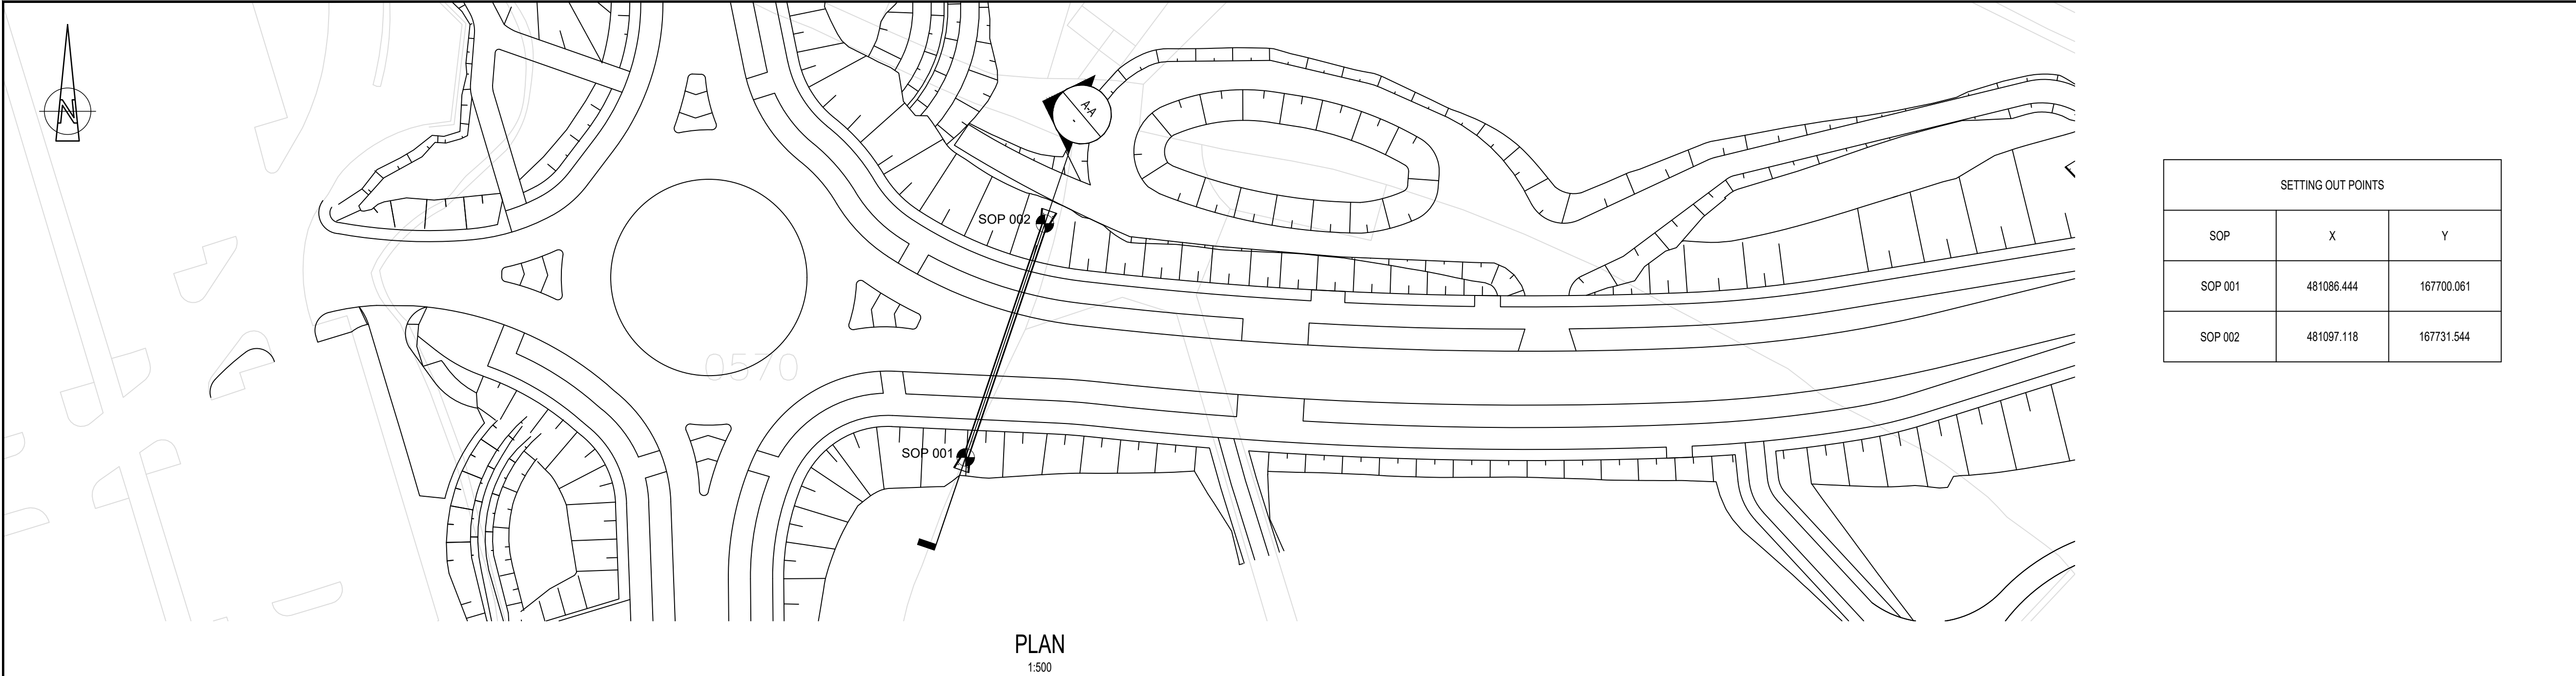


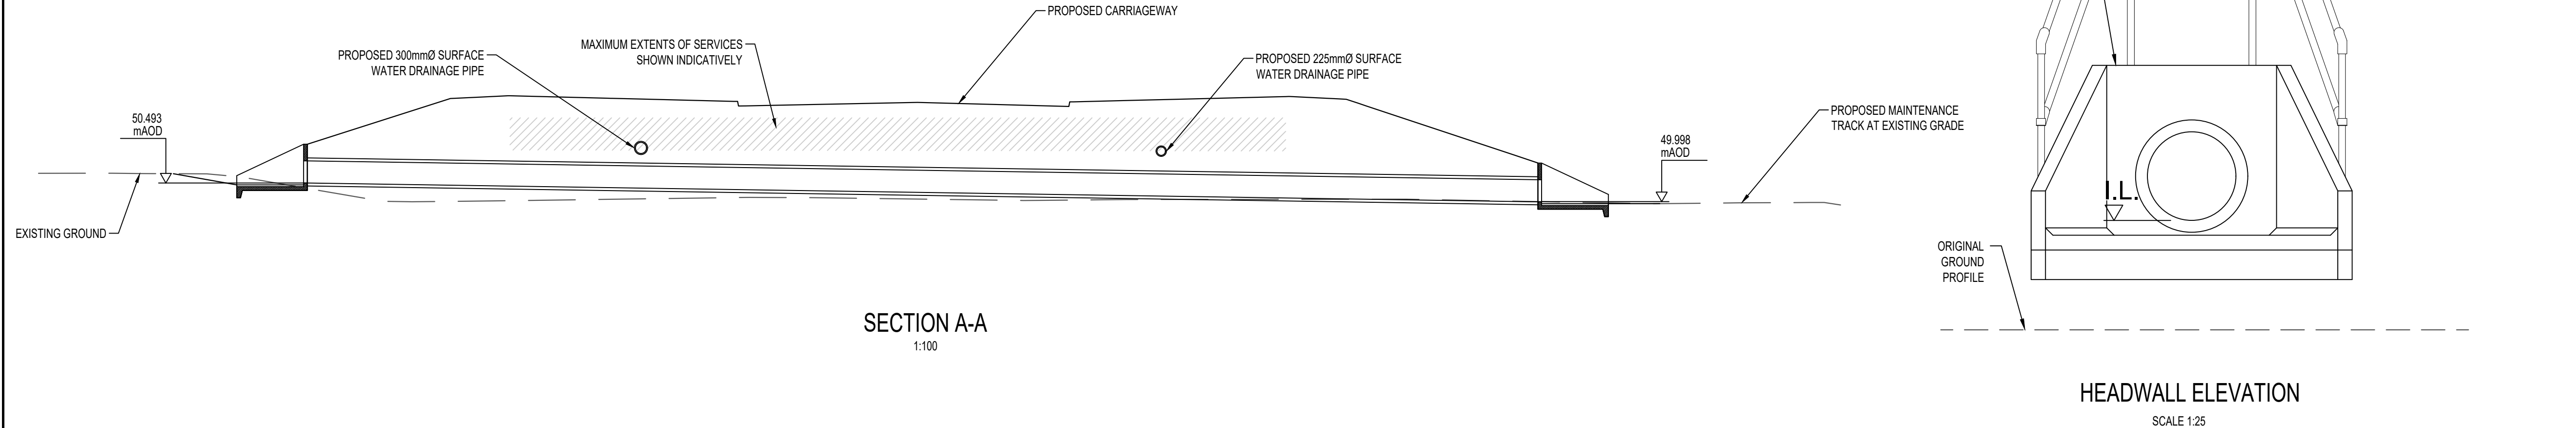

SETTING OUT POINTS		
SOP	X	Y
SOP 001	481086.444	167700.061
SOP 002	481097.118	167731.544

- DO NOT SCALE**
- NOTES:
- ALL DIMENSIONS ARE IN MILLIMETRES UNLESS NOTED OTHERWISE.
 - ALL LEVELS ARE IN METRES AOD UNLESS NOTED OTHERWISE.
 - INTEGRATED GUARDRAIL ON HEADWALL TO BE HOT DIP GALVANISED TUBE AND CLAMP "KEE KLAMP" OR EQUIVALENT AND MEET CLASS 1 LOADING OF 500N/m TO BS 7818.
 - DRAWING TO BE READ IN CONJUNCTION WITH CULVERT LOCATION PLAN WMHP-TG-SRWG1-DR-DD-0534
 - CONCRETE PIPES TO BE CE-MARKED TO BS EN 1916. PIPES TO BE INSTALLED IN ACCORDANCE WITH MANUFACTURER'S RECOMMENDATIONS.
 - PRECAST HEADWALL TO BE DESIGNED BY PRECASTER BASED ON BS EN1992-1-1 AND SHALL BE IN ACCORDANCE WITH BS EN13369.
 - FORMATION LEVEL TO BE INSPECTED AND ANY SOFT AREAS (WHERE UNDRAINED SHEAR STRENGTH $C_u < 30$ kPa) TESTED IN ACCORDANCE WITH EARTHWORKS SPECIFICATION WMHP-TG-SRWG1-SP-GE-0601 WITH HAND SHEAR VANE TESTING. SOFT AREAS TO BE DUG AND REPLACED WITH MIN 300 THK CLASS 6A SELF COMPACTING GRANULAR FILL.
 - FLOOD LEVELS BASED ON FLOOD MODELLING BY WSP SHOWN ON DRG. 66439-CUL-001 REV A, DATED 30/09/20.

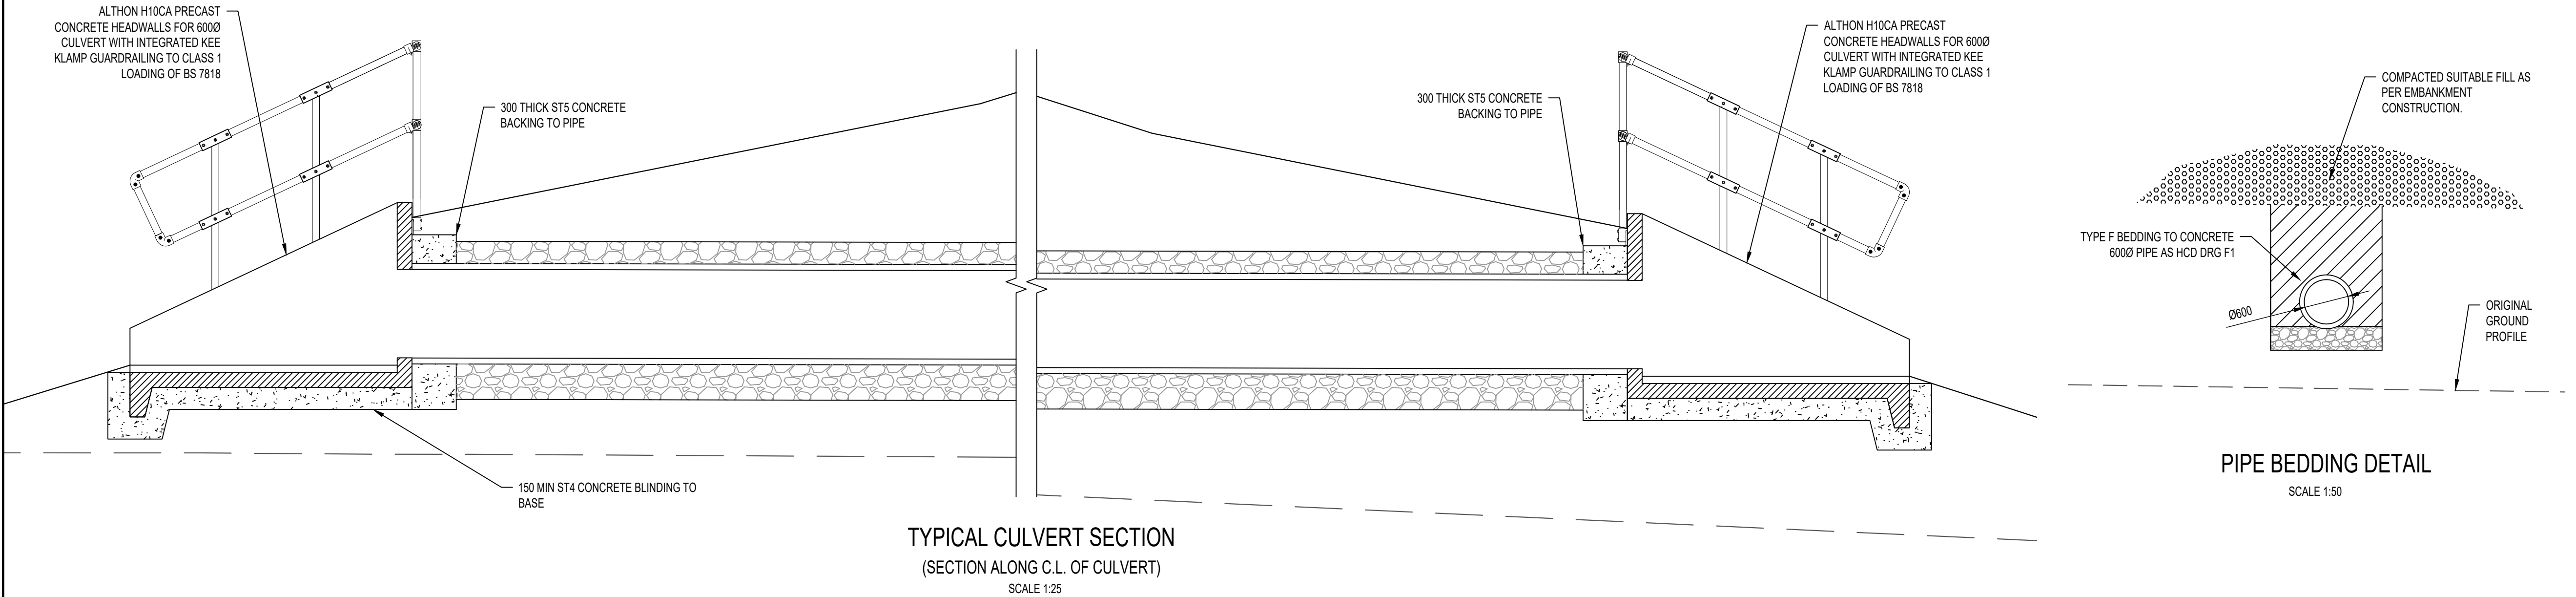

File name: S:\PROJECTS\2018\1847\BIM\01-IMP\DRAWINGS\WMHP-TG-SRWG1-DR-DD-0534.DWG, printed on 24 January 2024 15:28:15, by Jennifer Barclay

KEYPLAN

SWDR - SPINE ROAD AND WESTERN GATEWAY PHASE 1

P01	26/01/2024	MH	FIRST ISSUE	DJF	JC
REV	DATE	BY	DESCRIPTION	CHK	APP

DRAWING STATUS: **SUITABLE FOR REVIEW & COMMENT** **S3**

DESIGNER: **Tony Gee**
Consulting Civil, Structural and Geotechnical Engineers

Tony Gee and Partners LLP
Hardy House
140 High Street
Esher, Surrey
KT10 9QJ
Tel: 01372 461600
www.tonygee.com

CLIENT: **WOKINGHAM BOROUGH COUNCIL**
Shute End, Wokingham, Berkshire RG40 1BN
Tel: (0118) 974 6000 Web: www.wokingham.gov.uk

PROJECT: **WOKINGHAM MAJOR HIGHWAYS PROGRAMME**
SPINE ROAD AND WESTERN GATEWAY PHASE 1

TITLE: **HIGHWAYS MAMMAL TUNNELS** **SHEET 2**

SCALE @ A1:	CHECKED:	APPROVED:
AS SHOWN	DJF	JC
PROJECT NO:	DESIGNED:	DRAWN:
C118047	MH	MH
DRAWING No:	DATE:	REV:
WMHP-TG-SRWG1-DR-DD-0528	January 24	P01

© Crown copyright and database rights 2018 OS 100005035. You are granted a non-exclusive, royalty free, revocable licence solely to view the Licensed Data for non-commercial purposes for the period during which Tony Gee and Partners LLP makes it available. You are not permitted to copy, sub-license, distribute, sell or otherwise make available the Licensed Data to third parties in any form. Third party rights to enforce the terms of this licence shall be reserved to OS.