


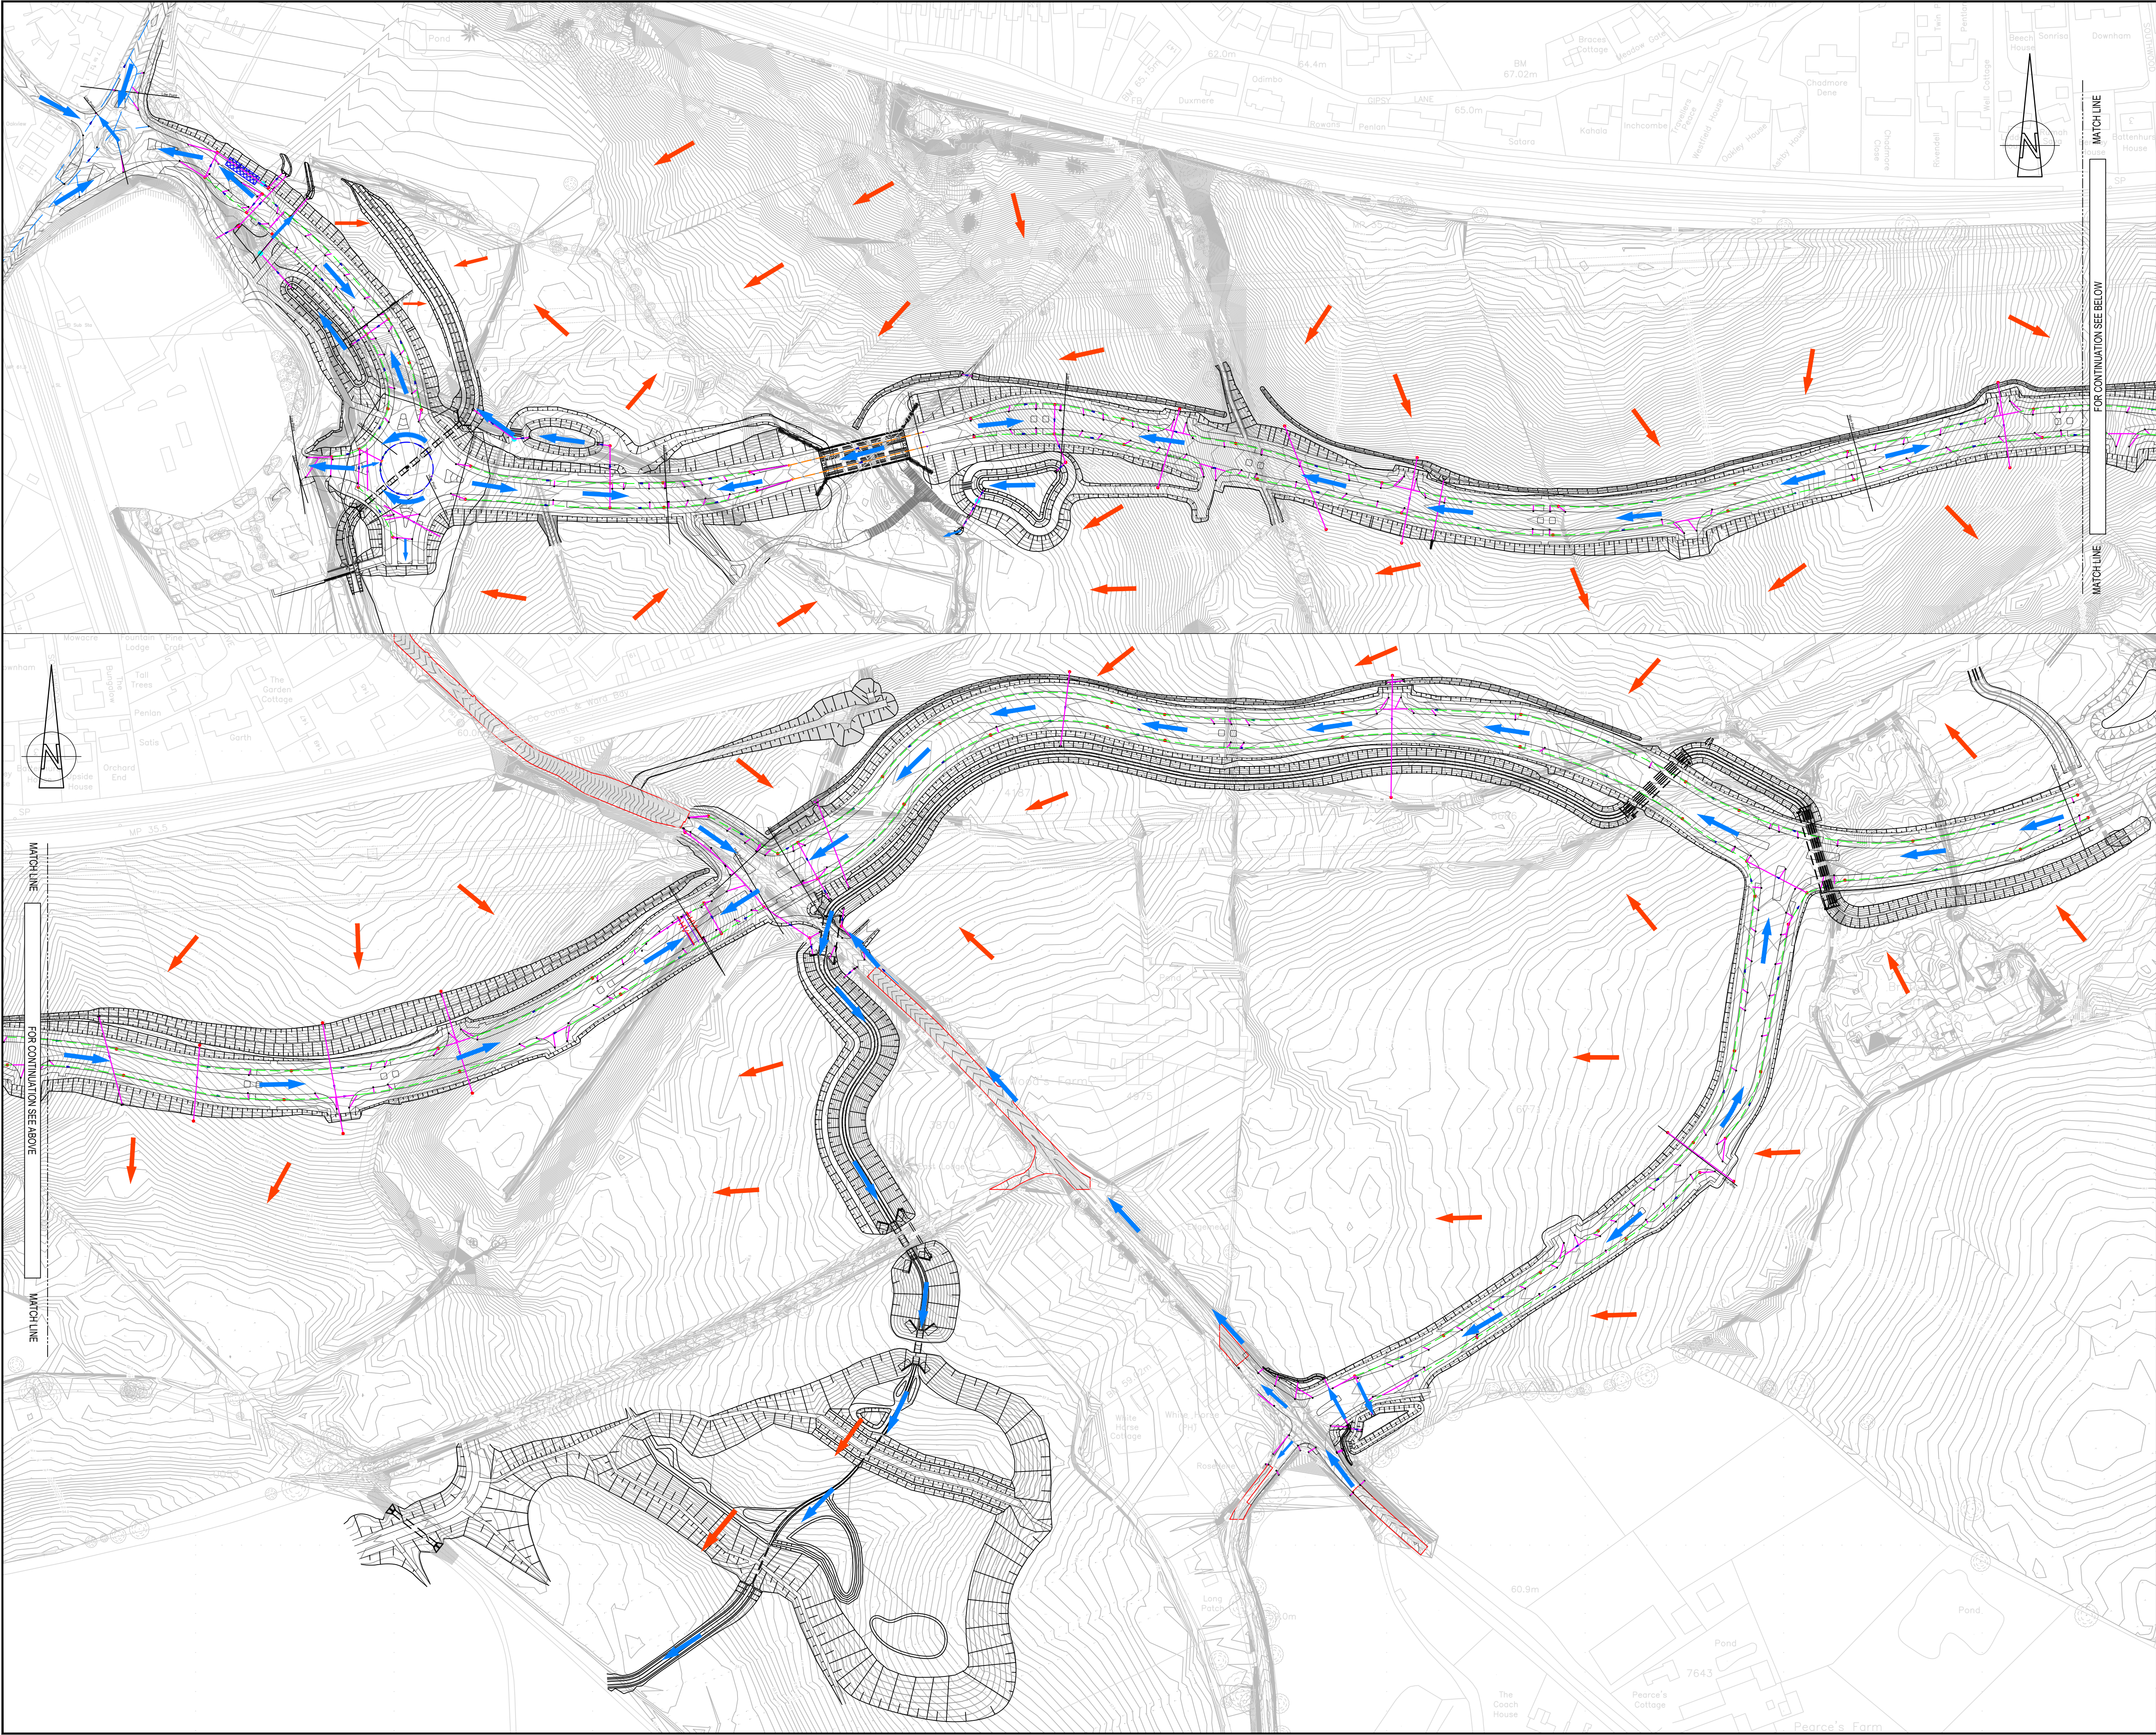

DO NOT SCALE

NOTES:

1. ALL DIMENSIONS ARE IN MILLIMETRES UNLESS NOTED OTHERWISE.

2. ALL LEVELS ARE IN METRES AOD UNLESS NOTED OTHERWISE.

3. FOR FULL DETAILS OF THE DRAINAGE DESIGN PLEASE REFER TO DRAWINGS WMHP-TG-SR-DR-DD-0501 to WMHP-TG-SR-DR-DD-0508 AND ASSOCIATED SPECIFICATION AND SCHEDULE.

→

EXCEEDANCE FLOW PATH

→

OVERLAND FLOW PATH

KEYPLAN

SWDR - SPINE ROAD AND WESTERN GATEWAY PHASE 1

P02	25/09/2024	JB	REVISED FOR PLANNING CONDICTION DISCHARGE	JC	JC
P01	13/09/2021	DJF	FIRST ISSUE	JC	JC
REV	DATE	BY	DESCRIPTION	CHK	APP

DRAWING STATUS:

SUITABLE FOR APPROVAL

S5

DESIGNER:

Tony Gee

Consulting Civil, Structural and Geotechnical Engineers

Tony Gee and Partners LLP

Hardy House

140 High Street

Esher, Surrey

KT10 9QJ

Tel: 01372 461600

www.tonygee.com

CONTRACTOR:

CLIENT:

WOKINGHAM

BOROUGH COUNCIL

Shute End, Wokingham, Berkshire RG40 1BN

Tel: (0118) 974 6000 Web: www.wokingham.gov.uk

PROJECT:

WOKINGHAM MAJOR HIGHWAYS PROGRAMME

SPINE ROAD AND WESTERN GATEWAY PHASE 1

TITLE:

HIGHWAYS

EXCEEDANCE FLOW

ROUTING PLAN

SHEET 1

SCALE @ A1:	N/A	CHECKED:	MH	APPROVED:	JC
PROJECT NO:	C118047	DESIGNED:	JC	DRAWN:	DJF
DRAWING No:	WMHP-TG-SRWG1-DR-DD-0533	DATE:	July 24	REV:	P02

File name: I:\P\B\DATA\PROJECTS\2018\01\1847\B\1-1\W\DRAWINGS\WMHP-TG-SRWG1-DR-DD-0533.DWG, printed on 15 September 2024, 14:43:31, by David Farnham