
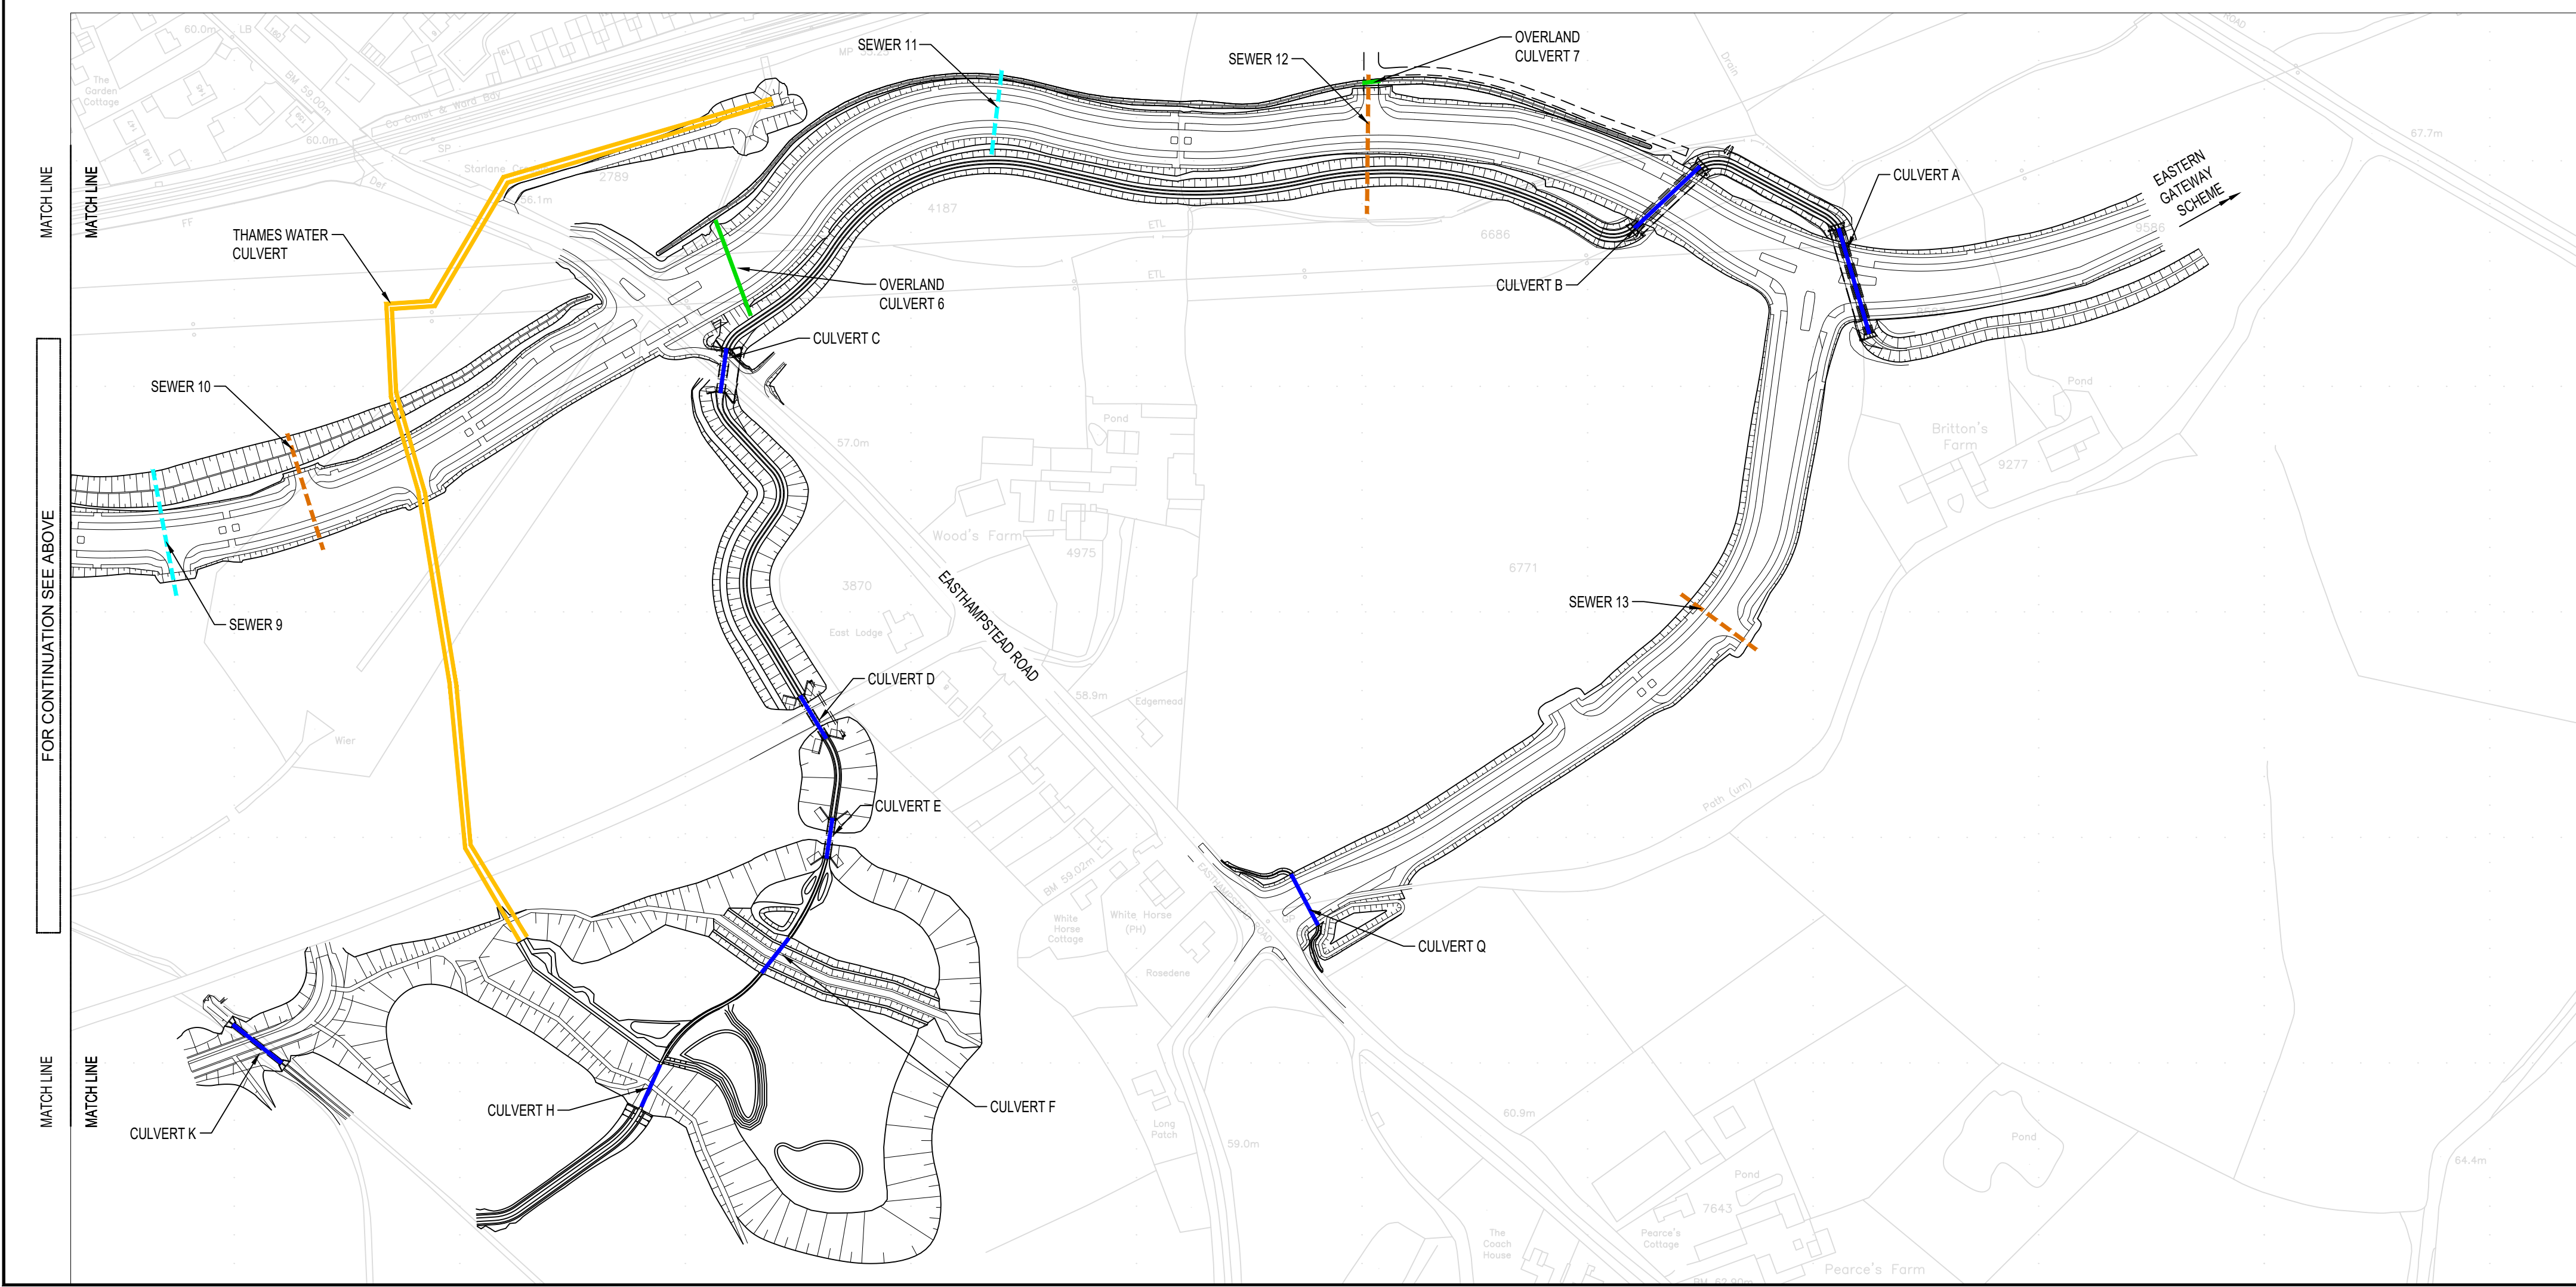


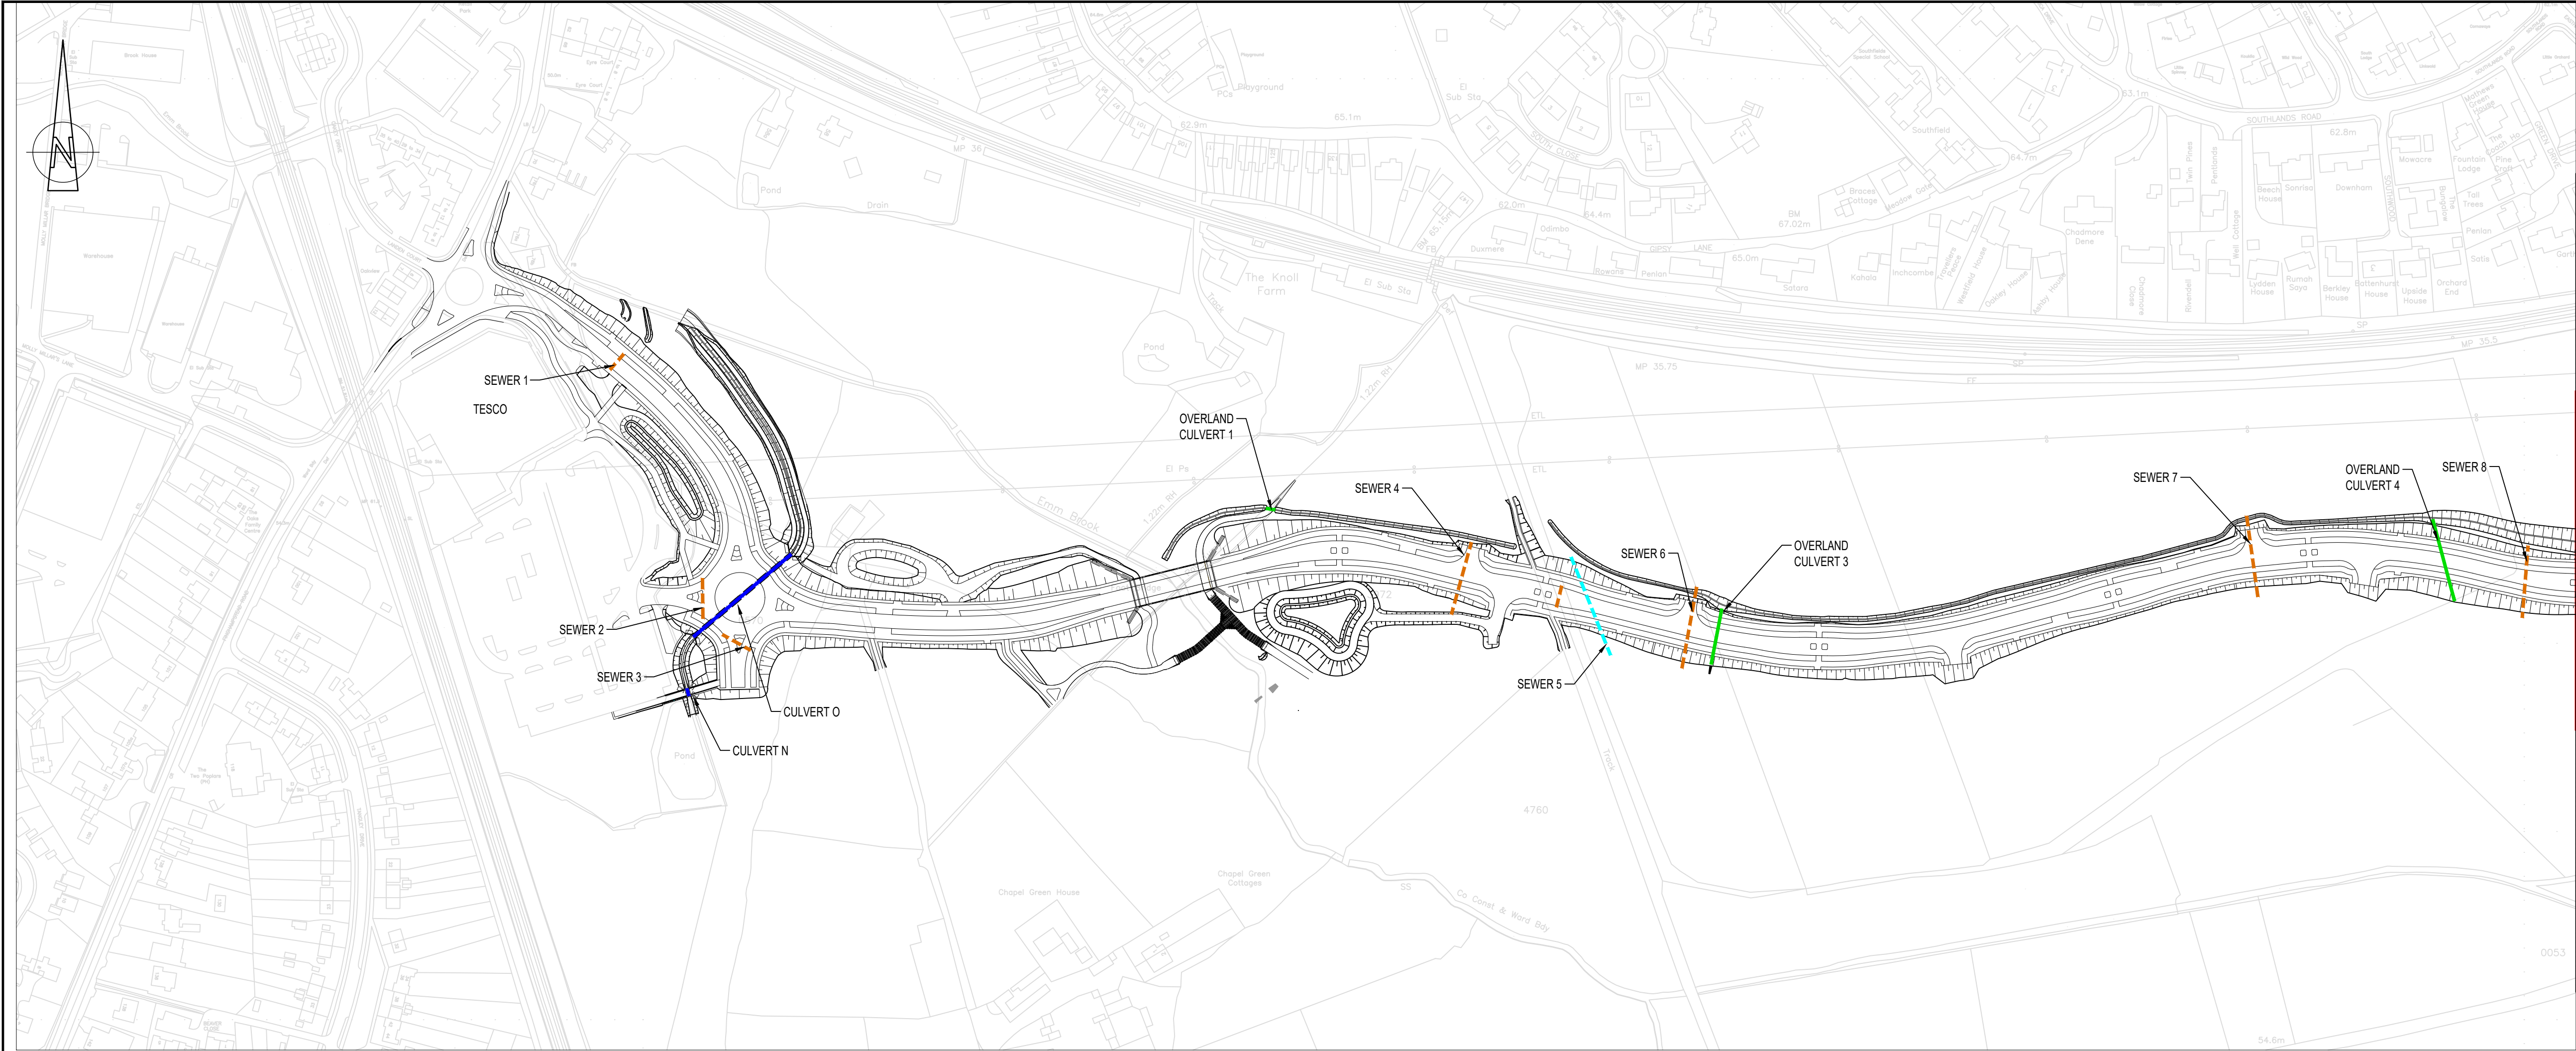

DO NOT SCALE

NOTES:

1. ALL DIMENSIONS ARE IN MILLIMETRES UNLESS NOTED OTHERWISE.

2. ALL LEVELS ARE IN METRES AOD UNLESS NOTED OTHERWISE.

3. THIS DRAWING SHOWS THE MAIN CULVERTS, DEVELOPER CULVERTS AND THE THAMES WATER NEW DIVERTED 'CULVERT' ONLY. REFER TO TABLE FOR RELEVANT DRAWING NUMBERS FOR DETAILS OF EACH CULVERT. FOR OTHER DRAINAGE PIPES CROSSING UNDER THE ROAD, REFER TO DRAINAGE DRAWINGS WMHP-TG-SRWG1-DR-DD-0501 TO -0507.

FLUVIAL CULVERT

SANG CULVERT

OVERLAND CULVERT

THAMES WATER CULVERT

DEVELOPER SURFACE WATER CULVERT FOR FUTURE USE

DEVELOPER FOUL SEWER CULVERT FOR FUTURE USE

KEYPLAN

SWDR - SPINE ROAD AND WESTERN GATEWAY PHASE 1

PM4	25/09/2024	JB	REVISED FOR PLANNING DISCHARGE	DJF	JC
P03	02/06/2022	HD	MATTERS OUTSTANDING WMHP-TG-SRWG1-RG-QM-0010	BH	JC
P02	01/11/2021	BPH	TAA COMMENTS - STRUCTURE REF NOs ADDED	KL	JC
REV	DATE	BY	DESCRIPTION	CHK	APP

DRAWING STATUS:

SUITABLE FOR APPROVAL

S5

DESIGNER:

Tony Gee

Consulting Civil, Structural and Geotechnical Engineers

Tony Gee and Partners LLP

Hardy House

140 High Street

Esher, Surrey

KT10 9QJ

Tel: 01372 461600

www.tonygee.com

CONTRACTOR:

CLIENT:

WOKINGHAM BOROUGH COUNCIL

Shute End, Wokingham, Berkshire RG40 1BN

Tel: (0118) 974 6000 Web: www.wokingham.gov.uk

PROJECT:

WOKINGHAM MAJOR HIGHWAYS PROGRAMME

SPINE ROAD AND WESTERN GATEWAY PHASE 1

TITLE:

CULVERT LOCATION PLAN

SCALE @ A1:	1:2000	CHECKED:	KL	APPROVED:	CMF
PROJECT NO:	C118047	DESIGNED:	VIA	DRAWN:	BPH
DRAWING NO:	WMHP-TG-SRWG1-DR-DD-0534	DATE:	August 21	REV:	P04