



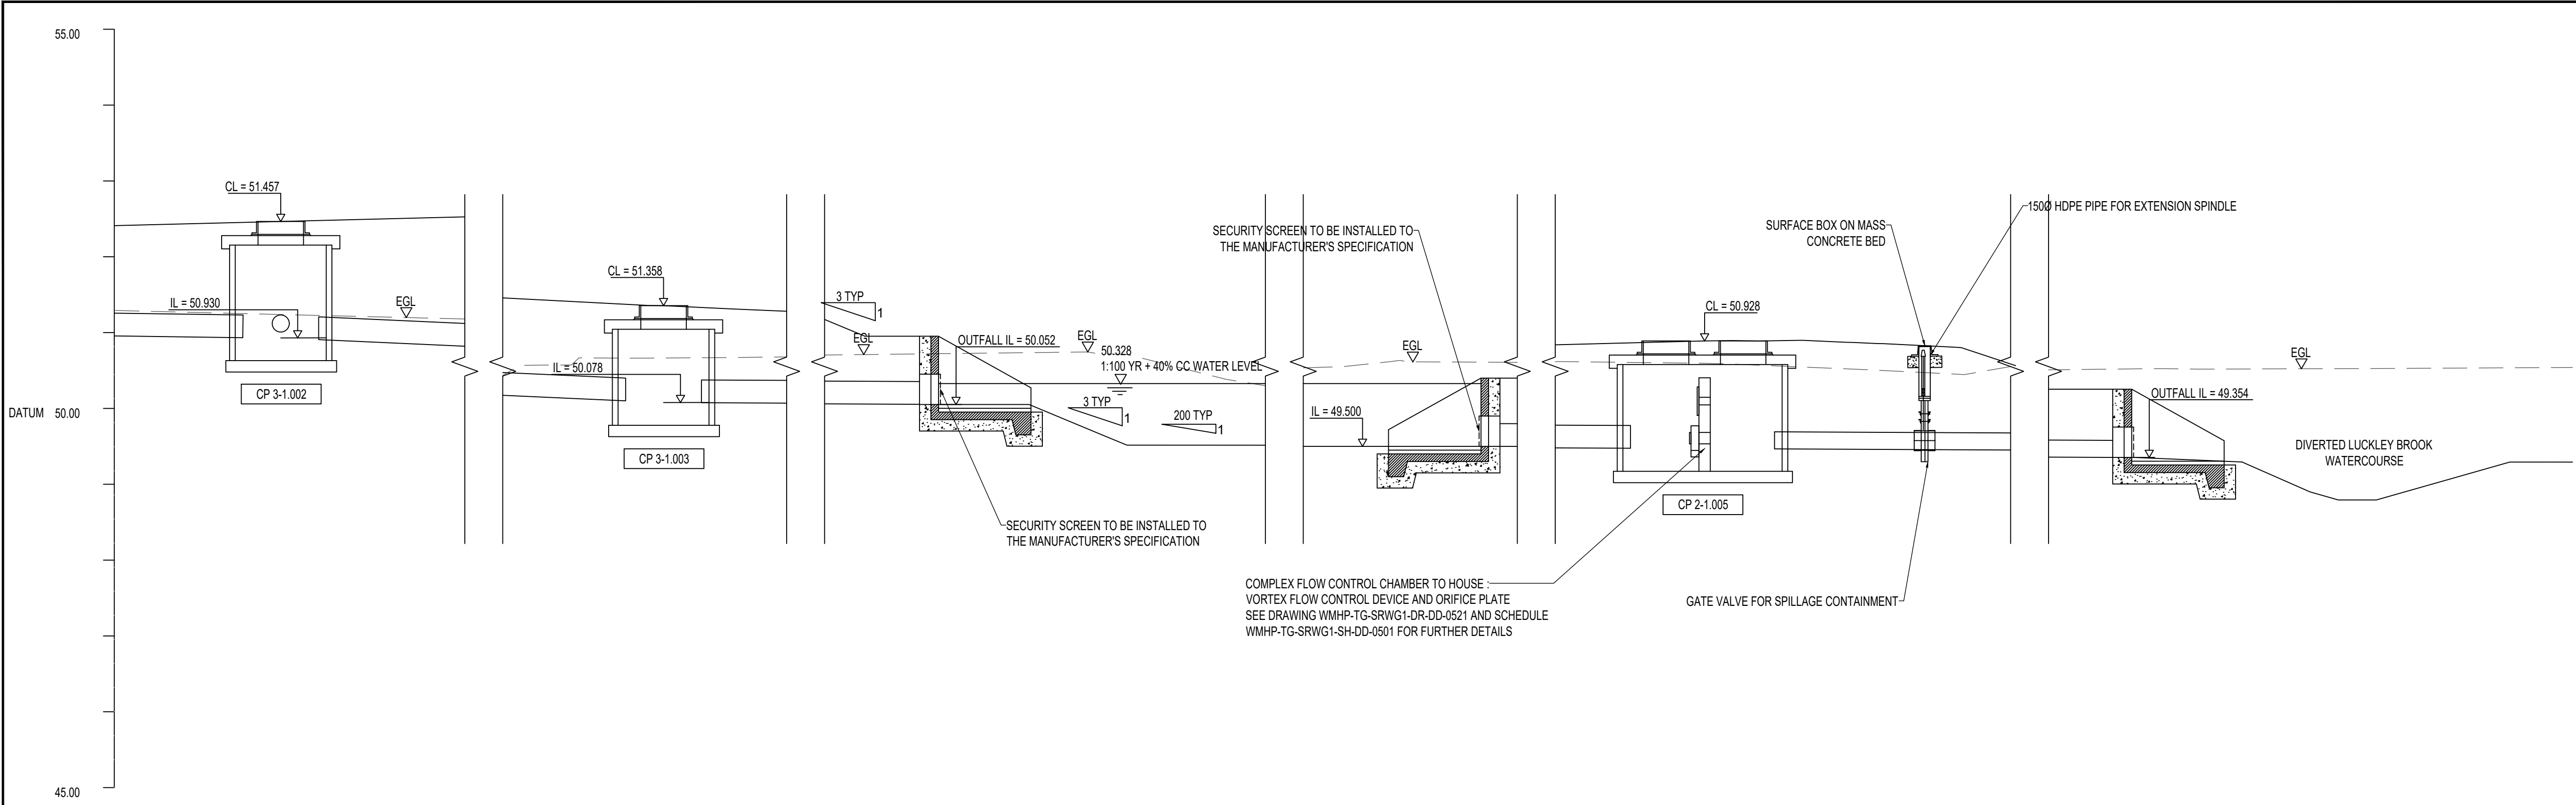

INDICATIVE SECTION A-A OF CATCHMENT 3 BASIN
SCALE 1:50

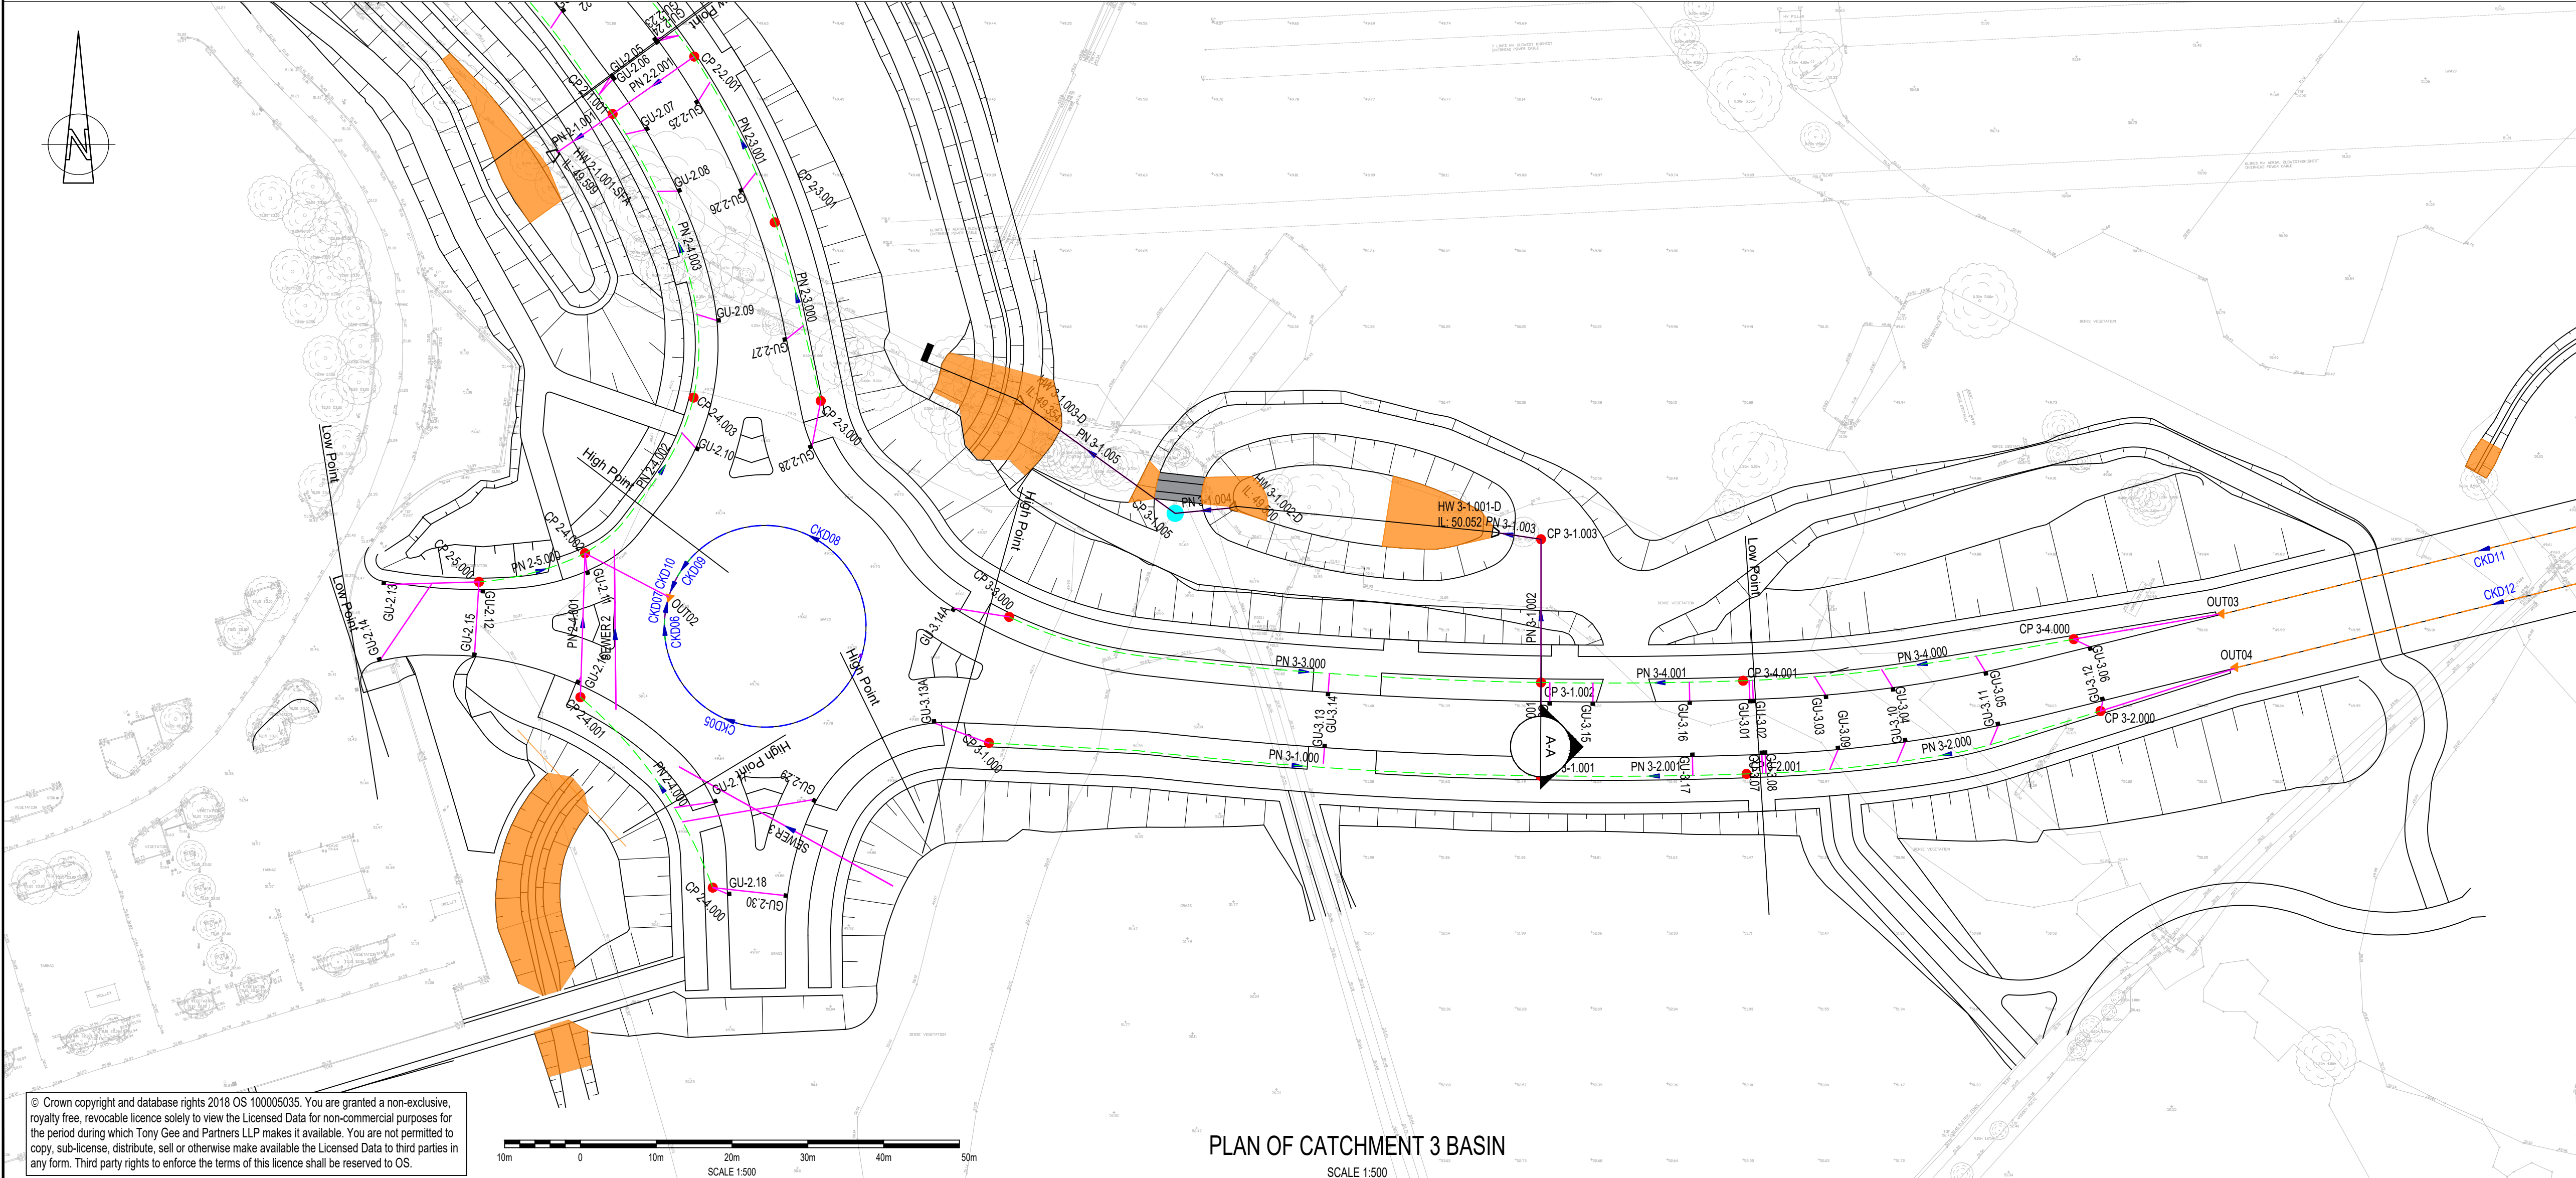

© Crown copyright and database rights 2018 OS 100005035. You are granted a non-exclusive, royalty free, revocable licence solely to view the Licensed Data for non-commercial purposes for the period during which Tony Gee and Partners LLP makes it available. You are not permitted to copy, sub-license, distribute, sell or otherwise make available the Licensed Data to third parties in any form. Third party rights to enforce the terms of this licence shall be reserved to OS.

DO NOT SCALE

NOTES:
1. ALL DIMENSIONS ARE IN MILLIMETRES UNLESS NOTED OTHERWISE.
2. ALL LEVELS ARE IN METRES AOD UNLESS NOTED OTHERWISE.
3. TO BE READ IN CONJUNCTION WITH DRAWING WMHP-TG-SRWG1-DR-DD-0501 TO 0507, WMHP-TG-SRWG1-DR-DD-0521, WMHP-TG-SRWG1-DR-DD-0522, WMHP-TG-SRWG1-DR-DD-0523, WMHP-TG-SRWG1-DR-DD-0572, DRAINAGE SPECIFICATION WMHP-TG-SRWG1-SP-DD-0501, DRAINAGE SCHEDULE WMHP-TG-SRWG1-SH-DD-0501, AND WBC STANDARD DETAILS.

KEYPLAN

SWDR - SPINE ROAD AND WESTERN GATEWAY PHASE 1

P01	01/04/2022	MH	INTERNAL REVIEW UPDATES	ARL	JC
REV	DATE	BY	DESCRIPTION	CHK	APP

DRAWING STATUS:

SUITABLE FOR REVIEW & COMMENT

S3

DESIGNER:

Tony Gee
Consulting Civil, Structural and Geotechnical Engineers

Tony Gee and Partners LLP
Hardy House
140 High Street
Esher, Surrey
KT10 9QJ
Tel: 01372 461600
www.tonygee.com

CONTRACTOR:

CLIENT:

WOKINGHAM BOROUGH COUNCIL
Shute End, Wokingham, Berkshire RG40 1BN
Tel: (0118) 974 6000 Web: www.wokingham.gov.uk

PROJECT:

WOKINGHAM MAJOR HIGHWAYS PROGRAMME
SPINE ROAD AND WESTERN GATEWAY PHASE 1

TITLE:

HIGHWAYS
DRAINAGE
NETWORK 3 ATTENUATION BASIN

SHEET 1