
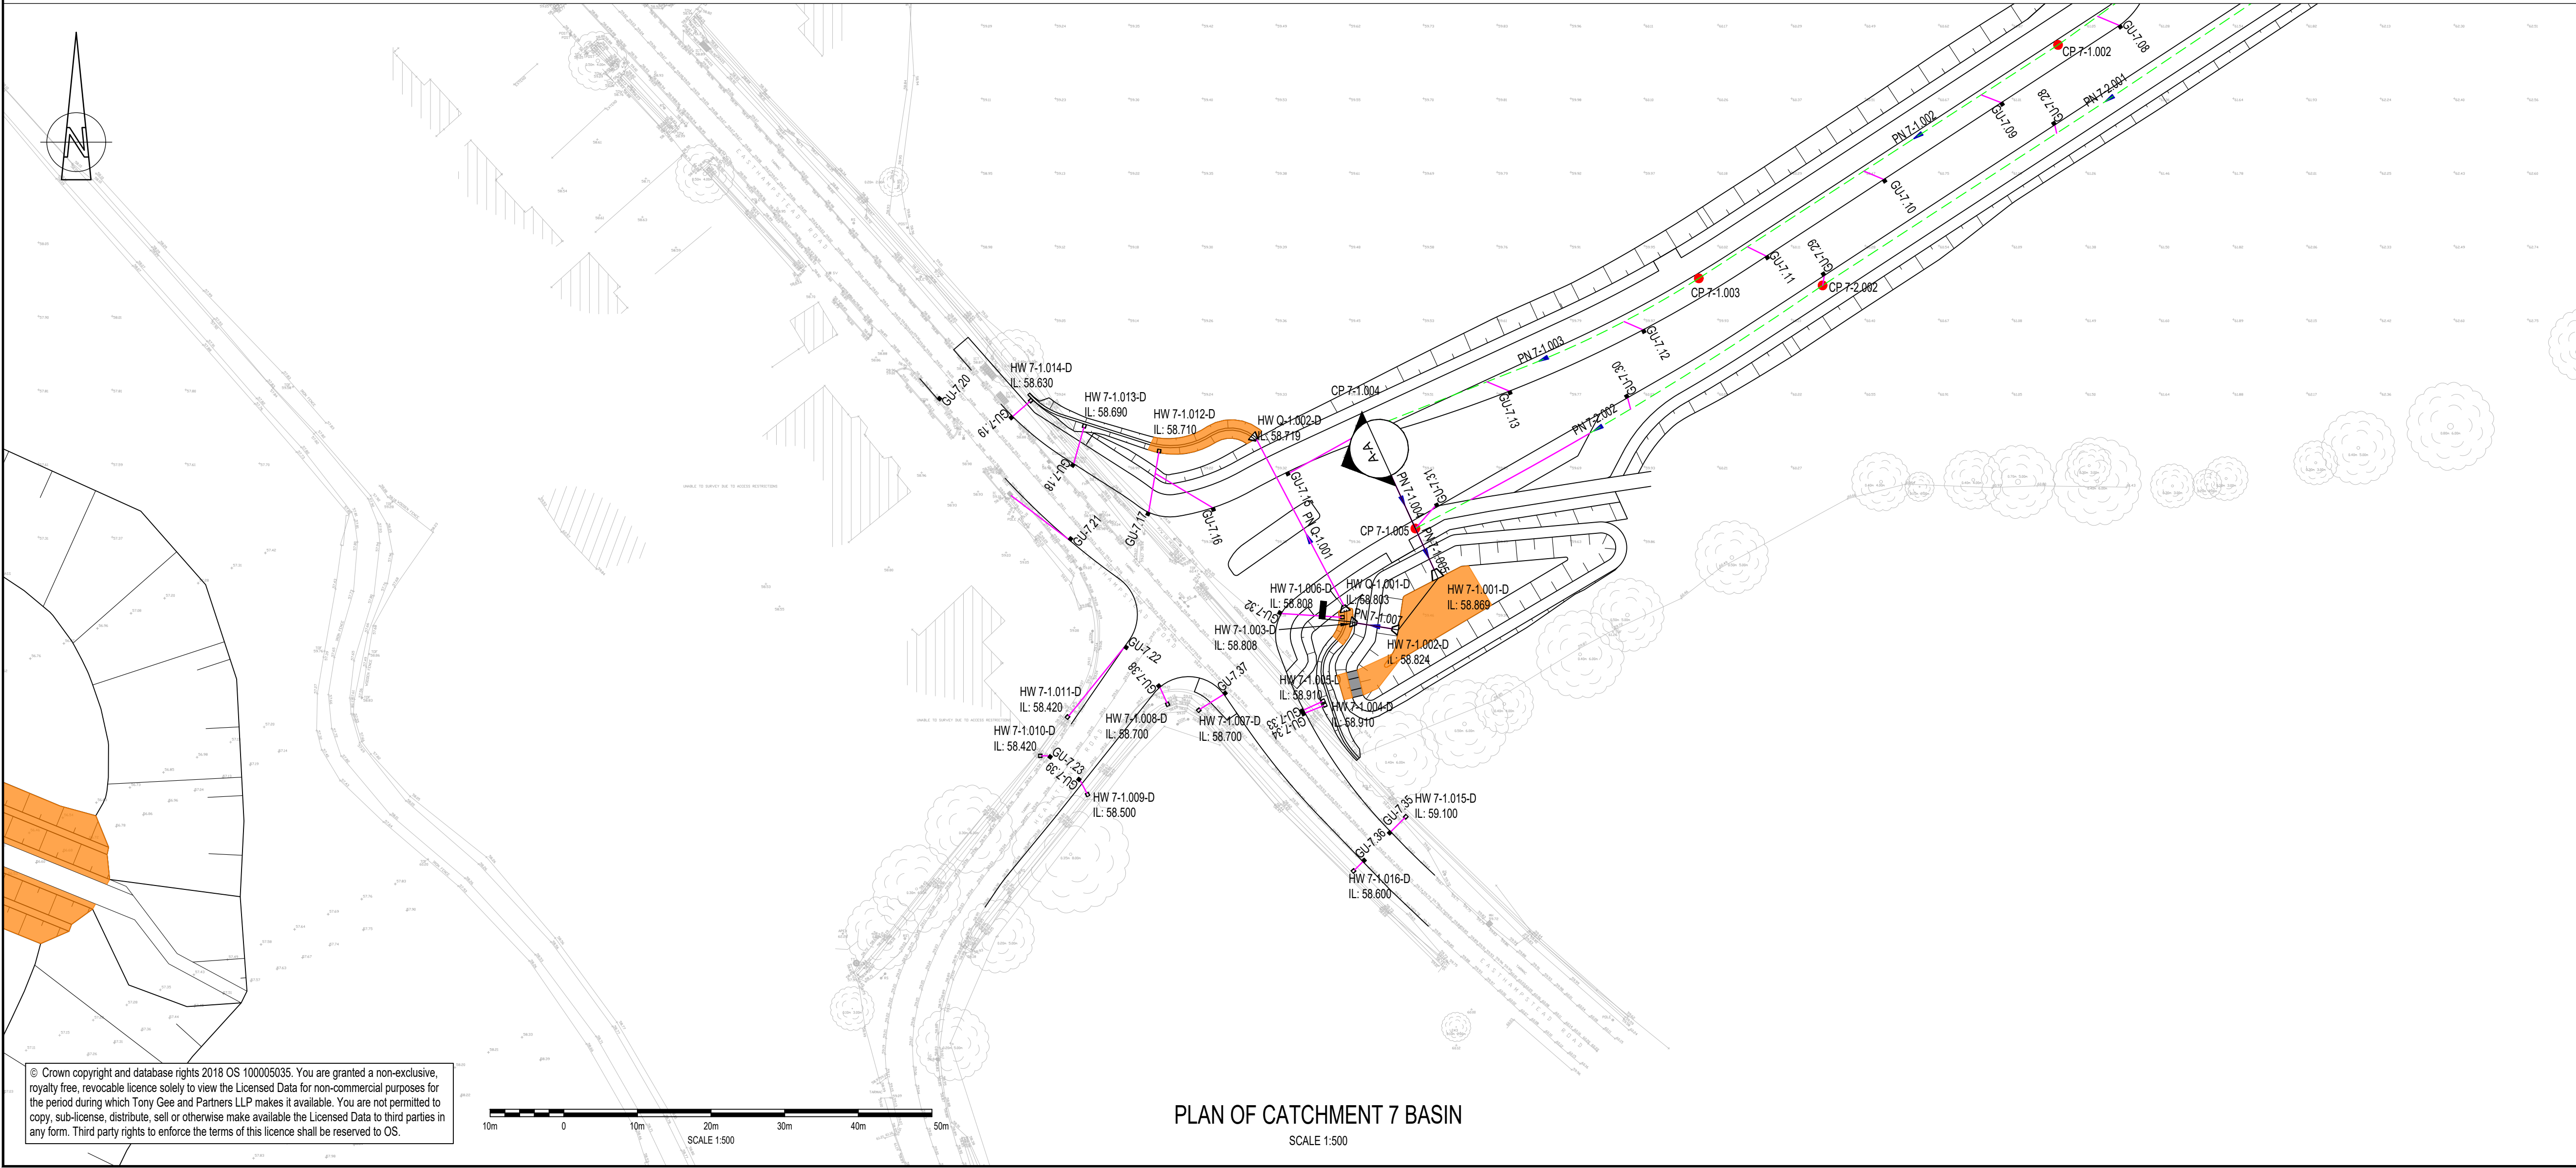


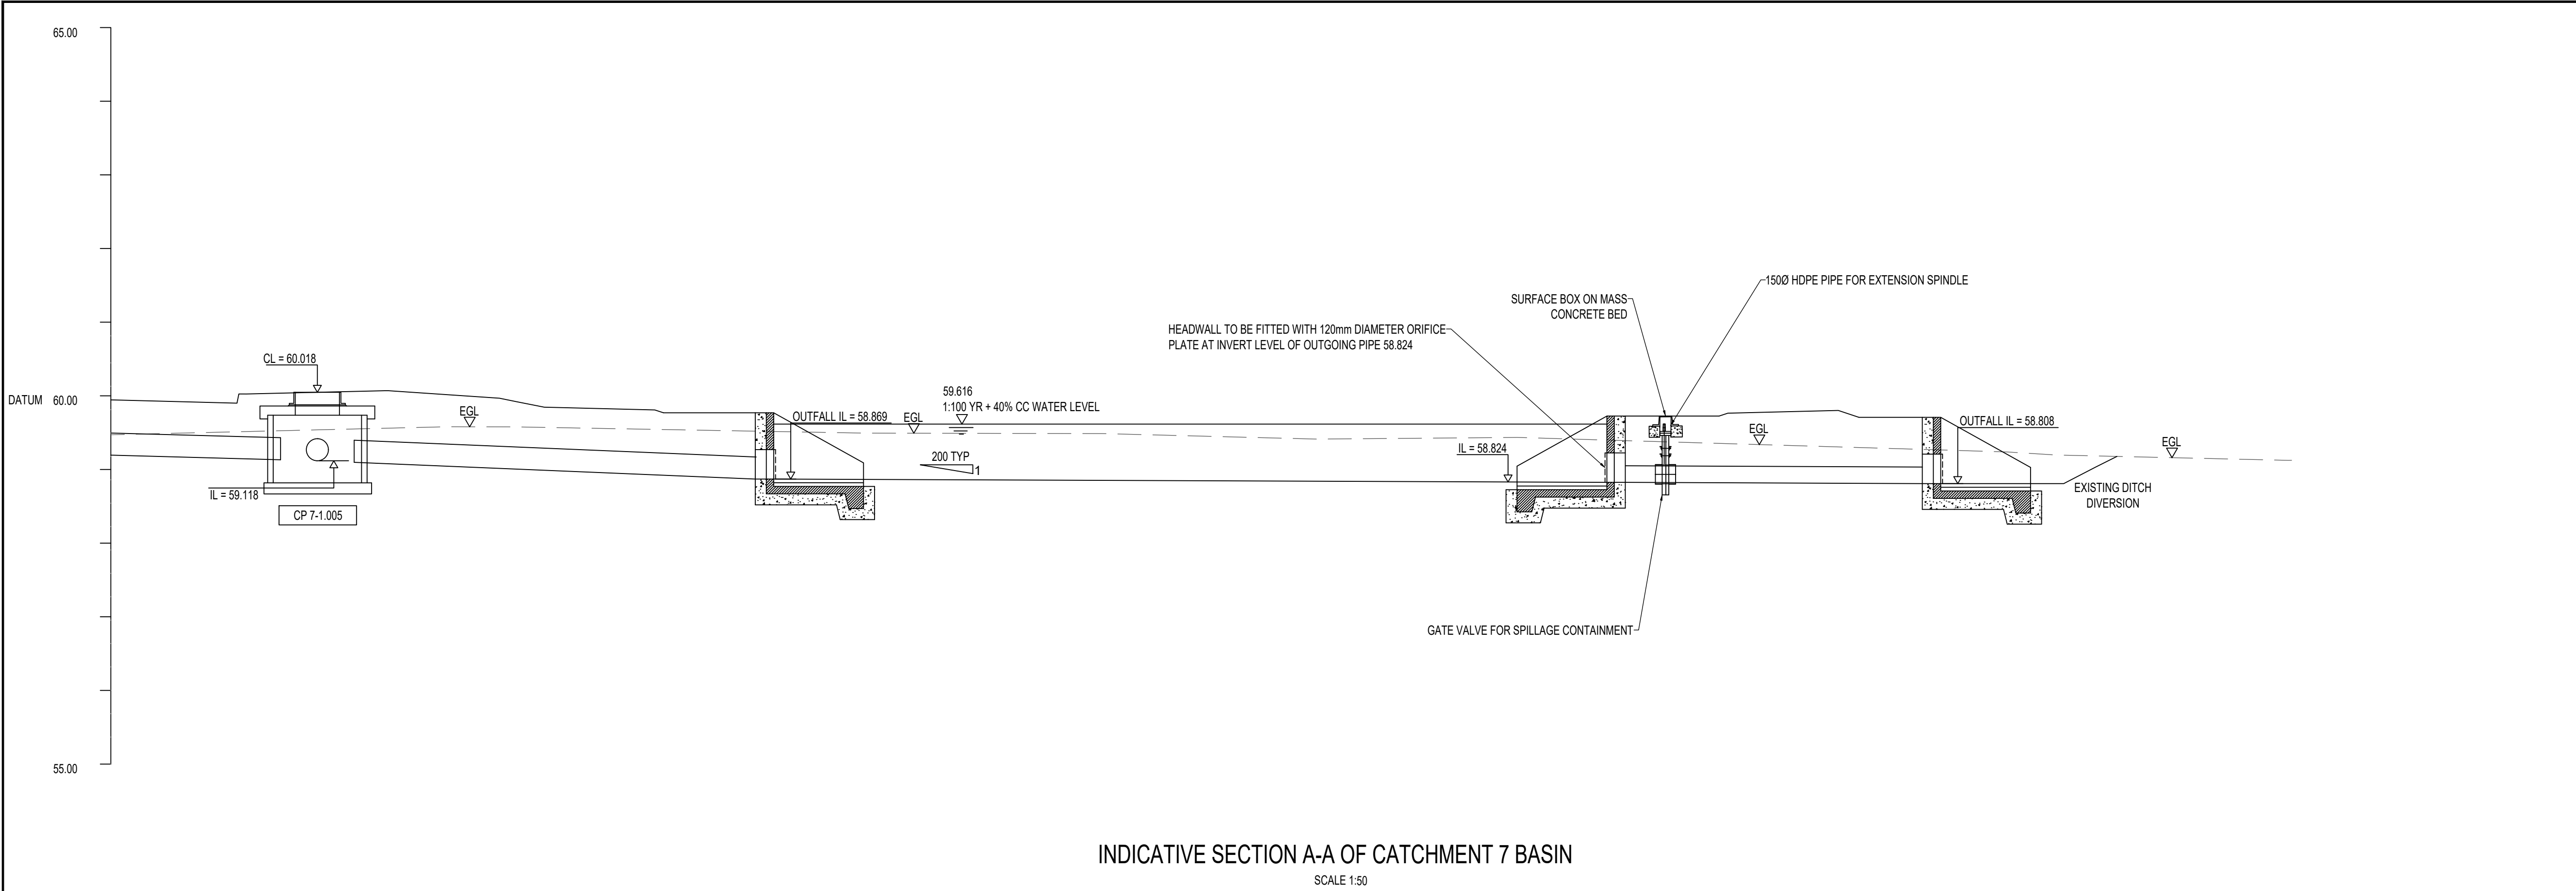

DO NOT SCALE

NOTES:

- ALL DIMENSIONS ARE IN MILLIMETRES UNLESS NOTED OTHERWISE.
- ALL LEVELS ARE IN METRES AOD UNLESS NOTED OTHERWISE.
- TO BE READ IN CONJUNCTION WITH DRAWING
WMHP-TG-SRWG1-DR-DD-0501 TO 0507, WMHP-TG-SRWG1-DR-DD-0521,
WMHP-TG-SRWG1-DR-DD-0522, WMHP-TG-SRWG1-DR-DD-0523,
WMHP-TG-SRWG1-DR-DD-0572, DRAINAGE SPECIFICATION
WMHP-TG-SRWG1-SP-DD-0501, DRAINAGE SCHEDULE
WMHP-TG-SRWG1-SH-DD-0501, AND WBC STANDARD DETAILS.

KEYPLAN

SWOR - SPINE ROAD AND
WESTERN GATEWAY PHASE 1

P01	01/04/2022	MH	INTERNAL REVIEW UPDATES	ARL	JC
REV	DATE	BY	DESCRIPTION	CHK	APP
DRAWING STATUS:					S3
SUITABLE FOR REVIEW & COMMENT					
DESIGNER:			Tony Gee and Partners LLP Hardy House 140 High Street Esher, Surrey KT10 9QJ Tel: 01372 461600 www.tonygee.com Consulting Civil, Structural and Geotechnical Engineers		
CONTRACTOR:					
Balfour Beatty					
CLIENT:					
 WOKINGHAM BOROUGH COUNCIL Shute End, Wokingham, Berkshire RG40 1BN Tel: (0118) 974 6000 Web: www.wokingham.gov.uk					
PROJECT:					
WOKINGHAM MAJOR HIGHWAYS PROGRAMME SPINE ROAD AND WESTERN GATEWAY PHASE 1					
TITLE:					
HIGHWAYS DRAINAGE NETWORK 7 ATTENUATION BASIN					
SHEET 1					
SCALE @ A1:		CHECKED:	APPROVED:		
AS SHOWN		ARL	JC		
PROJECT NO:		DESIGNED:	DRAWN:	DATE	
C118047		MH	MH	March 21	
DRAWING NO:				REV:	
WMHP-TG-SRWG1-DR-DD-0568				P01	