


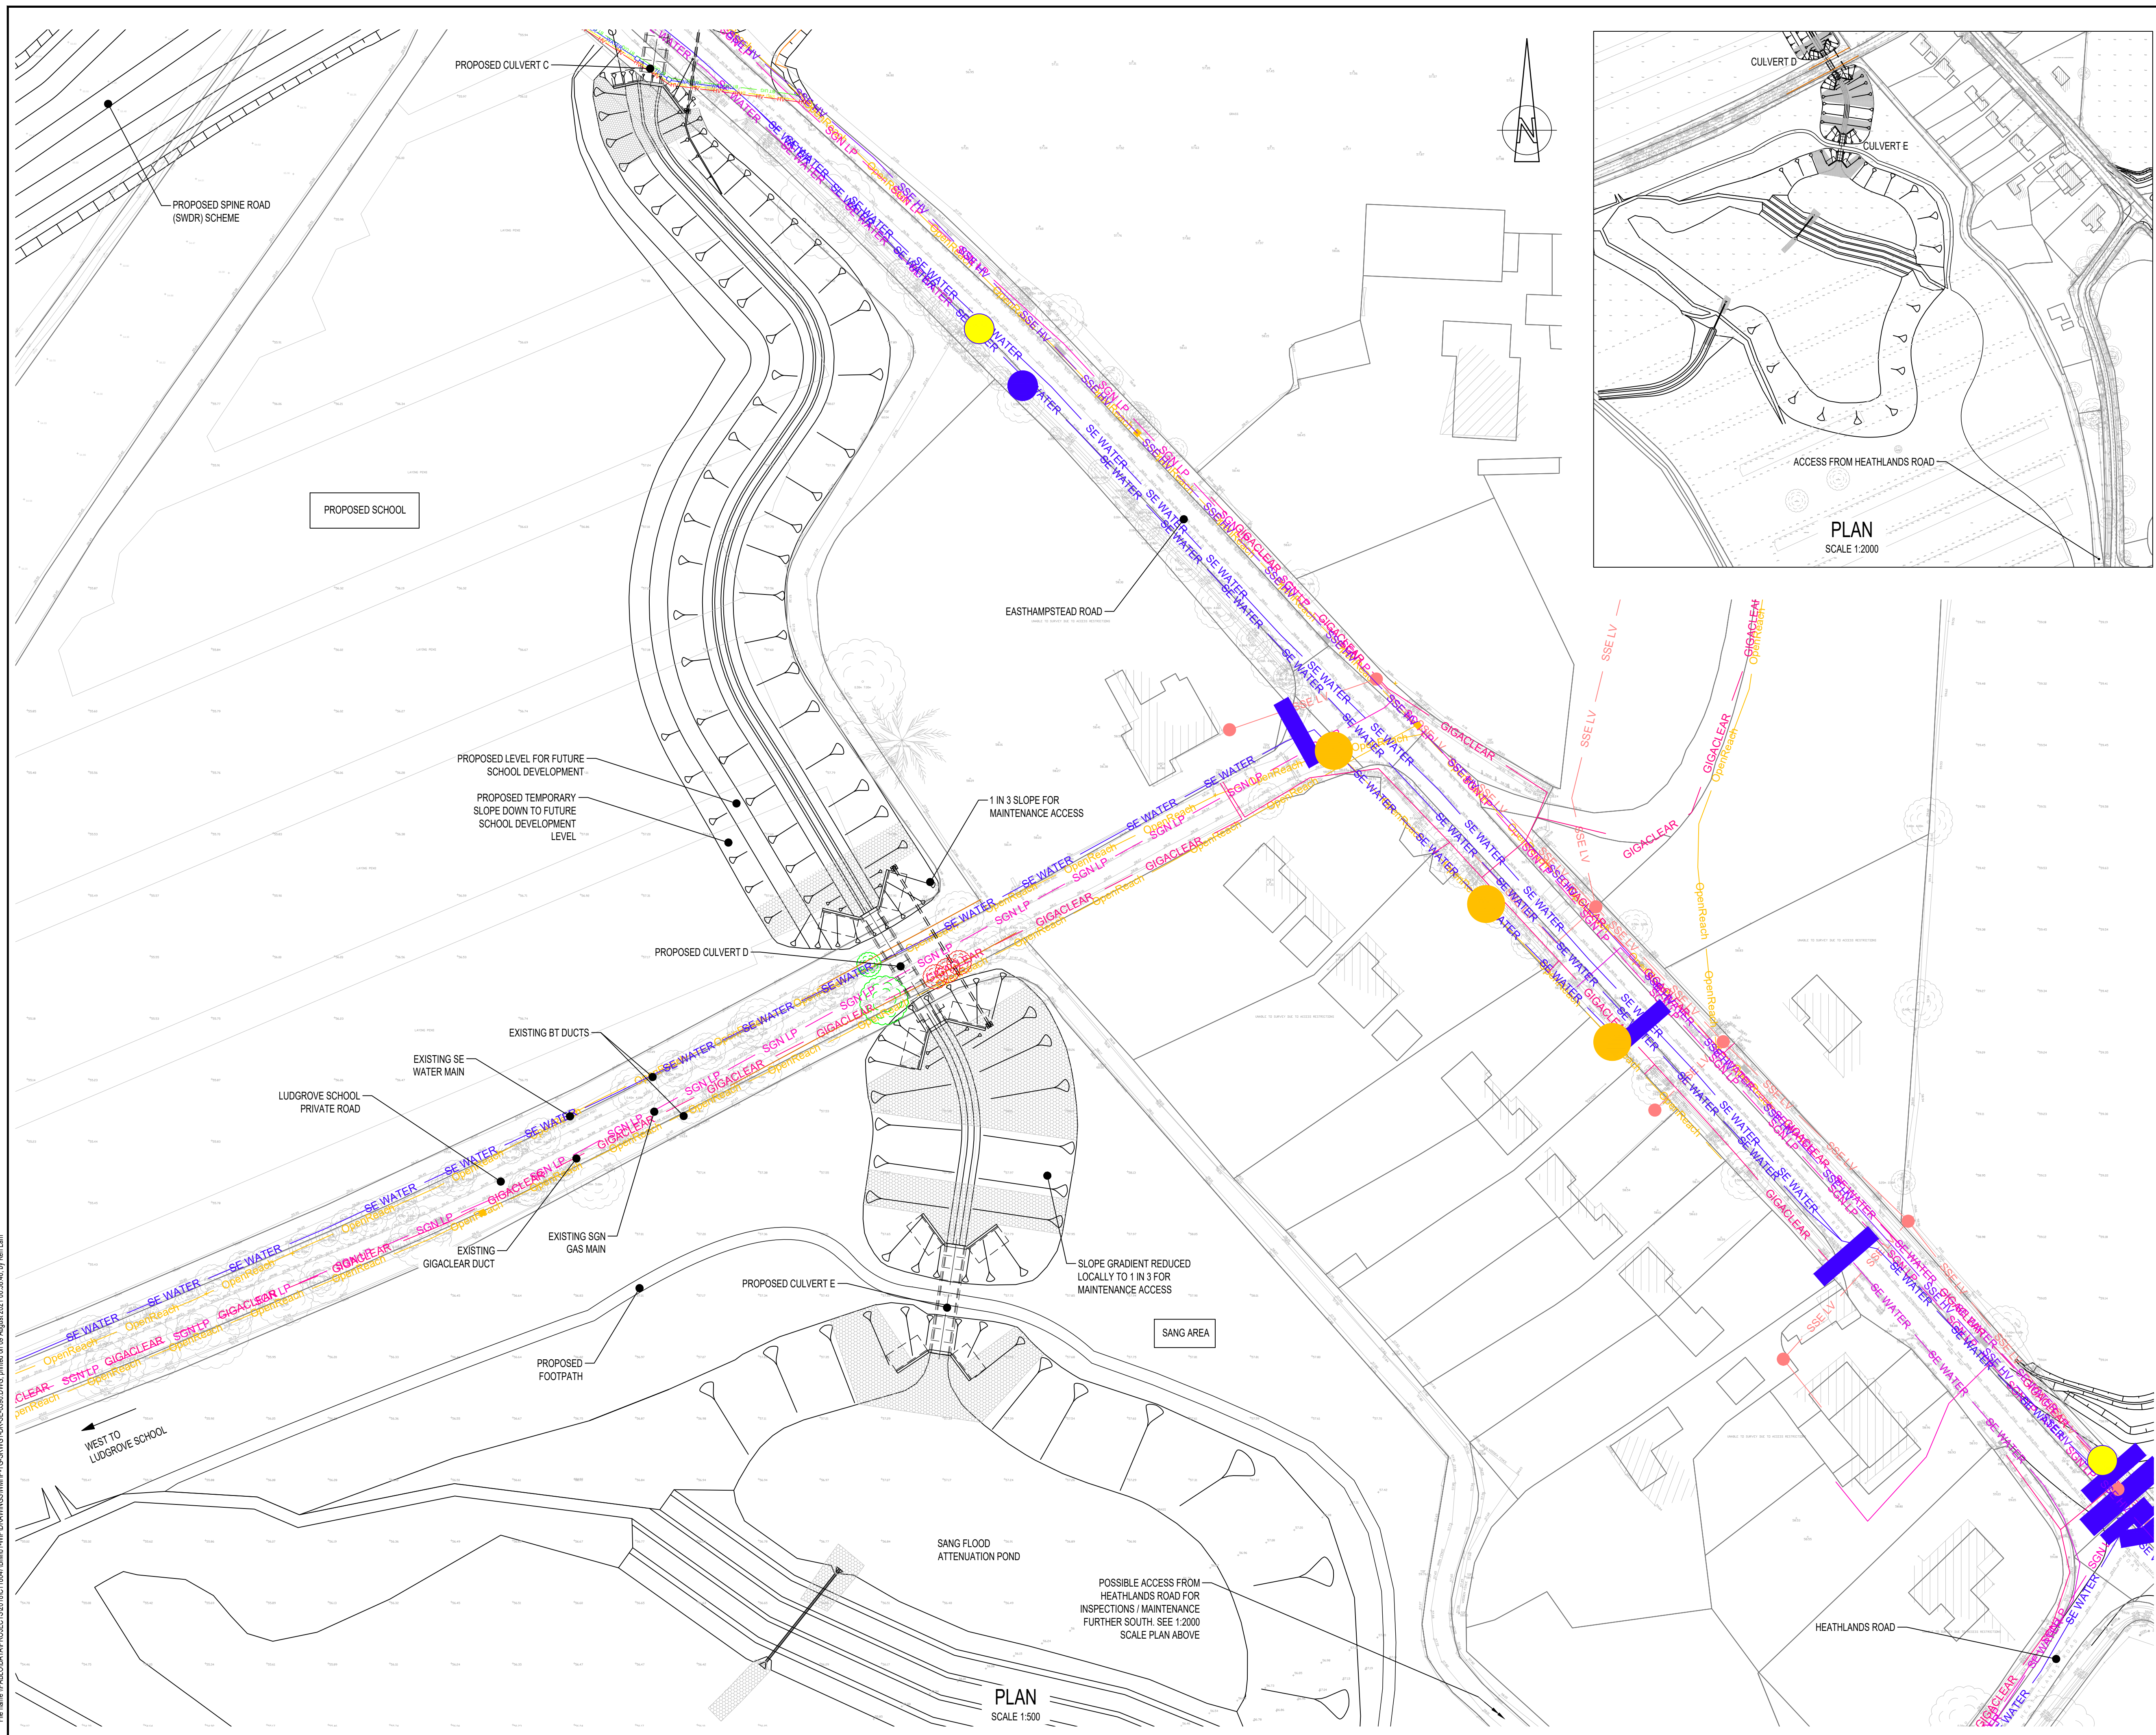

DO NOT SCALE

AFFECTED TREE LEGEND (FOR CULVERT D ONLY)

REFER TO DRG. -0591 FOR OTHER TREES WHICH MIGHT BE AFFECTED BY
CULVERT D CONSTRUCTION AND REQUIRE ARBORICULTURAL
SUPERVISION

P02	09/08/2021	WA	DETAILED DESIGN	KL
P01	28/05/2021	PW	FIRST ISSUE	WA
REV	DATE	BY	DESCRIPTION	CHK

DESIGNER:



Tony Gee

Tony Gee and Partners
Hardy House
140 High Street
Esher, Surrey
KT10 9JL
Tel: 01372 461111
www.tonygee.co.uk
Consulting Civil, Structural and Geotechnical Engineers

Balfour Beatty

PROJECT: WOKINGHAM MAJOR HIGHWAYS PROGRAMME
SPINE ROAD AND WESTERN GATEWAY PHASE 1