


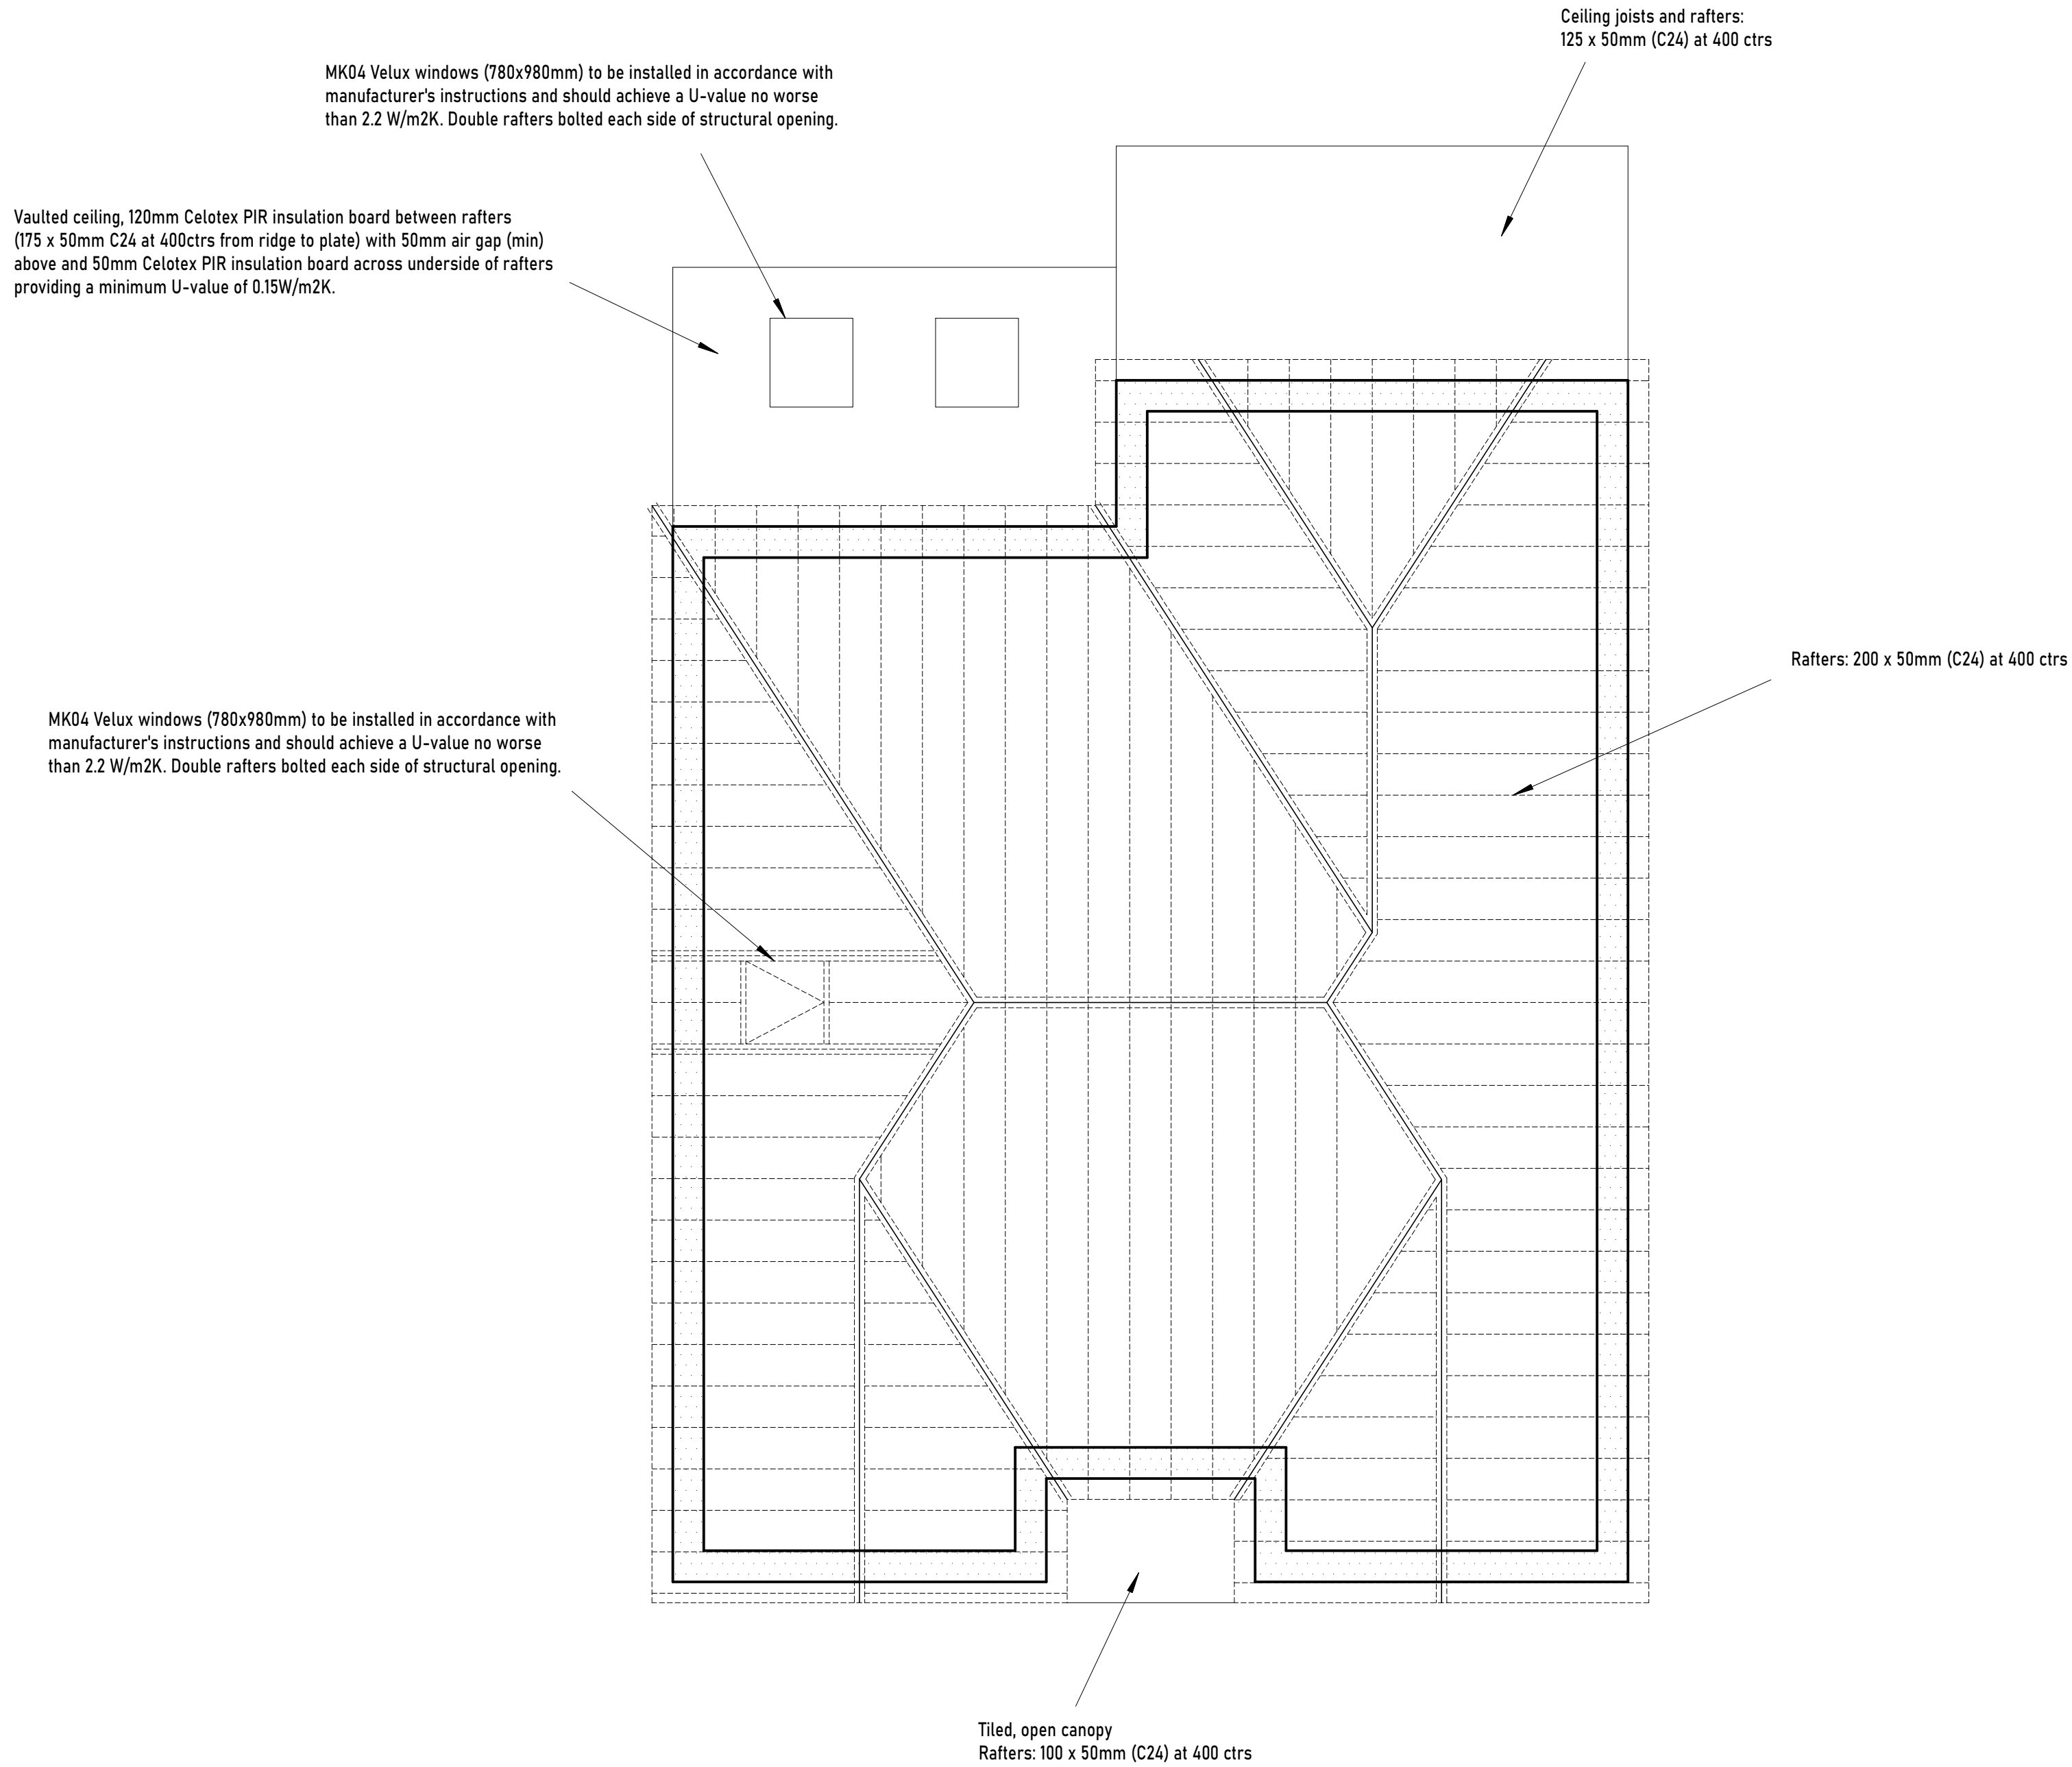

S STEPHEN BIDDLE BSc CEng FICE Email: stephen@sbiddle.co.uk Mob: 07864 122 313 Web: www.sbiddle.co.uk		
Title:	PROPOSED ROOF PLAN LHS	Scale: (A2) 1:50
Drwg No:	BOWIE-0224-04	Rev: