




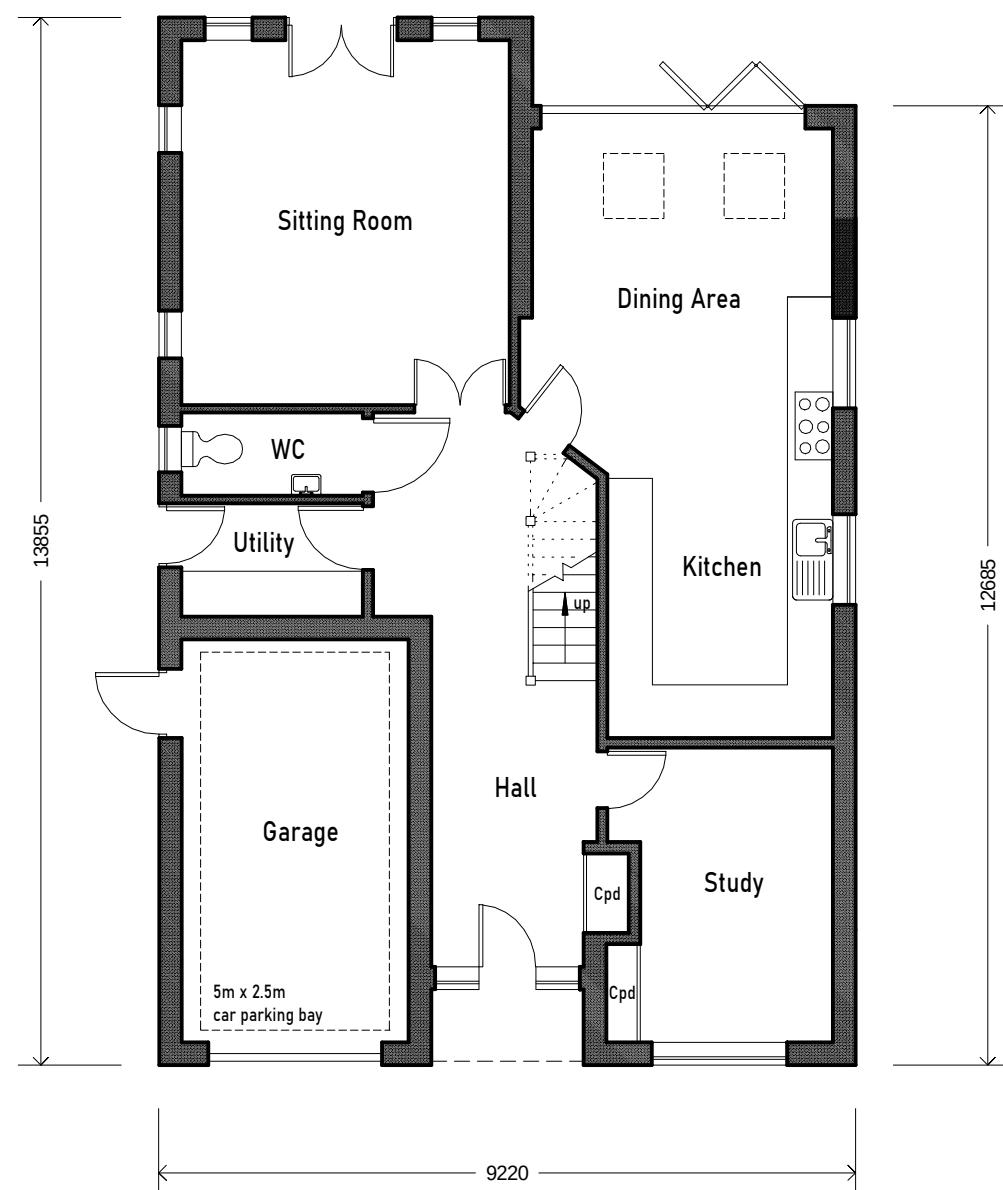

GROUND FLOOR

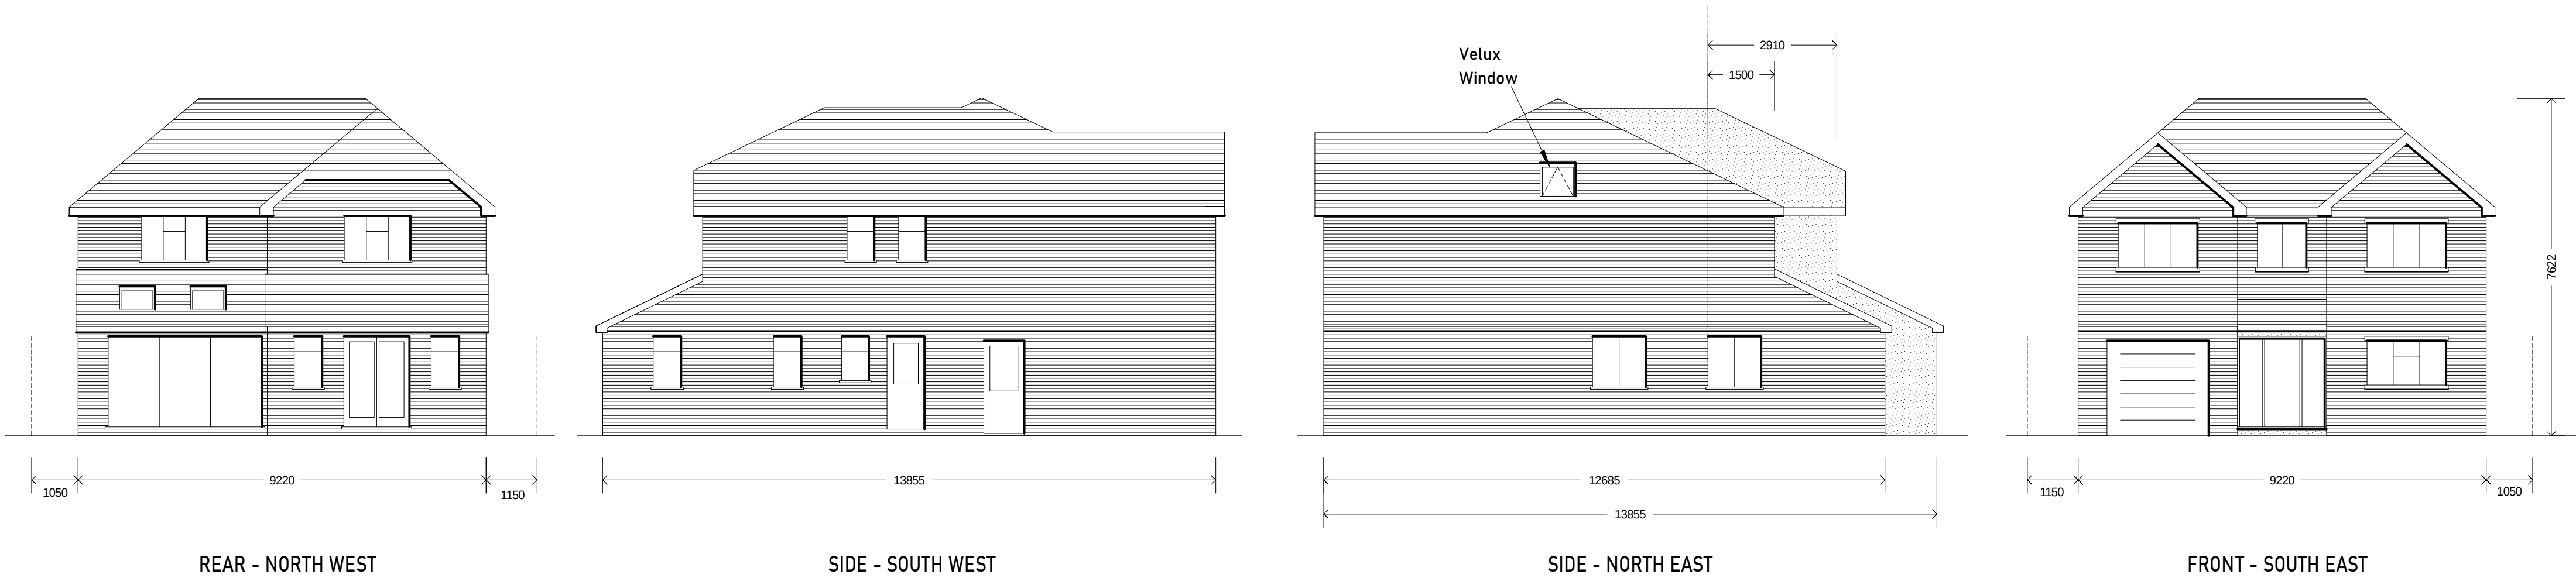

FIRST FLOOR

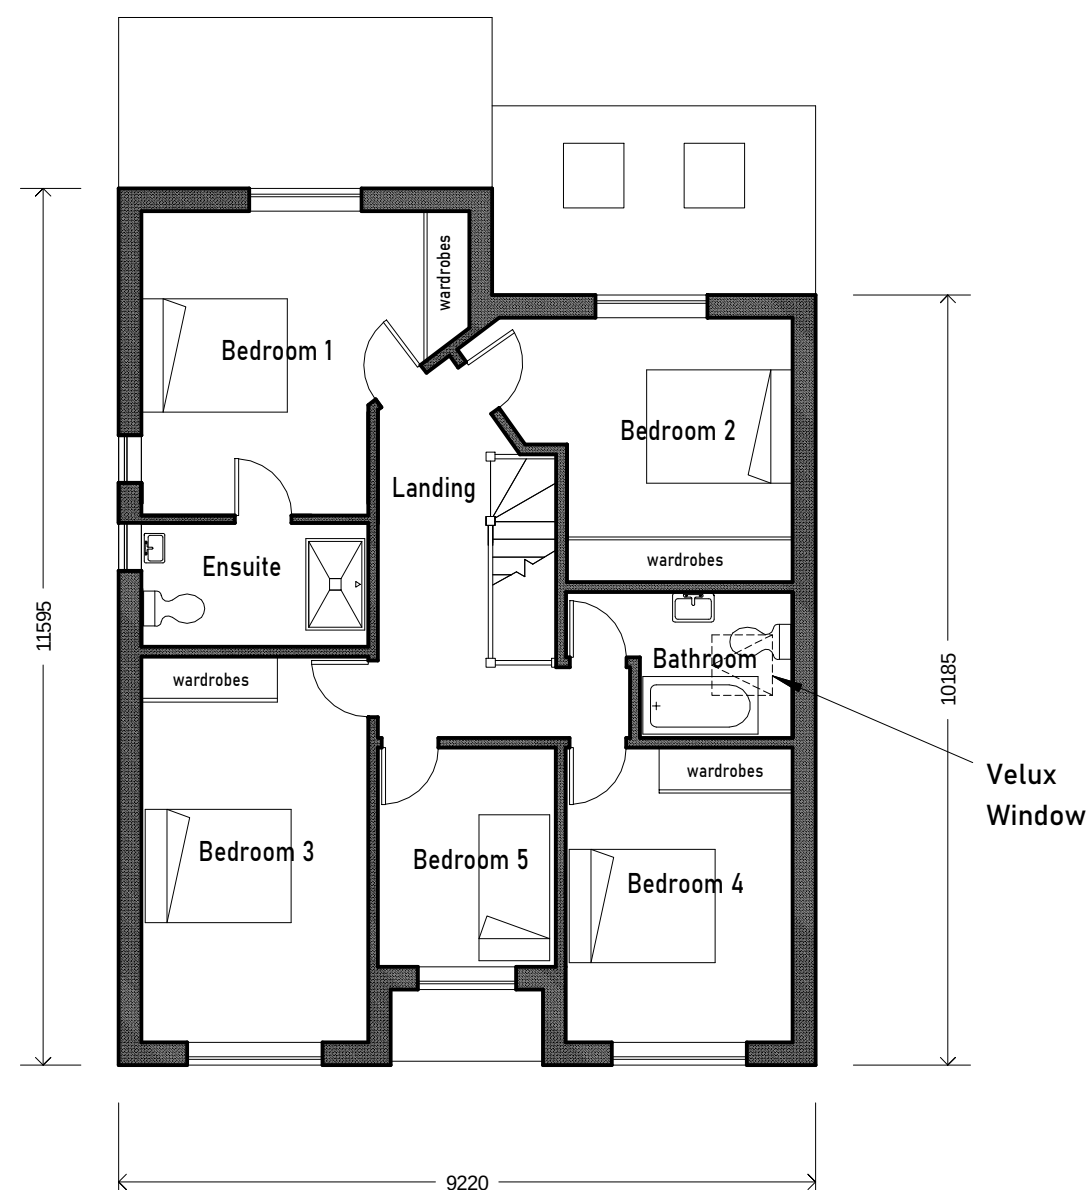

STEPHEN BIDDLE

BSc CEng FICE

Email: stephen@sbiddle.co.uk

Mob: 07864 122 313

Web: www.sbiddle.co.uk

Title:

35 ROBINHOOD LANE
PLANS AND ELEVATIONS (RIGHT)

Scale:
(A2) 1:100

Drwg No:

002 BOWIE 171123

Rev: 01